http://www.adultpdf.com
Created by TIFF To PDF trial version, to remove this mark, please register this software.

A SURVEY OF A TRACT OF LAND IN THE NW1/4 SECTION 9, T19S, R3W OF THE 6TH P.M.

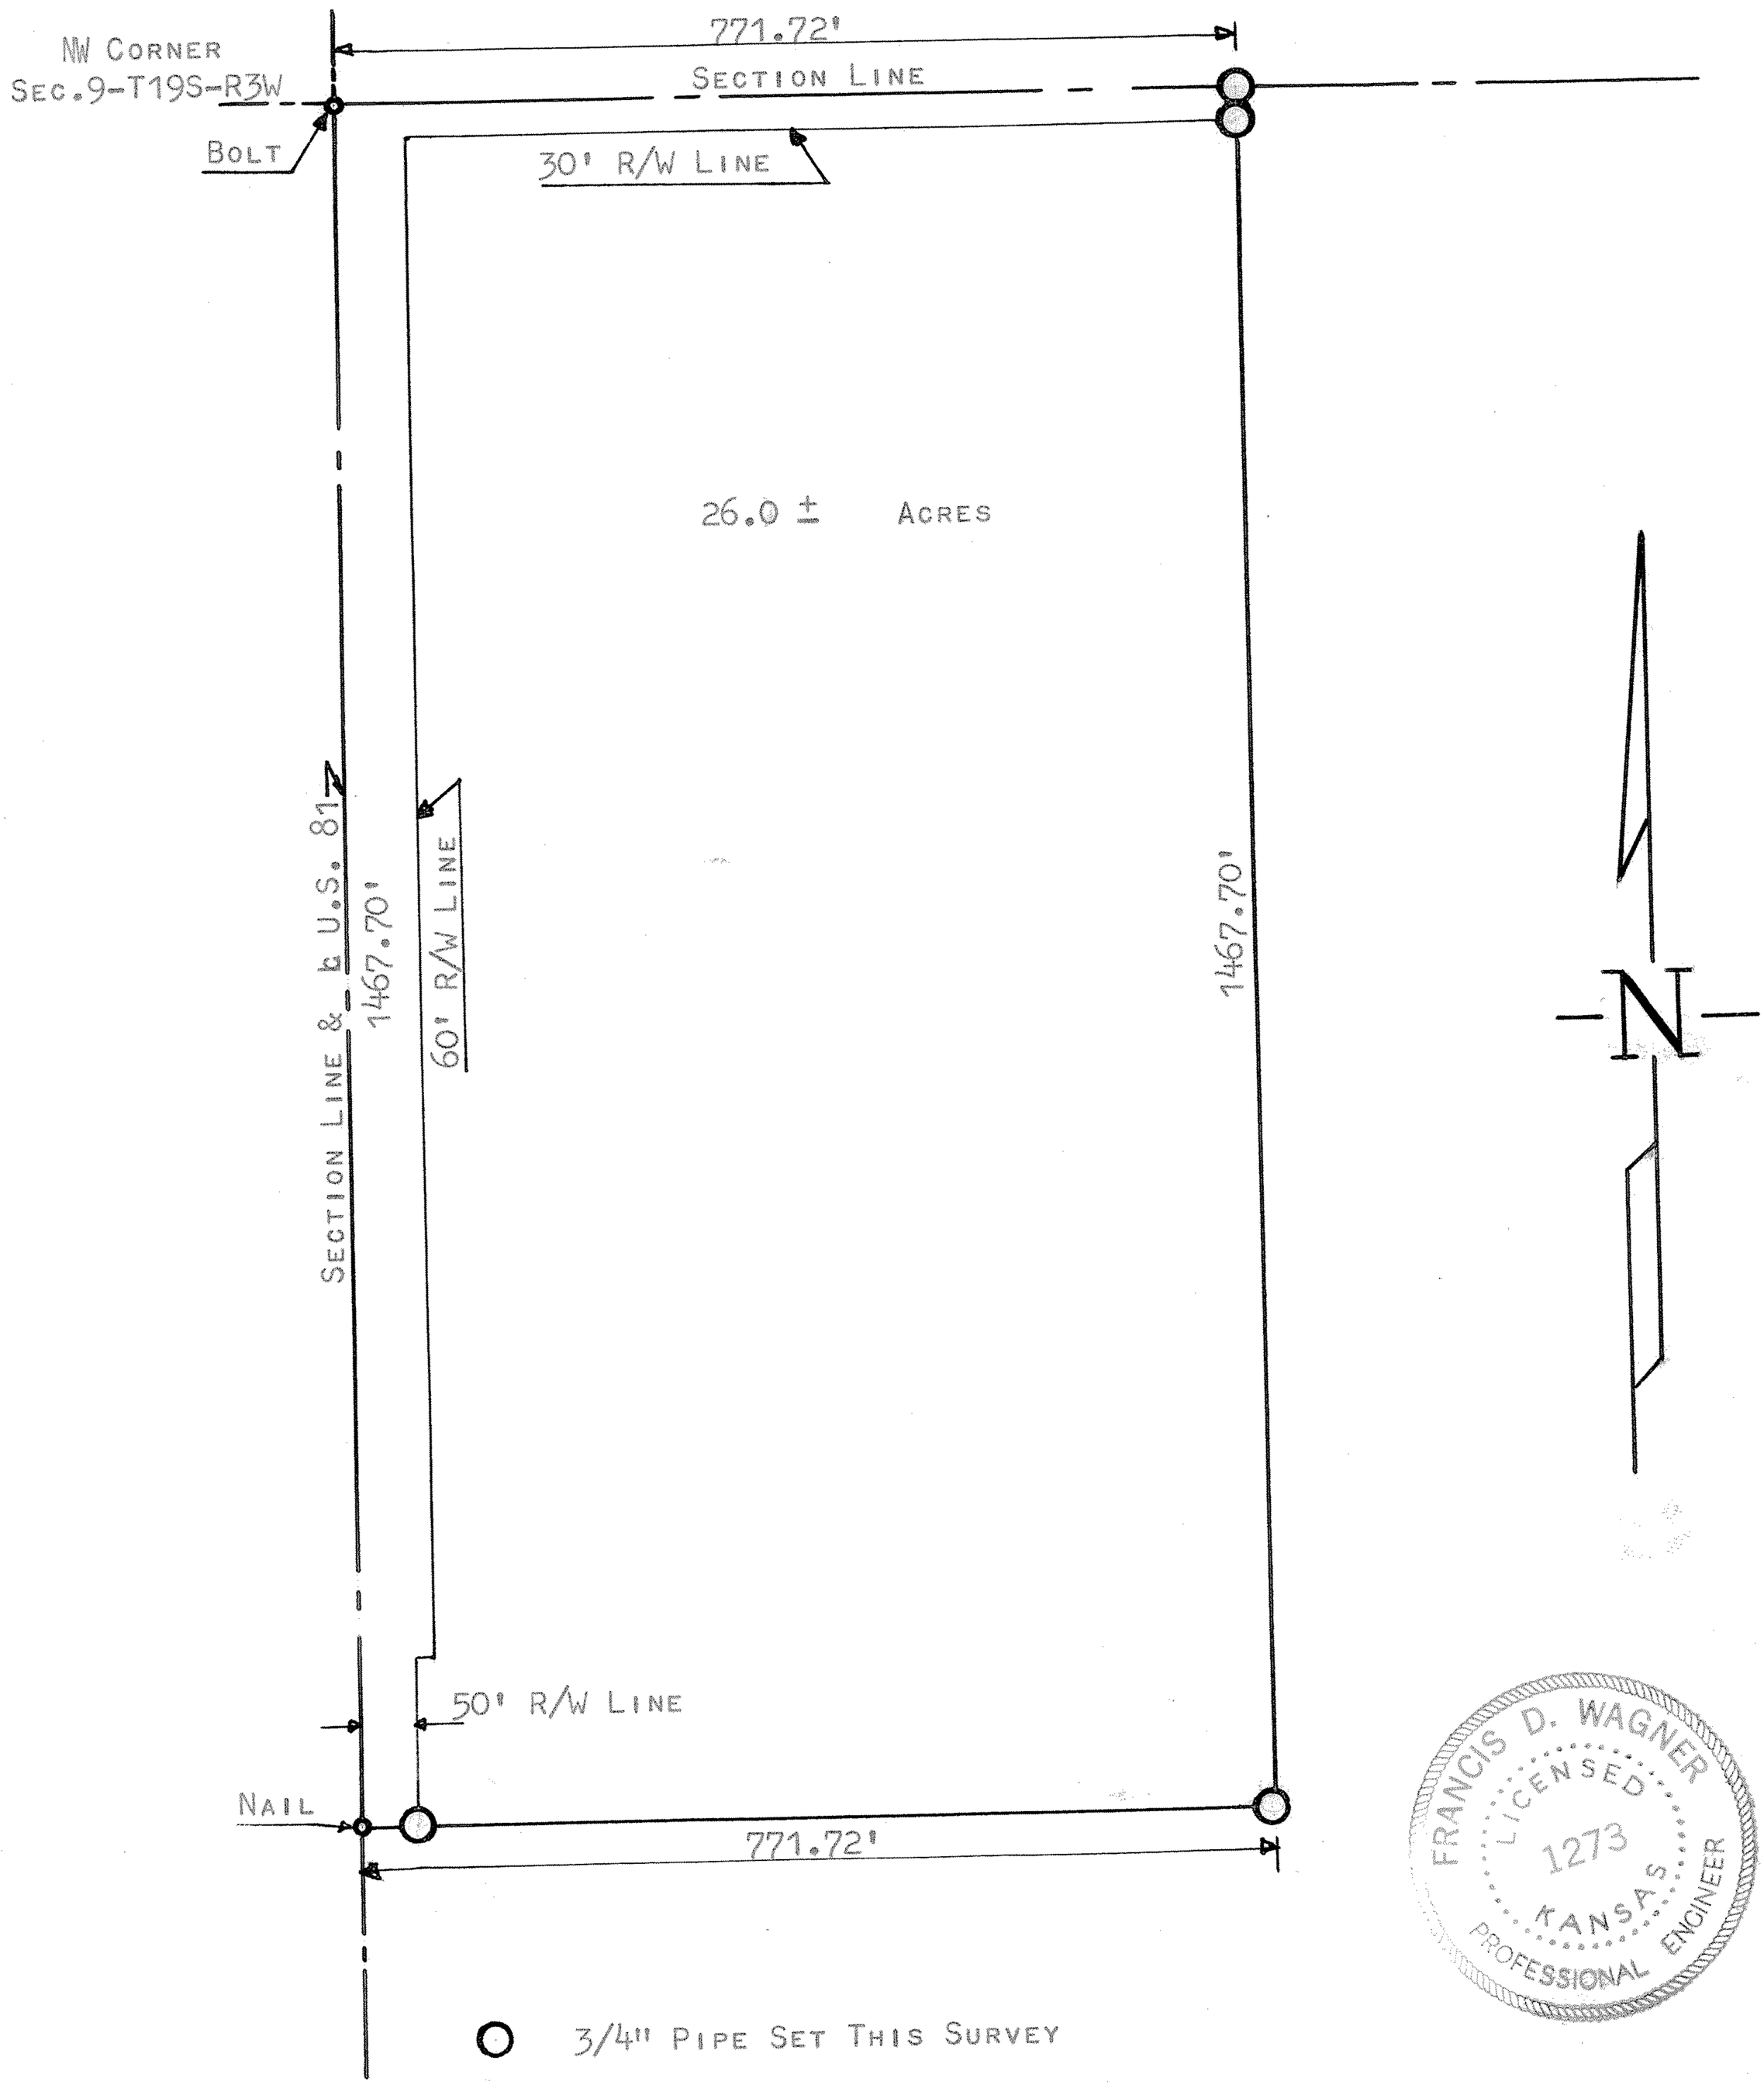

FRANCIS D. WAGNER LICENSED 1273 KANSAS PROFESSIONAL ENGINEER

STATE OF KANSAS)
COUNTY OF McPHERSON) SS

I, FRANCIS D. WAGNER, COUNTY ENGINEER OF McPHERSON COUNTY, KANSAS DO HEREBY CERTIFY THAT I DID CAUSE TO BE DONE ON THE 12TH DAY OF AUGUST, 1960 A SURVEY OF A TRACT OF LAND IN THE NW1/4 SECTION 9, T19S, R3W OF THE 6TH P.M. AND DESCRIBED AS FOLLOWS: - BEGINNING AT THE NW CORNER OF SECTION 9, T19S, R3W; THENCE EAST ON THE SECTION LINE 771.72' FEET; THENCE SOUTH PARALLEL WITH THE WEST SECTION LINE OF SAID SEC. 9 1467.70' FEET; THENCE WEST TO SECTION LINE 771.72' FEET; THENCE NORTH ON SECTION LINE 1467.70' FEET TO THE PLACE OF BEGINNING. SAID TRACT OF LAND CONTAINS 26.0 ACRES MORE OR LESS, AND THAT THE ACCOMPANYING PLAT IS A TRUE EXHIBIT OF SAID SURVEY.

Francis D. Wagner

FRANCIS D. WAGNER
COUNTY ENGINEER
McPHERSON COUNTY

AUGUST 17, 1960

MICROFILM