http://www.adultpdf.com
Created by TIFF To PDF trial version, to remove this mark, please register this software

A SURVEY OF A TRACT OF LAND IN THE NW1/4, SECTION 9, T19S, R3W

MCPHERSON COUNTY, KANSAS

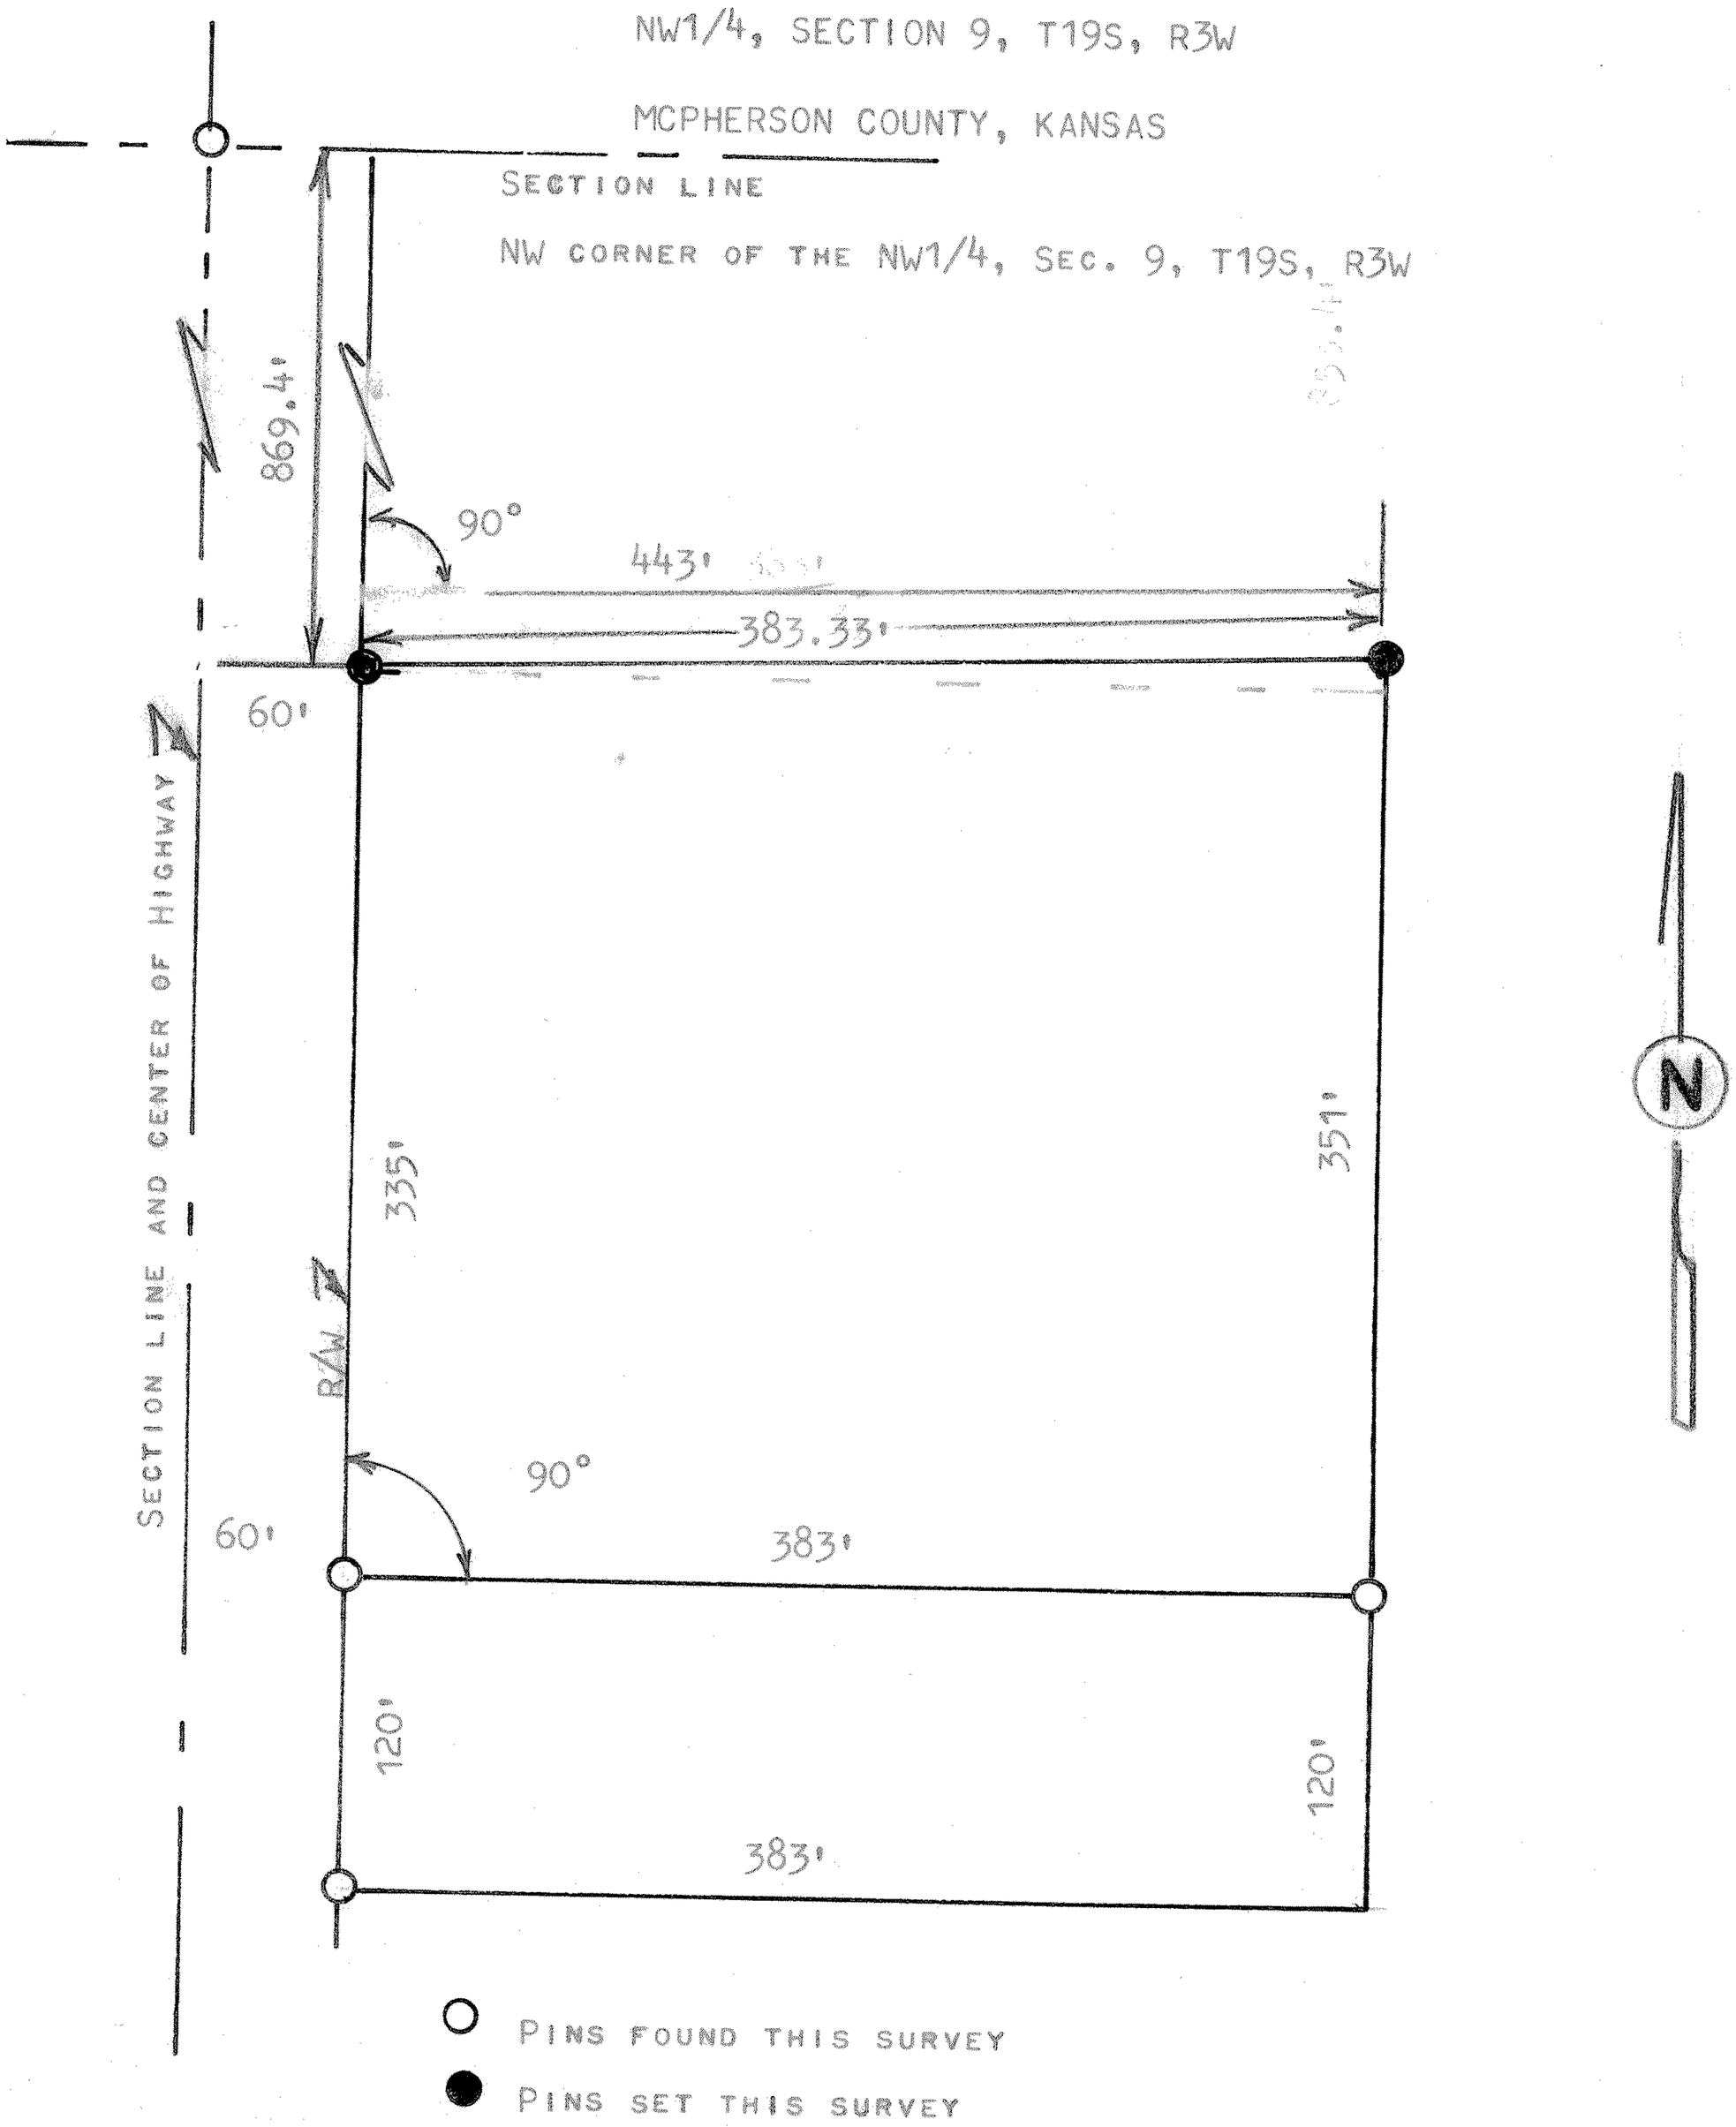

STATE OF KANSAS)
COUNTY OF MCPHERSON) SS

I, MELVIN FERGUSON, PROFESSIONAL ENGINEER OF THE STATE OF KANSAS DO HEREBY CERTIFY THAT UNDER MY SUPERVISION A SURVEY WAS MADE OF A TRACT OF LAND IN THE NW1/4, SECTION 9, T19S, R3W OF THE 6TH P.M. AND DESCRIBED AS FOLLOWS;

COMMENCING 869.4 FEET SOUTH AND 60 FEET EAST OF THE NW CORNER OF SAID NW1/4, SECTION 9, T19S R3W FOR PLACE OF BEGINNING; THENCE SOUTH ON RIGHT OF WAY 335 FEET; THENCE RIGHT ANGLE EAST 383 FEET; THENCE NORTH PARALLEL WITH RIGHT OF WAY 351 FEET TO A POINT 443 FEET EAST AND 853.4 FEET SOUTH OF SAID NW CORNER NW1/4, SECTION 9, T19S, R3W; THENCE WEST 383.33 FEET TO THE PLACE OF BEGINNING SAID TRACT OF LAND CONTAINS 3.02 ACRES MORE OR LESS, AND THAT THE ACCOMPANYING PLAT IS A TRUE EXHIBIT OF SAID SURVEY AS FAR AS IT IS KNOWN TO ME.

SURVEY CALLED FOR BY IVAN PEDEN

SIGNED THIS 10th DAY OF JULY, 1979

Melvin Ferguson
MELVIN FERGUSON
PROFESSIONAL ENGINEER
MCPHERSON, KANSAS

MELVIN V. FERGUSON
LICENSED
6772
KANSAS
PROFESSIONAL ENGINEER

MICROFILM