http://www.adultpdf.com
Created by TIFF To PDF trial version, to remove this mark, please register this software.

A SURVEY IN THE NW 1/4 SECTION 9 T19S R3W

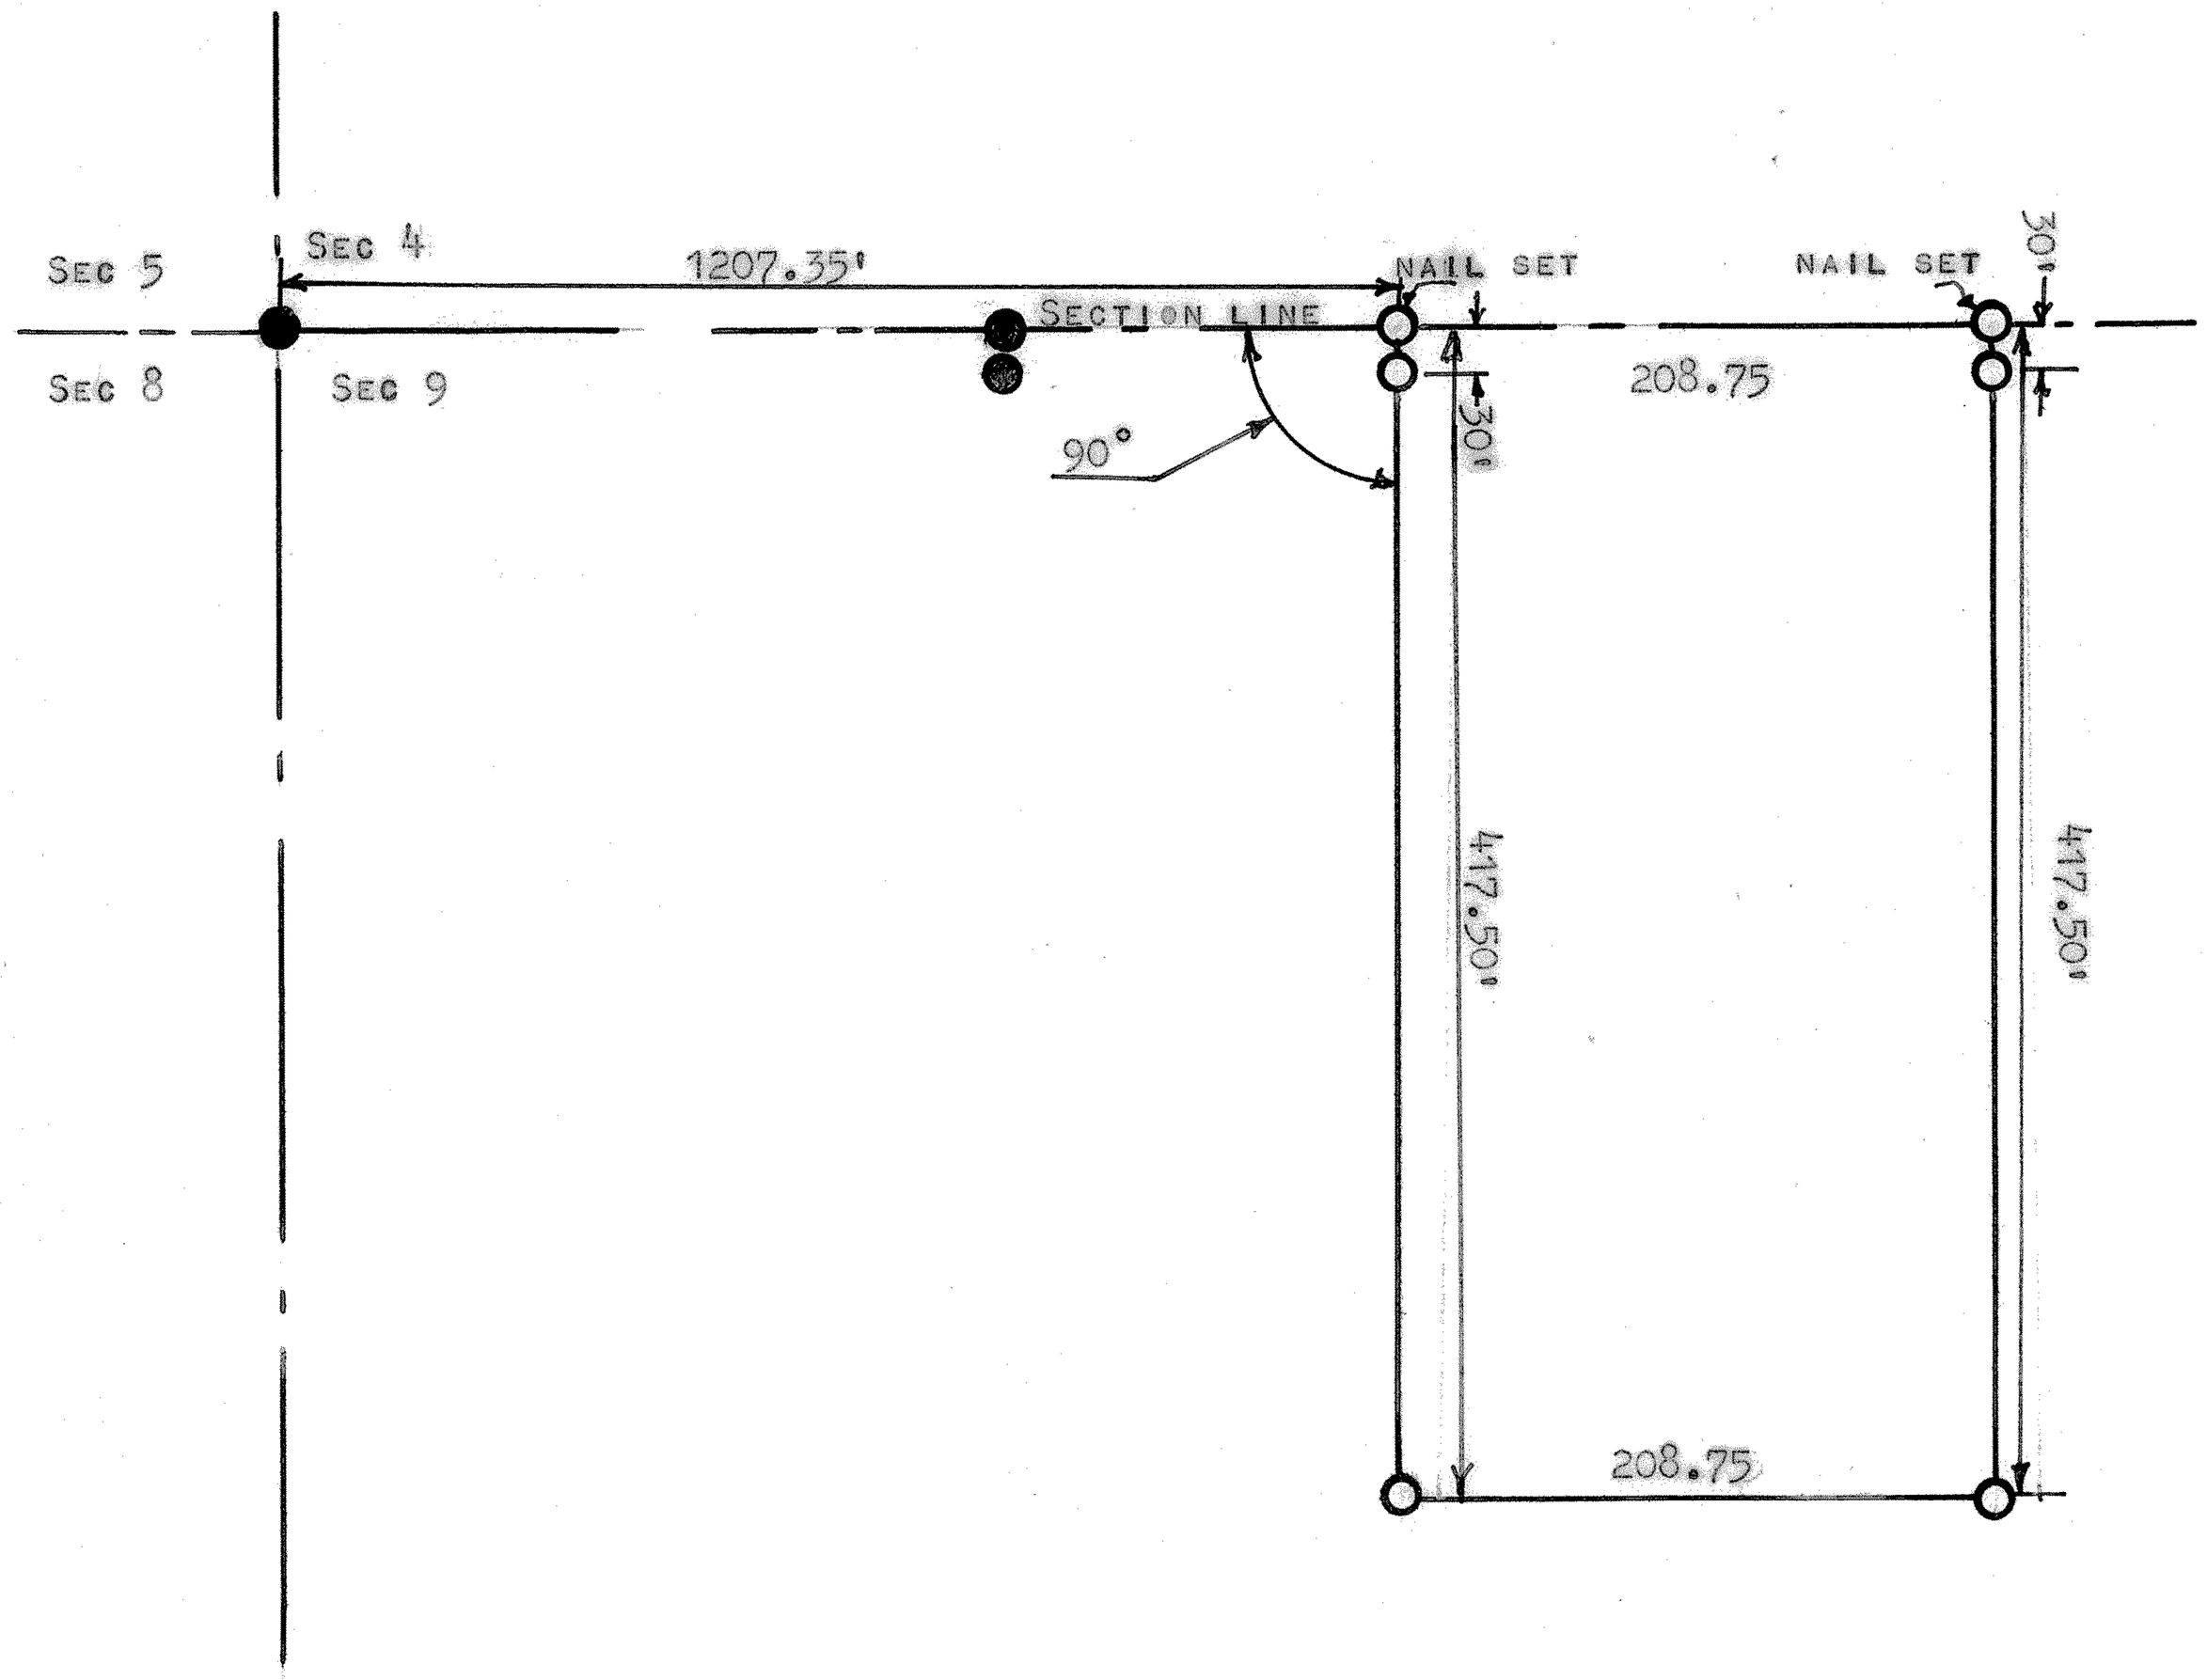

STATE OF KANSAS)
COUNTY OF McPHERSON) SS

I FRANCIS R. RANKIN, PROFESSIONAL ENGINEER OF THE STATE OF KANSAS DO HERBY CERTIFY THAT UNDER MY SUPERVISON A SURVEY WAS MADE IN THE NW 1/4 SECTION 9 T19S R3W OF THE 6TH. PM. AND DESCRIBED AS FOLLOWS:

BEGINNING AT A POINT 1207.35 FEET EAST OF NW CORNER OF THE NW 1/4 OF SAID SECTION, THENCE SOUTH 417.50 FEET AT 90° ; THENCE EAST 208.75 FEET PARALLEL WITH THE NORTH SECTION LINE; THENCE NORTH 417.50 FEET TO SECTION LINE; THENCE WEST 208.75 FEET TO PLACE OF BEGINNING. LAND HEREIN DESCRIBED CONTAINS 2.0 ACRES MORE OR LESS, AND THAT THE ACCOMPANYING PLAT IS A TRUE EXHIBIT OF SAID SURVEY AS FAR AS IT IS KNOWN TO ME.

SURVEY CALLED FOR BY CLIFFORD WATKINS

SIGNED THIS 27 DAY OF January 1964

F. R. RANKIN LICENSED 799 KANSAS PROFESSIONAL ENGINEER

FRANCIS R. RANKIN
PROFESSIONAL ENGINEER
McPHERSON, KANSAS

MICROFILM