http://www.adultpdf.com
Created by TIFF To PDF trial version, to remove this mark, please register this software.

UTILITY EASEMENT

NW1/4 SECTION 9, T19S-R3W

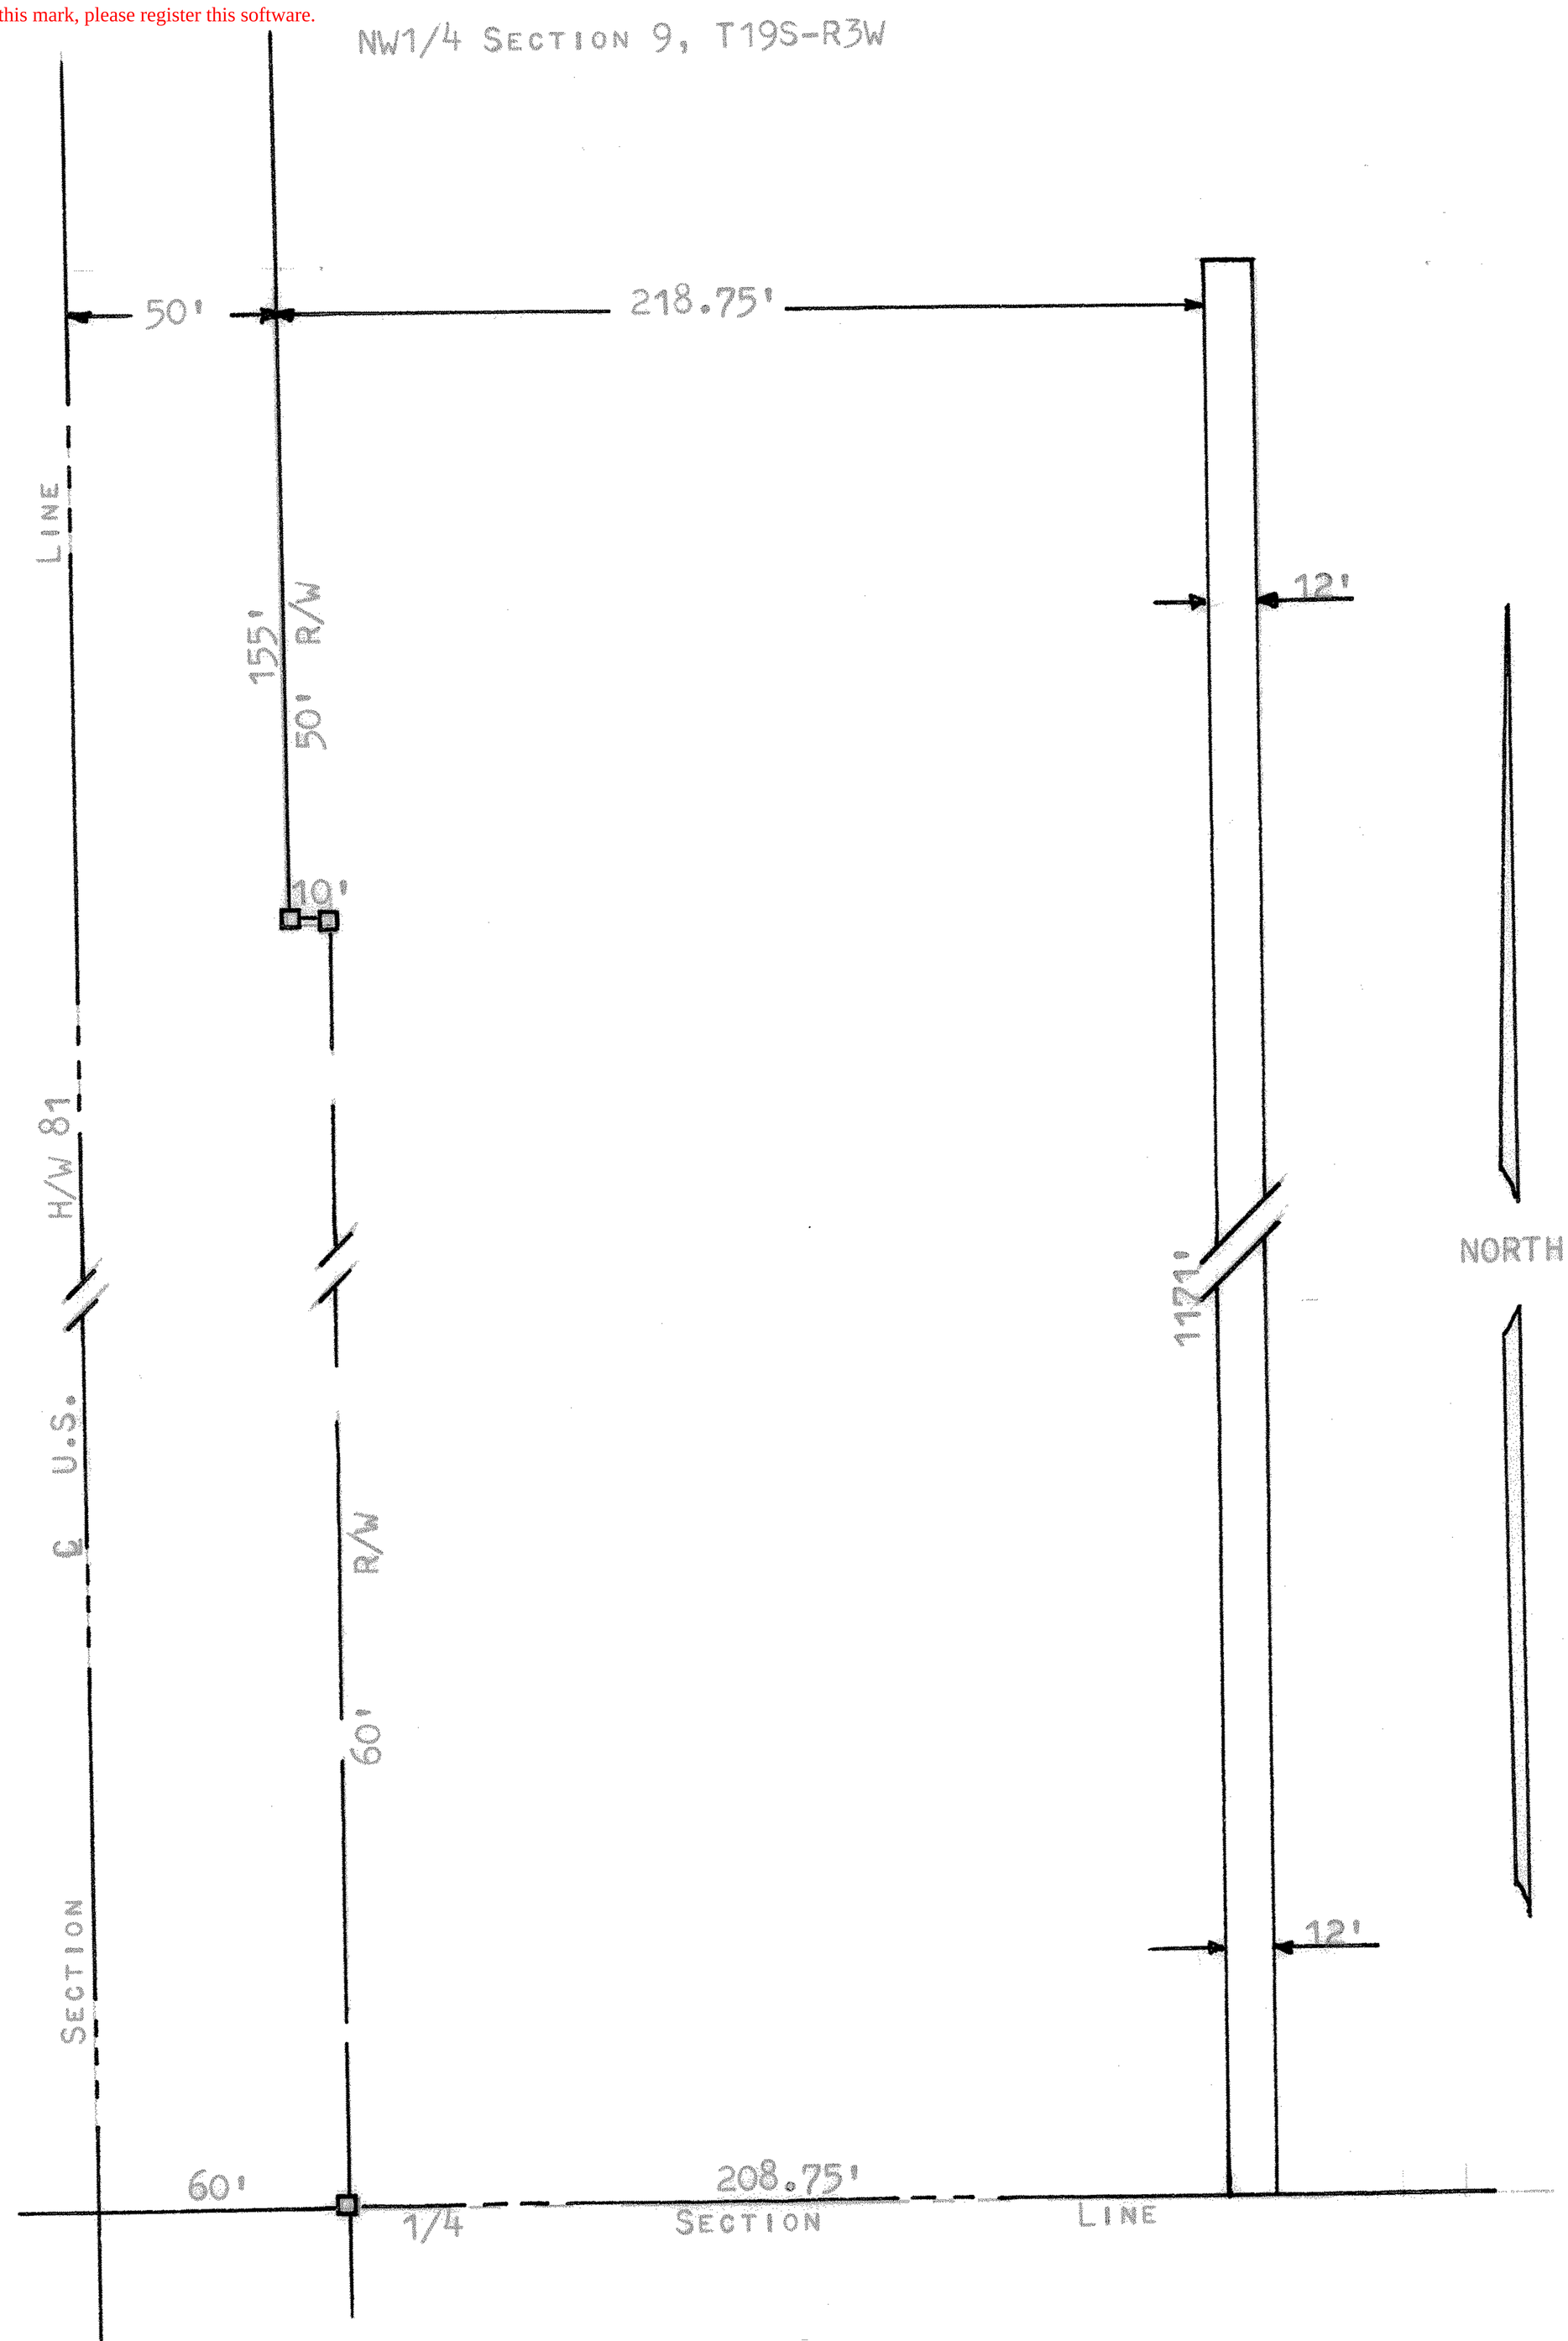

STATE OF KANSAS)
COUNTY OF McPHERSON) SS

I, FRANCIS R. RANKIN, COUNTY ENGINEER OF McPHERSON COUNTY DO HEREBY CERTIFY THAT UNDER MY SUPERVISION A SURVEY WAS MADE IN THE NW1/4 SECTION 9, T19S-R3W OF THE 6TH P.M. AND DESCRIBED AS FOLLOWS:

BEGINNING AT A POINT 268.75' EAST OF THE 1/4 CORNER BETWEEN SECTION 8 & 9, T19S-R3W, THENCE NORTH 1171 FEET PARALLEL WITH THE WEST SECTION LINE OF SAID SECTION 9, THENCE EAST 12' FEET, THENCE SOUTH 1171 FEET, THENCE WEST 12 FEET TO THE PLACE OF BEGINNING.

THE LAND HEREIN DESCRIBED CONTAINS 0.32 ACRES AND THE ABOVE PLAT IS A TRUE EXHIBIT OF SAID SURVEY AS FAR AS IT IS KNOWN TO ME.

SURVEY CALLED FOR BY FRANCIS CROWN

SIGNED THIS 17 DAY OF NOVEMBER, 1966.

FRANCIS R. RANKIN
COUNTY ENGINEER

F. R. RANKIN
LICENSED
799
KANSAS
PROFESSIONAL ENGINEER

MICROFILM