http://www.adultpdf.com
Created by TIFF To PDF trial version, to remove this mark, please register this software.

A SURVEY OF A TRACT OF LAND IN THE NW 1/4, SECTION 9, T19S R3W, MCPHERSON, COUNTY

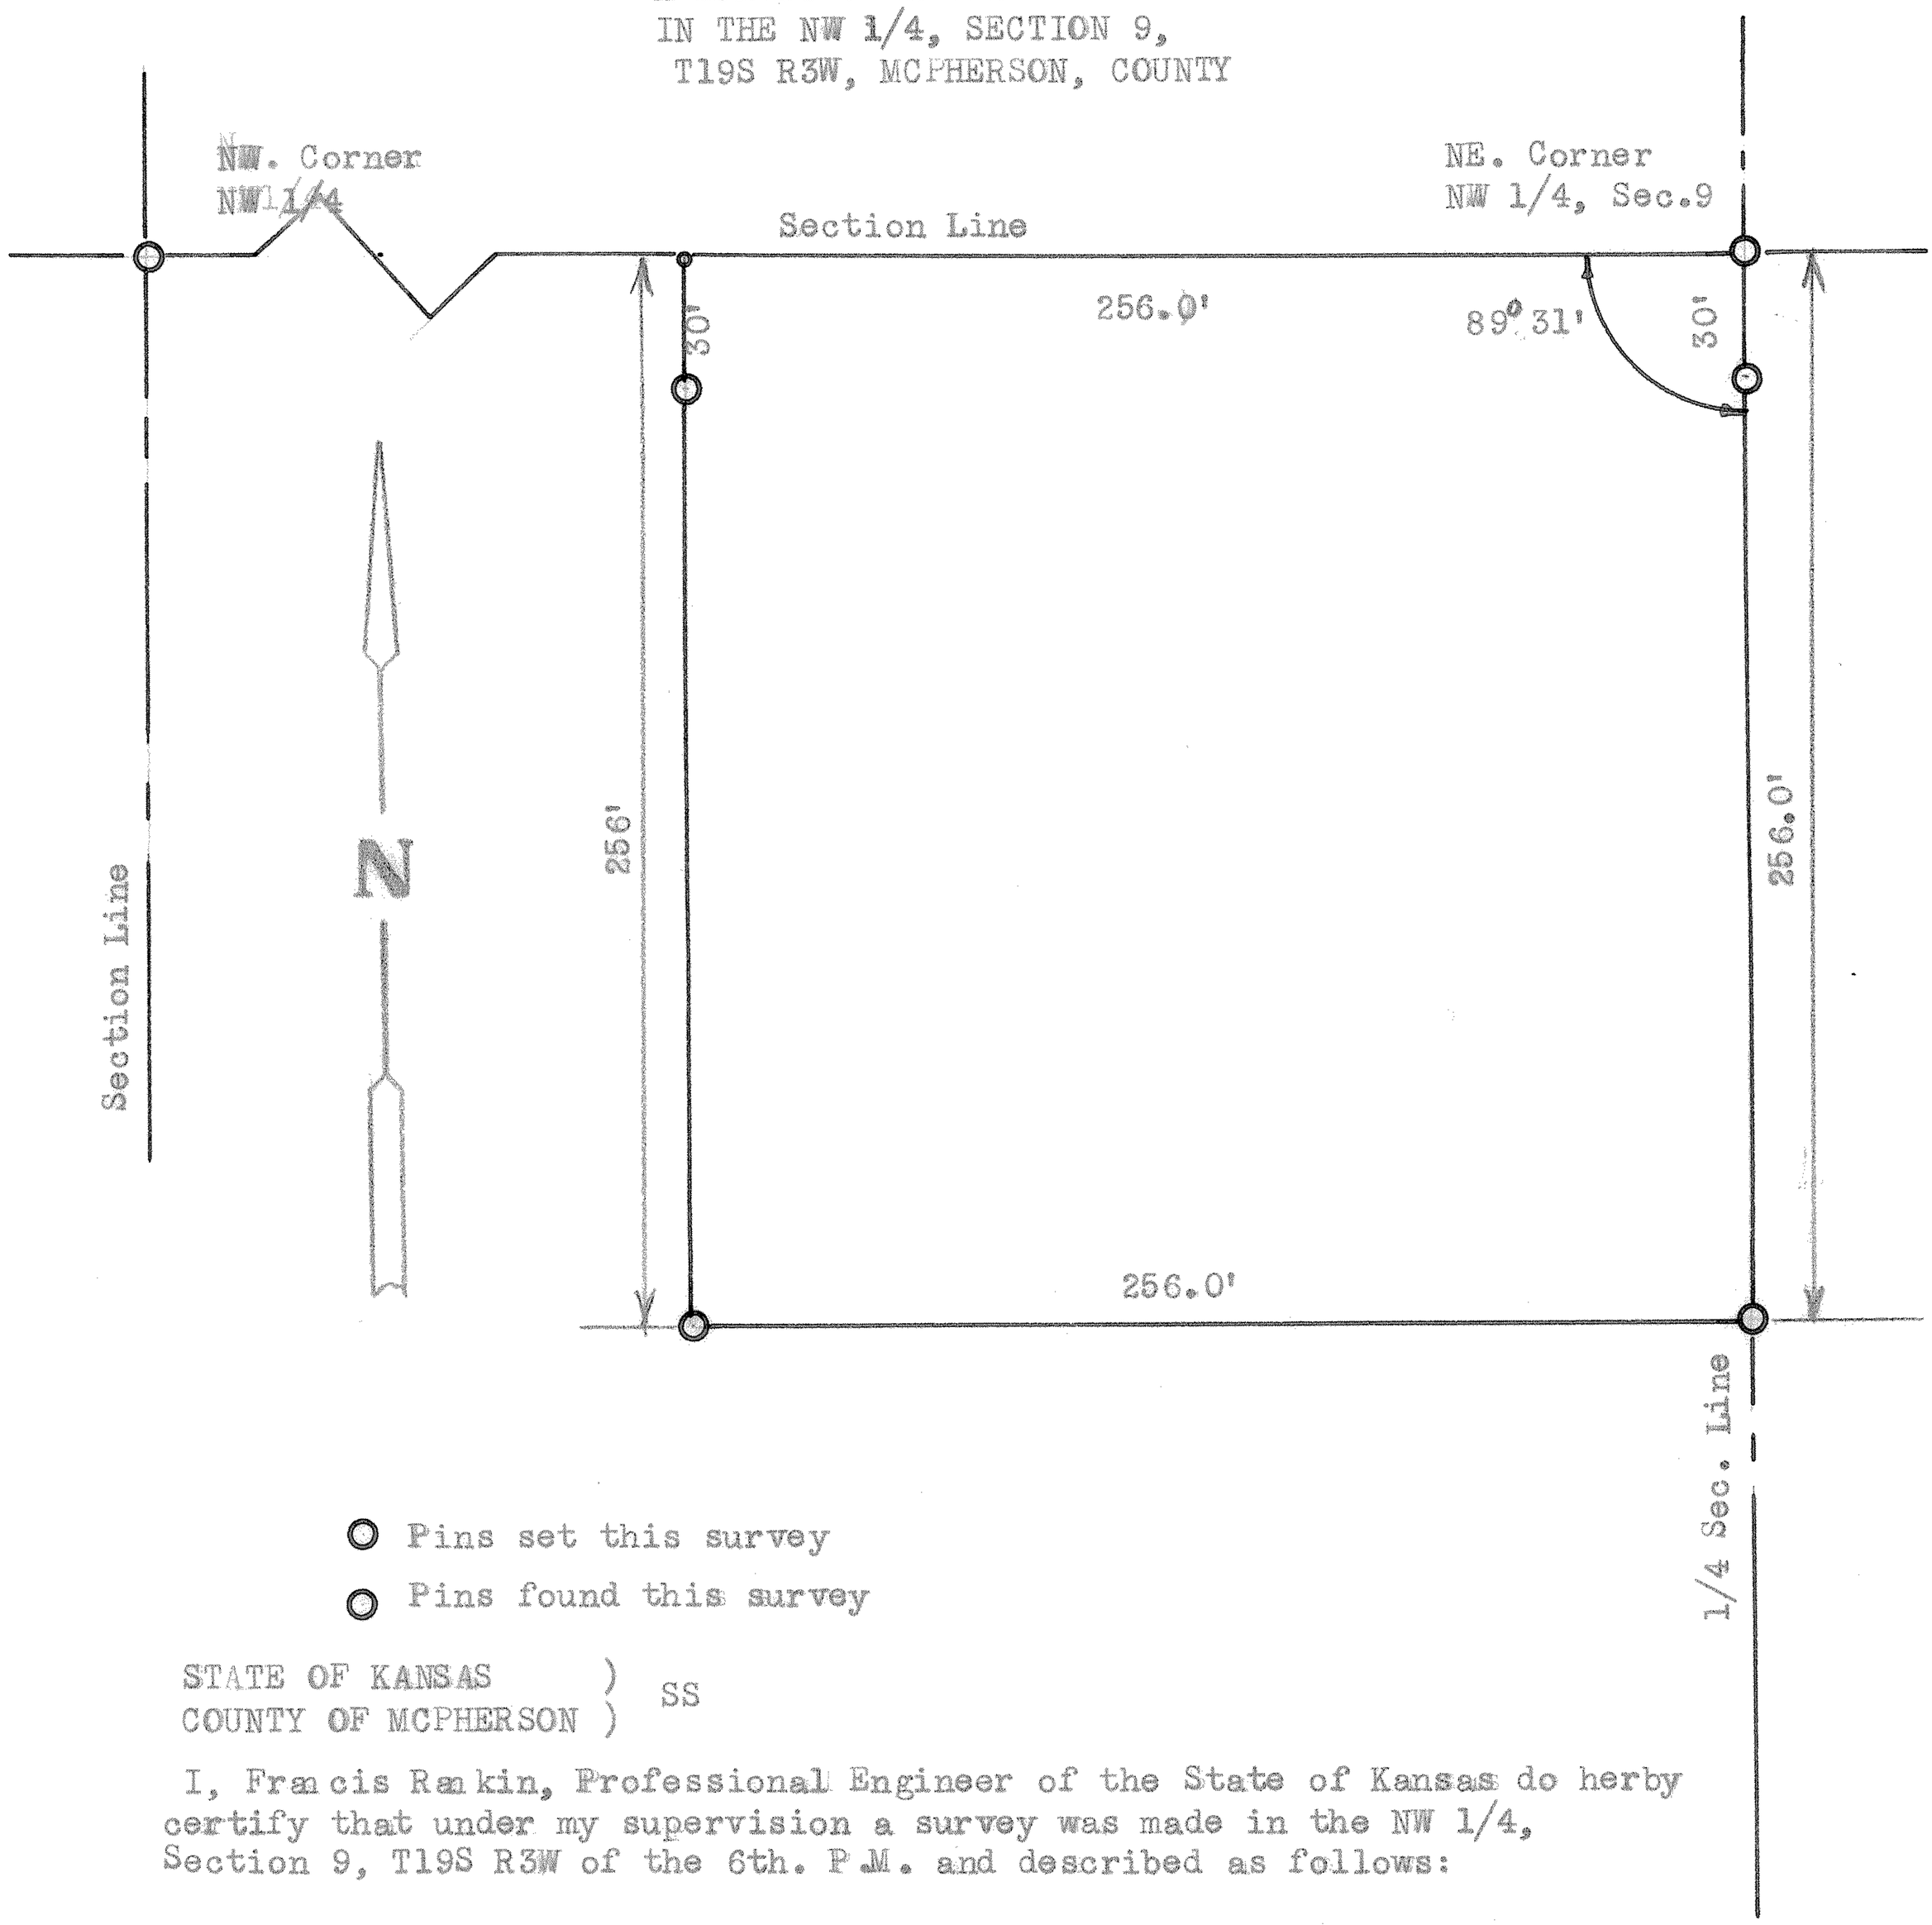

STATE OF KANSAS)
COUNTY OF MCPHERSON) SS

I, Francis Rankin, Professional Engineer of the State of Kansas do herby certify that under my supervision a survey was made in the NW 1/4, Section 9, T19S R3W of the 6th. P.M. and described as follows:

Commenciing at the Northeast corner of said Northwest Quarter, Section 9, T19S R3W; thence South on 1/4 section line 256.0 feet; thence West parallel with section line 256.0 feet; thence North to section line 256.0 feet; thence East on section line 256.0 feet to place of beginning, land herein described contains 1.5 acres more or less, and the the accompanying plat is a true exhibit of said survey as far as it is known to me.

Survey called for by Leland Bartel

Signed this 7 day of February, 1969

F. R. Rankin

Francis Rankin
Professional Engineer
McPherson, Kansas

F. R. RANKIN
LICENSED
700
KANSAS
PROFESSIONAL ENGINEER

MICROFILM