http://www.adultpdf.com
Created by TIFF To PDF trial version, to remove this mark, please register this software.

A SURVEY OF A TRACT OF LAND IN THE NW 1/4, SECTION 9, T19S, R3W MCPHERSON COUNTY, KANSAS

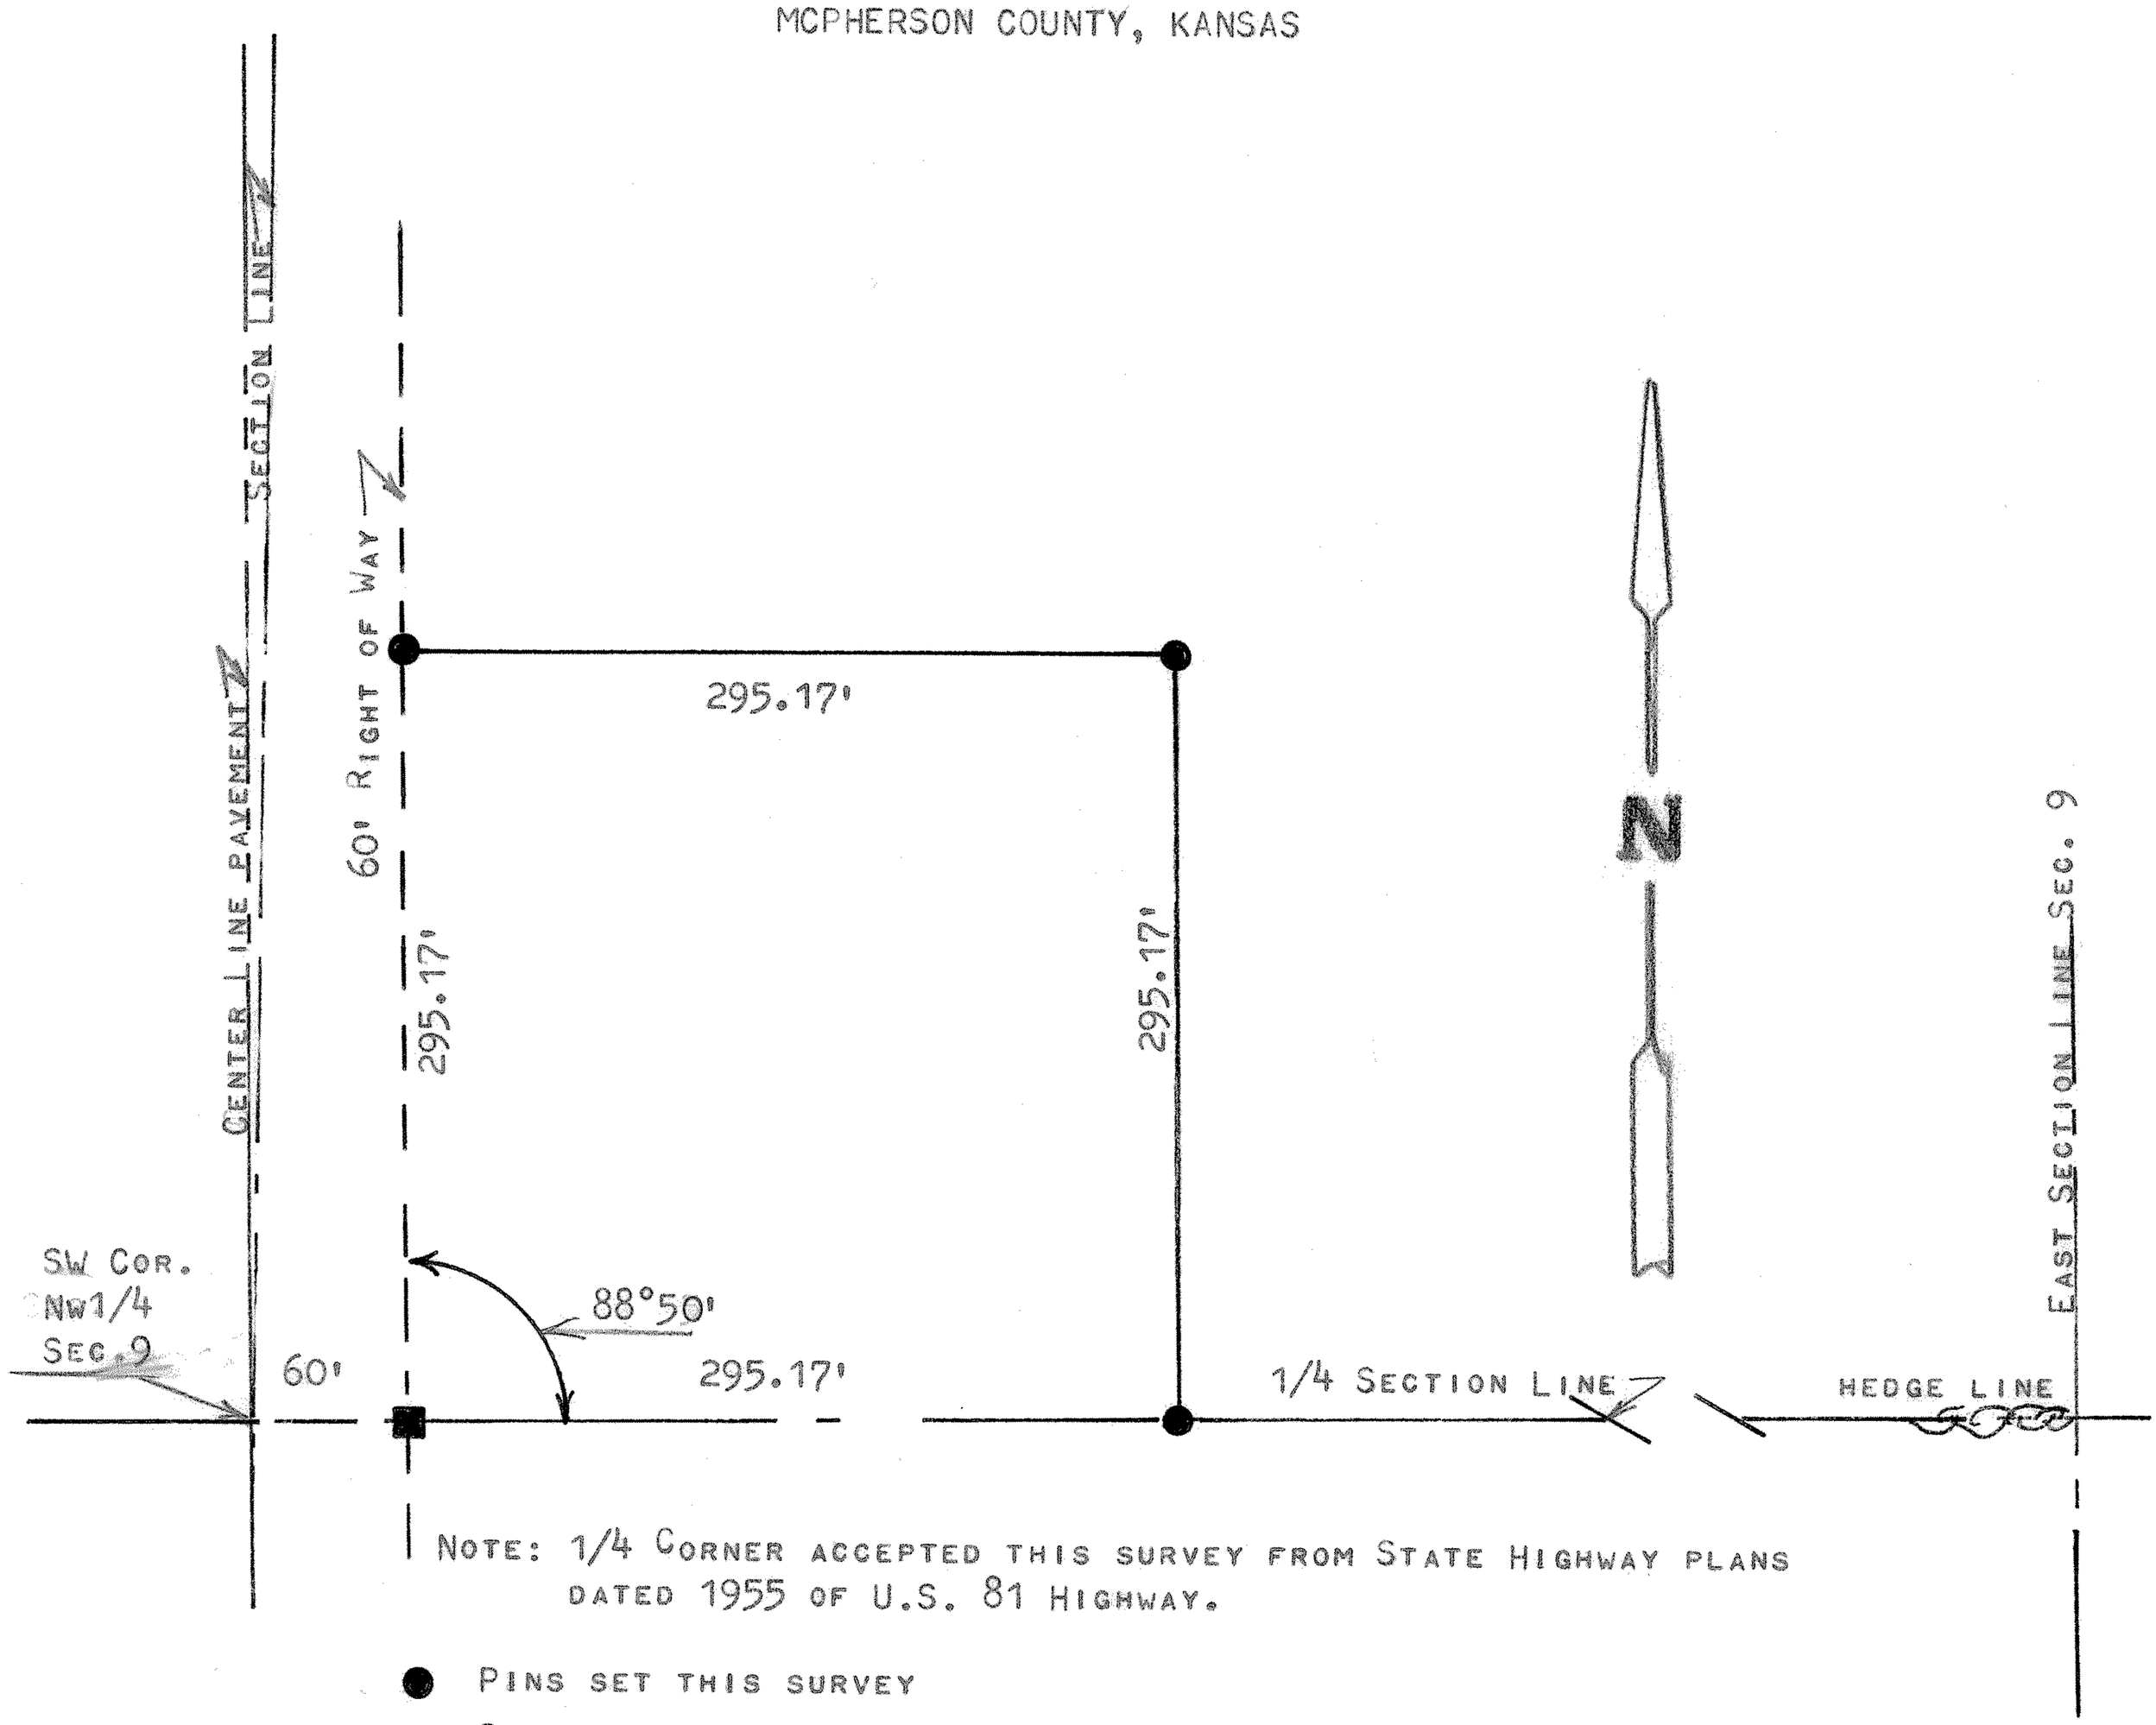

STATE OF KANSAS)
COUNTY OF MCPHERSON) SS

I, MELVIN FERGUSON, REGISTERED LAND SURVEYOR OF THE STATE OF KANSAS, DO HEREBY CERTIFY THAT UNDER MY SUPERVISION A SURVEY WAS MADE OF A TRACT OF LAND IN THE NW1/4, SECTION 9, T19S, R3W, OF THE 6TH P.M. AND DESCRIBED AS FOLLOWS;

COMMENCING AT THE SW CORNER OF THE NW1/4, OF SAID SECTION 9, T19S, R3W; THENCE EAST ON 1/4 SECTION LINE 60 FEET FOR PLACE OF BEGINNING; THENCE NORTH ALONG THE HIGHWAY RIGHT OF WAY 295.17 FEET; THENCE EAST PARALLEL WITH 1/4 SECTION LINE 295.17 FEET; THENCE SOUTH TO 1/4 SECTION LINE 295.17 FEET; THENCE WEST 295.17 FEET TO PLACE OF BEGINNING, SAID TRACT OF LAND CONTAINS 2.0 ACRES MORE OR LESS, AND THAT THE ABOVE PLAT IS A TRUE EXHIBIT OF SAID SURVEY AS FAR AS IT IS KNOWN TO ME.

SURVEY CALLED FOR BY CAL WILLEMS

SIGNED THIS 4th DAY OF FEBRUARY, 1974

Melvin Ferguson

MELVIN FERGUSON
REGISTERED LAND SURVEYOR
MCPHERSON, KANSAS

MELVIN A. FERGUSON REGISTERED LS-310 KANSAS LAND SURVEYOR

MICROFILM