http://www.adultpdf.com
Created by TIFF To PDF trial version, to remove this mark, please register this software.

A SURVEY OF A TRACT OF LAND IN THE NW1/4,
SECTION 9, T19S, R3W, MCPHERSON, KANSAS

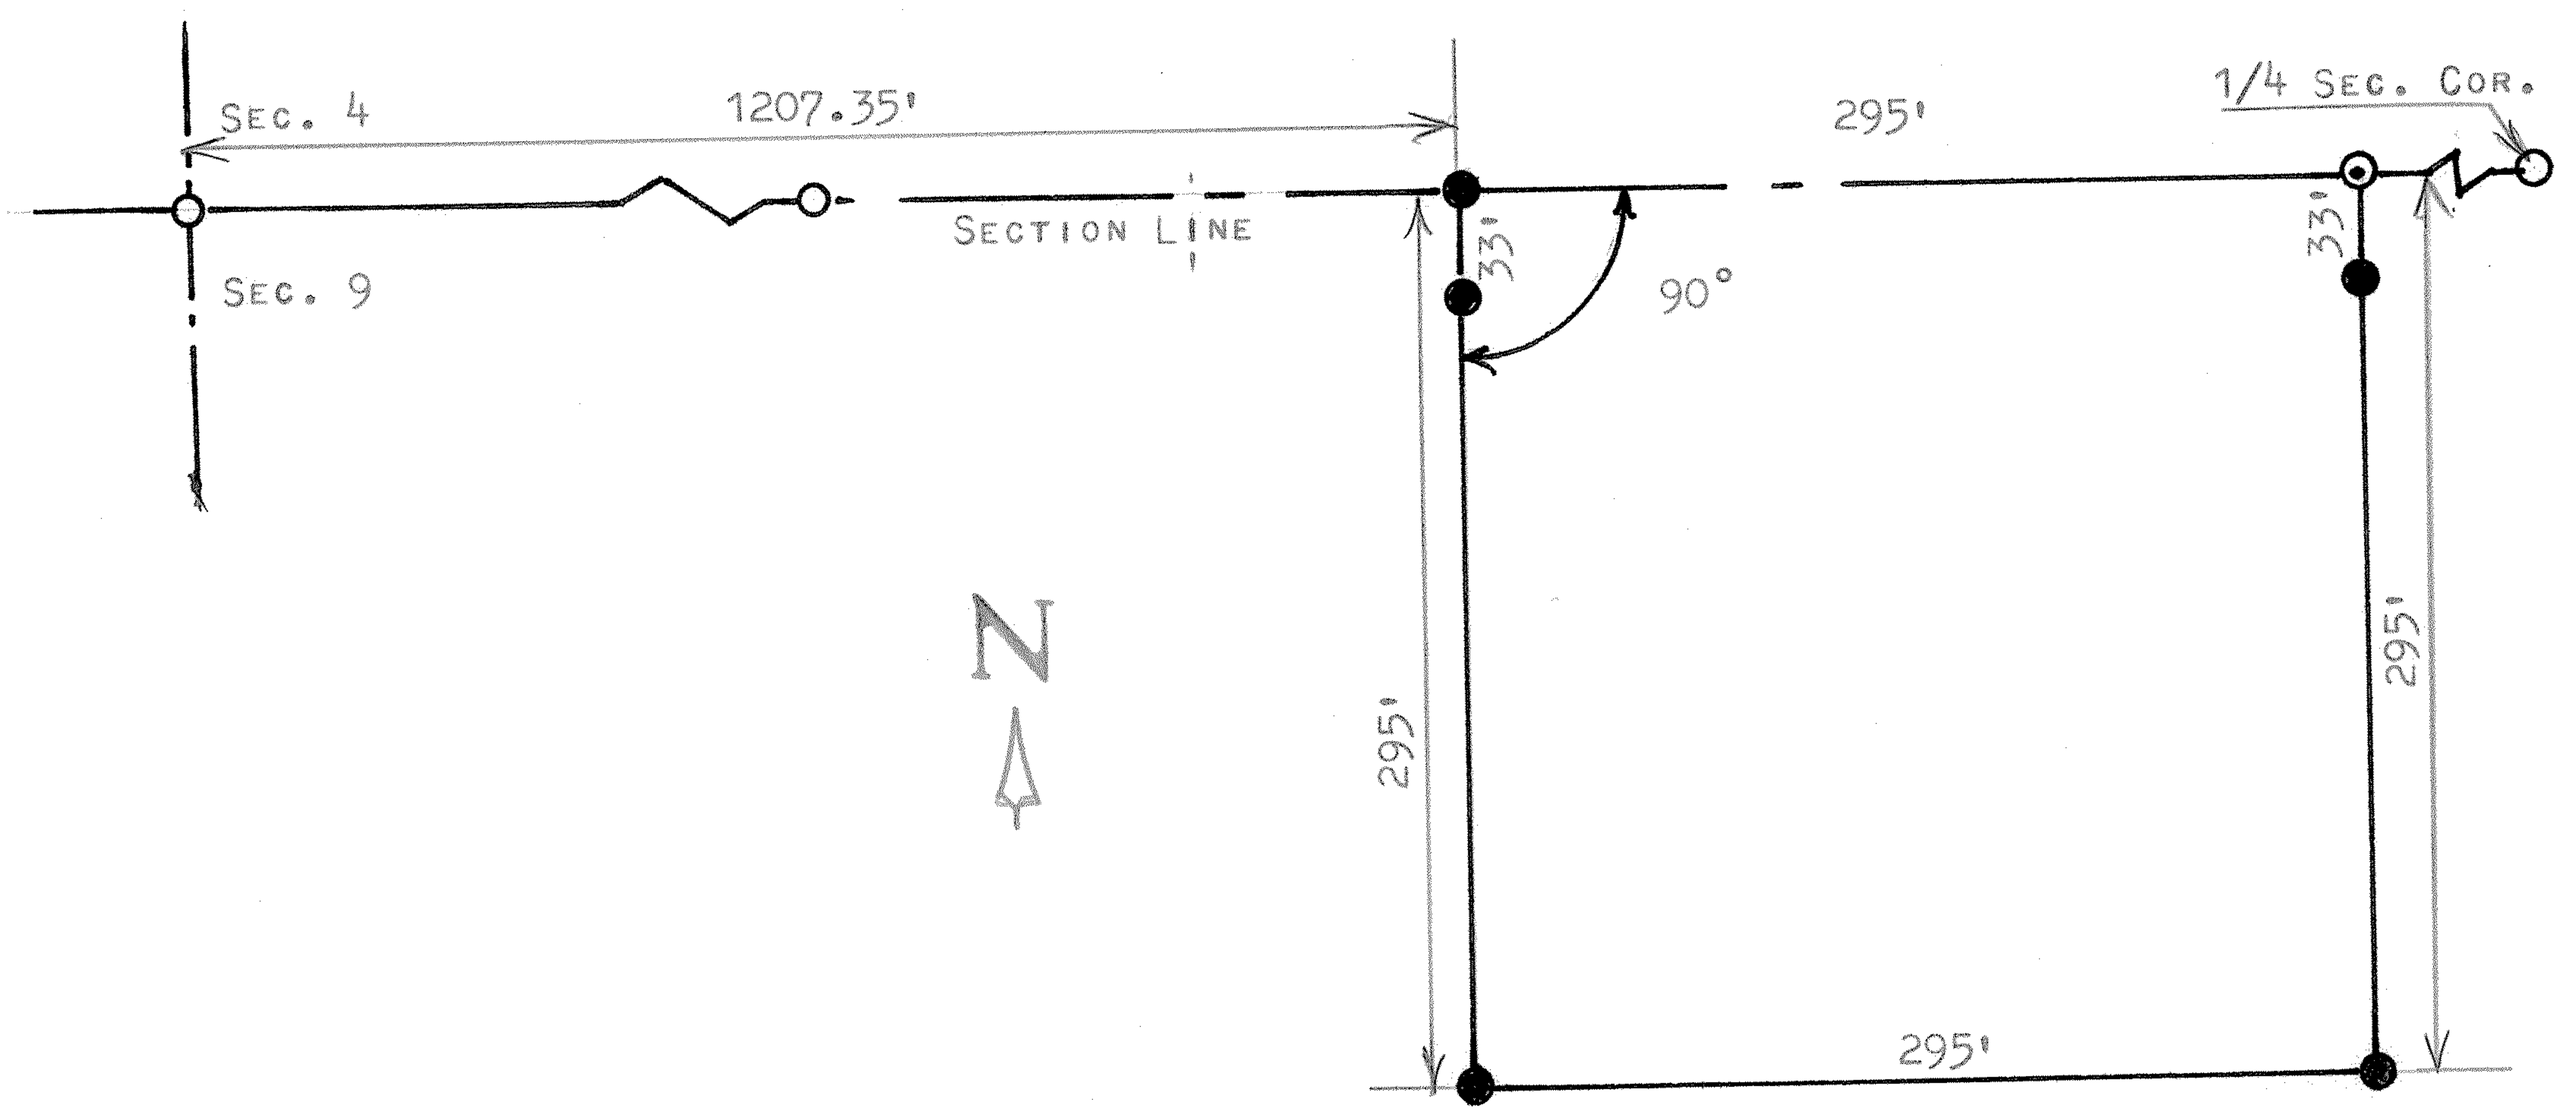

○ PINS FOUND THIS SURVEY

● PINS SET THIS SURVEY

STATE OF KANSAS)
COUNTY OF MCPHERSON) SS

I, MELVIN FERGUSON, PROFESSIONAL ENGINEER OF THE STATE OF KANSAS DO HEREBY CERTIFY THAT UNDER MY SUPERVISION A SURVEY WAS MADE IN THE NW1/4, SECTION 9, T19S, R3W OF THE 6TH P.M. AND DESCRIBED AS FOLLOWS;

BEGINNING AT A POINT 1207.35 FEET EAST OF THE NW CORNER OF THE NW1/4, OF SAID SECTION 9, T19S, R3W; THENCE SOUTH RIGHT ANGLE A DISTANCE OF 295 FEET; THENCE EAST PARALLEL WITH SECTION LINE 295 FEET; THENCE NORTH TO SECTION LINE 295 FEET; THENCE WEST 295 FEET TO PLACE OF BEGINNING SAID TRACT OF LAND CONTAINS 2.0 ACRES MORE OR LESS, AND THAT THE ACCOMPANYING PLAT IS A TRUE EXHIBIT OF SAID SURVEY AS FAR AS IT IS KNOWN TO ME.

SURVEY CALLED FOR BY CLIFFORD WATKINS

SIGNED THIS 28th DAY OF JUNE, 1976.

Melvin Ferguson

MELVIN FERGUSON
PROFESSIONAL ENGINEER
McPHERSON, KANSAS

MELVIN V. FERGUSON
LICENSED
No. 6772
KANSAS
PROFESSIONAL ENGINEER

MICROFILM

2.0 Ac