http://www.adultpdf.com
Created by TIFF To PDF trial version, to remove this mark, please register this software.

SURVEY TRACT OF LAND IN SECTION 14
T19S-R4W McPHERSON, COUNTY

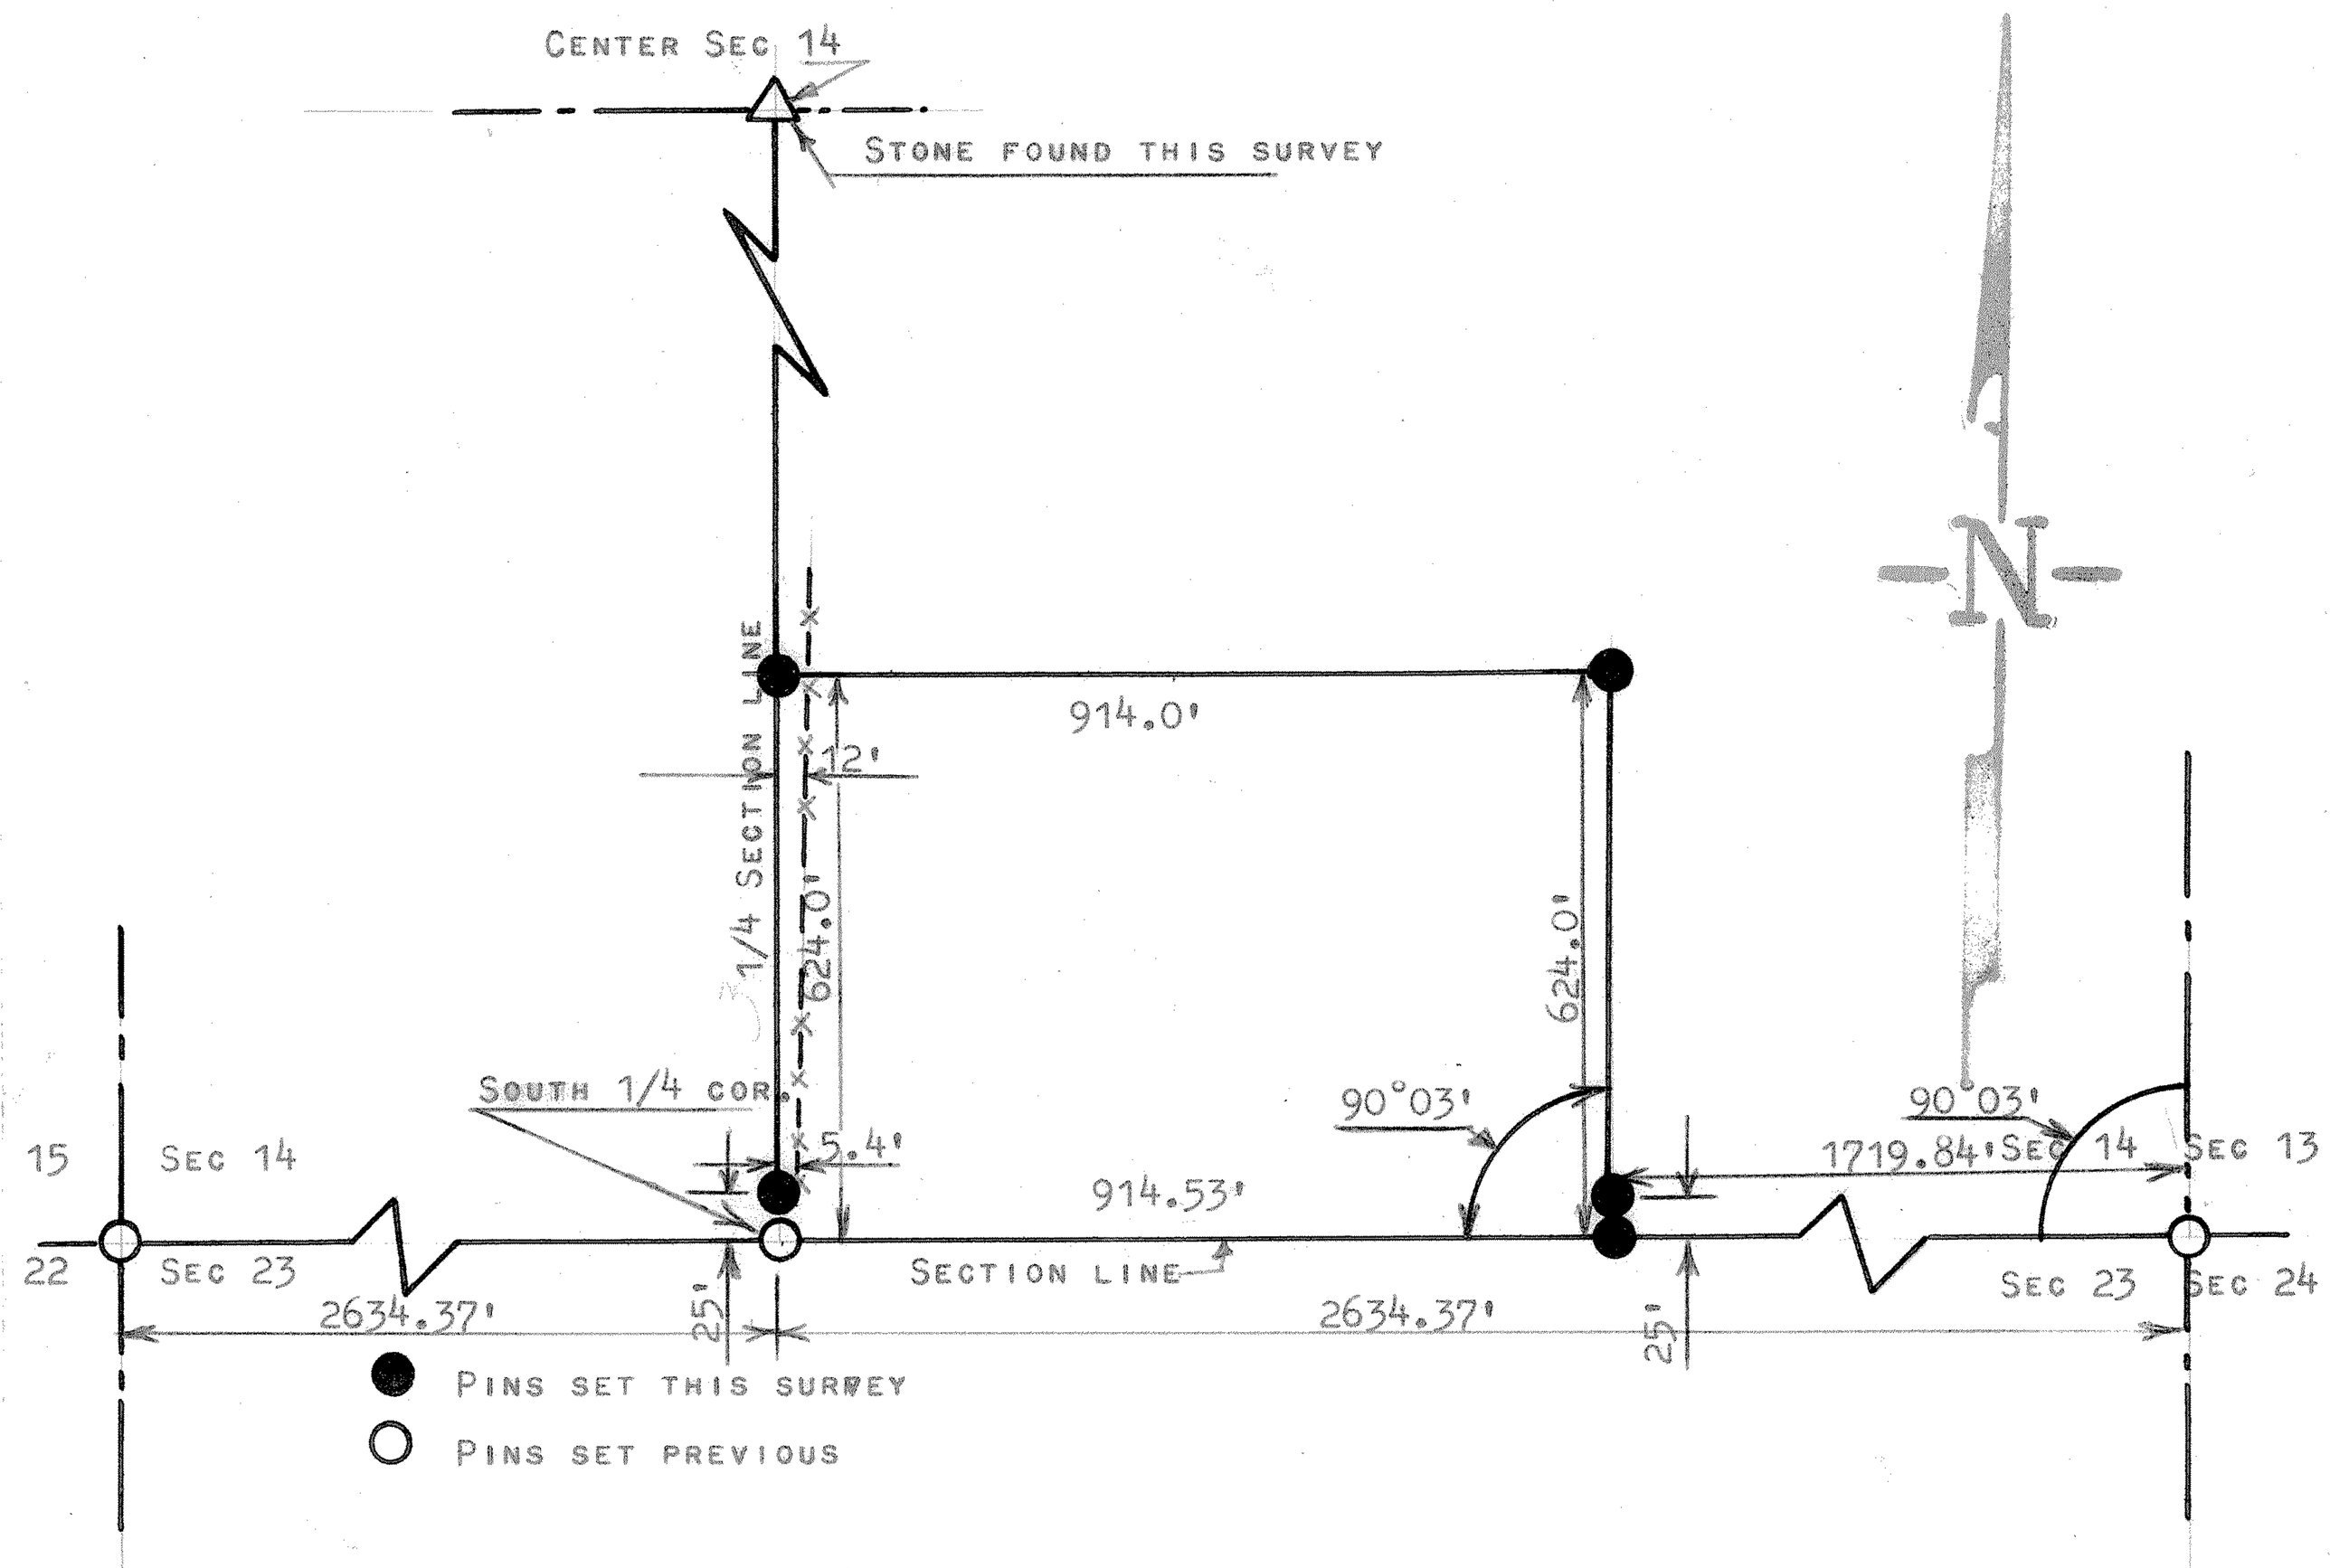

STATE OF KANSAS)
COUNTY OF McPHERSON) SS

I, FRANCIS R. RANKIN LICENSED PROFESSIONAL ENGINEER OF THE STATE OF KANSAS, DO HERBY CERTIFY THAT UNDER MY SUPERVISION A SURVEY WAS MADE IN THE SE1/4 SECTION 14 T19S R4W OF THE 6TH P.M. AND DESCRIBED AS FOLLOWS:

BEGINNING AT A POINT 1719.84 FEET WEST OF THE SOUTHEAST CORNER OF SECTION 14 T19S R4W; THENCE NORTH PARALLEL WITH THE EAST SECTION LINE 624.0 FEET; THENCE WEST TO 1/4 SECTION LINE 914.0 FEET; THENCE SOUTH ON 1/4 SECTION LINE TO THE SOUTH SECTION LINE OF SAID SECTION 624.0 FEET; THENCE EAST ON SECTION LINE 914.53 FEET TO PLACE OF BEGINNING, SAID TRACT CONTAINS 13.1 ACRES MORE OR LESS, AND THAT THE ACCOMPANYING PLAT IS A TRUE EXHIBIT OF SAID SURVEY AS FAR AS IT IS KNOWN TO ME.

SURVEY CALLED FOR BY LAVERN OLSON

SIGNED THIS 29 DAY OF MARCH, 1965

F. R. Rankin

FRANCIS R. RANKIN
PROFESSIONAL ENGINEER
McPHERSON, KANSAS

F. R. RANKIN LICENSED 785 KANSAS PROFESSIONAL ENGINEER

MICROFILM