http://www.adultpdf.com
Created by TIFF To PDF trial version, to remove this mark, please register this software.

A SURVEY OF THE SE 1/4 SECTION 14
T19S R4W, McPHERSON, COUNTY

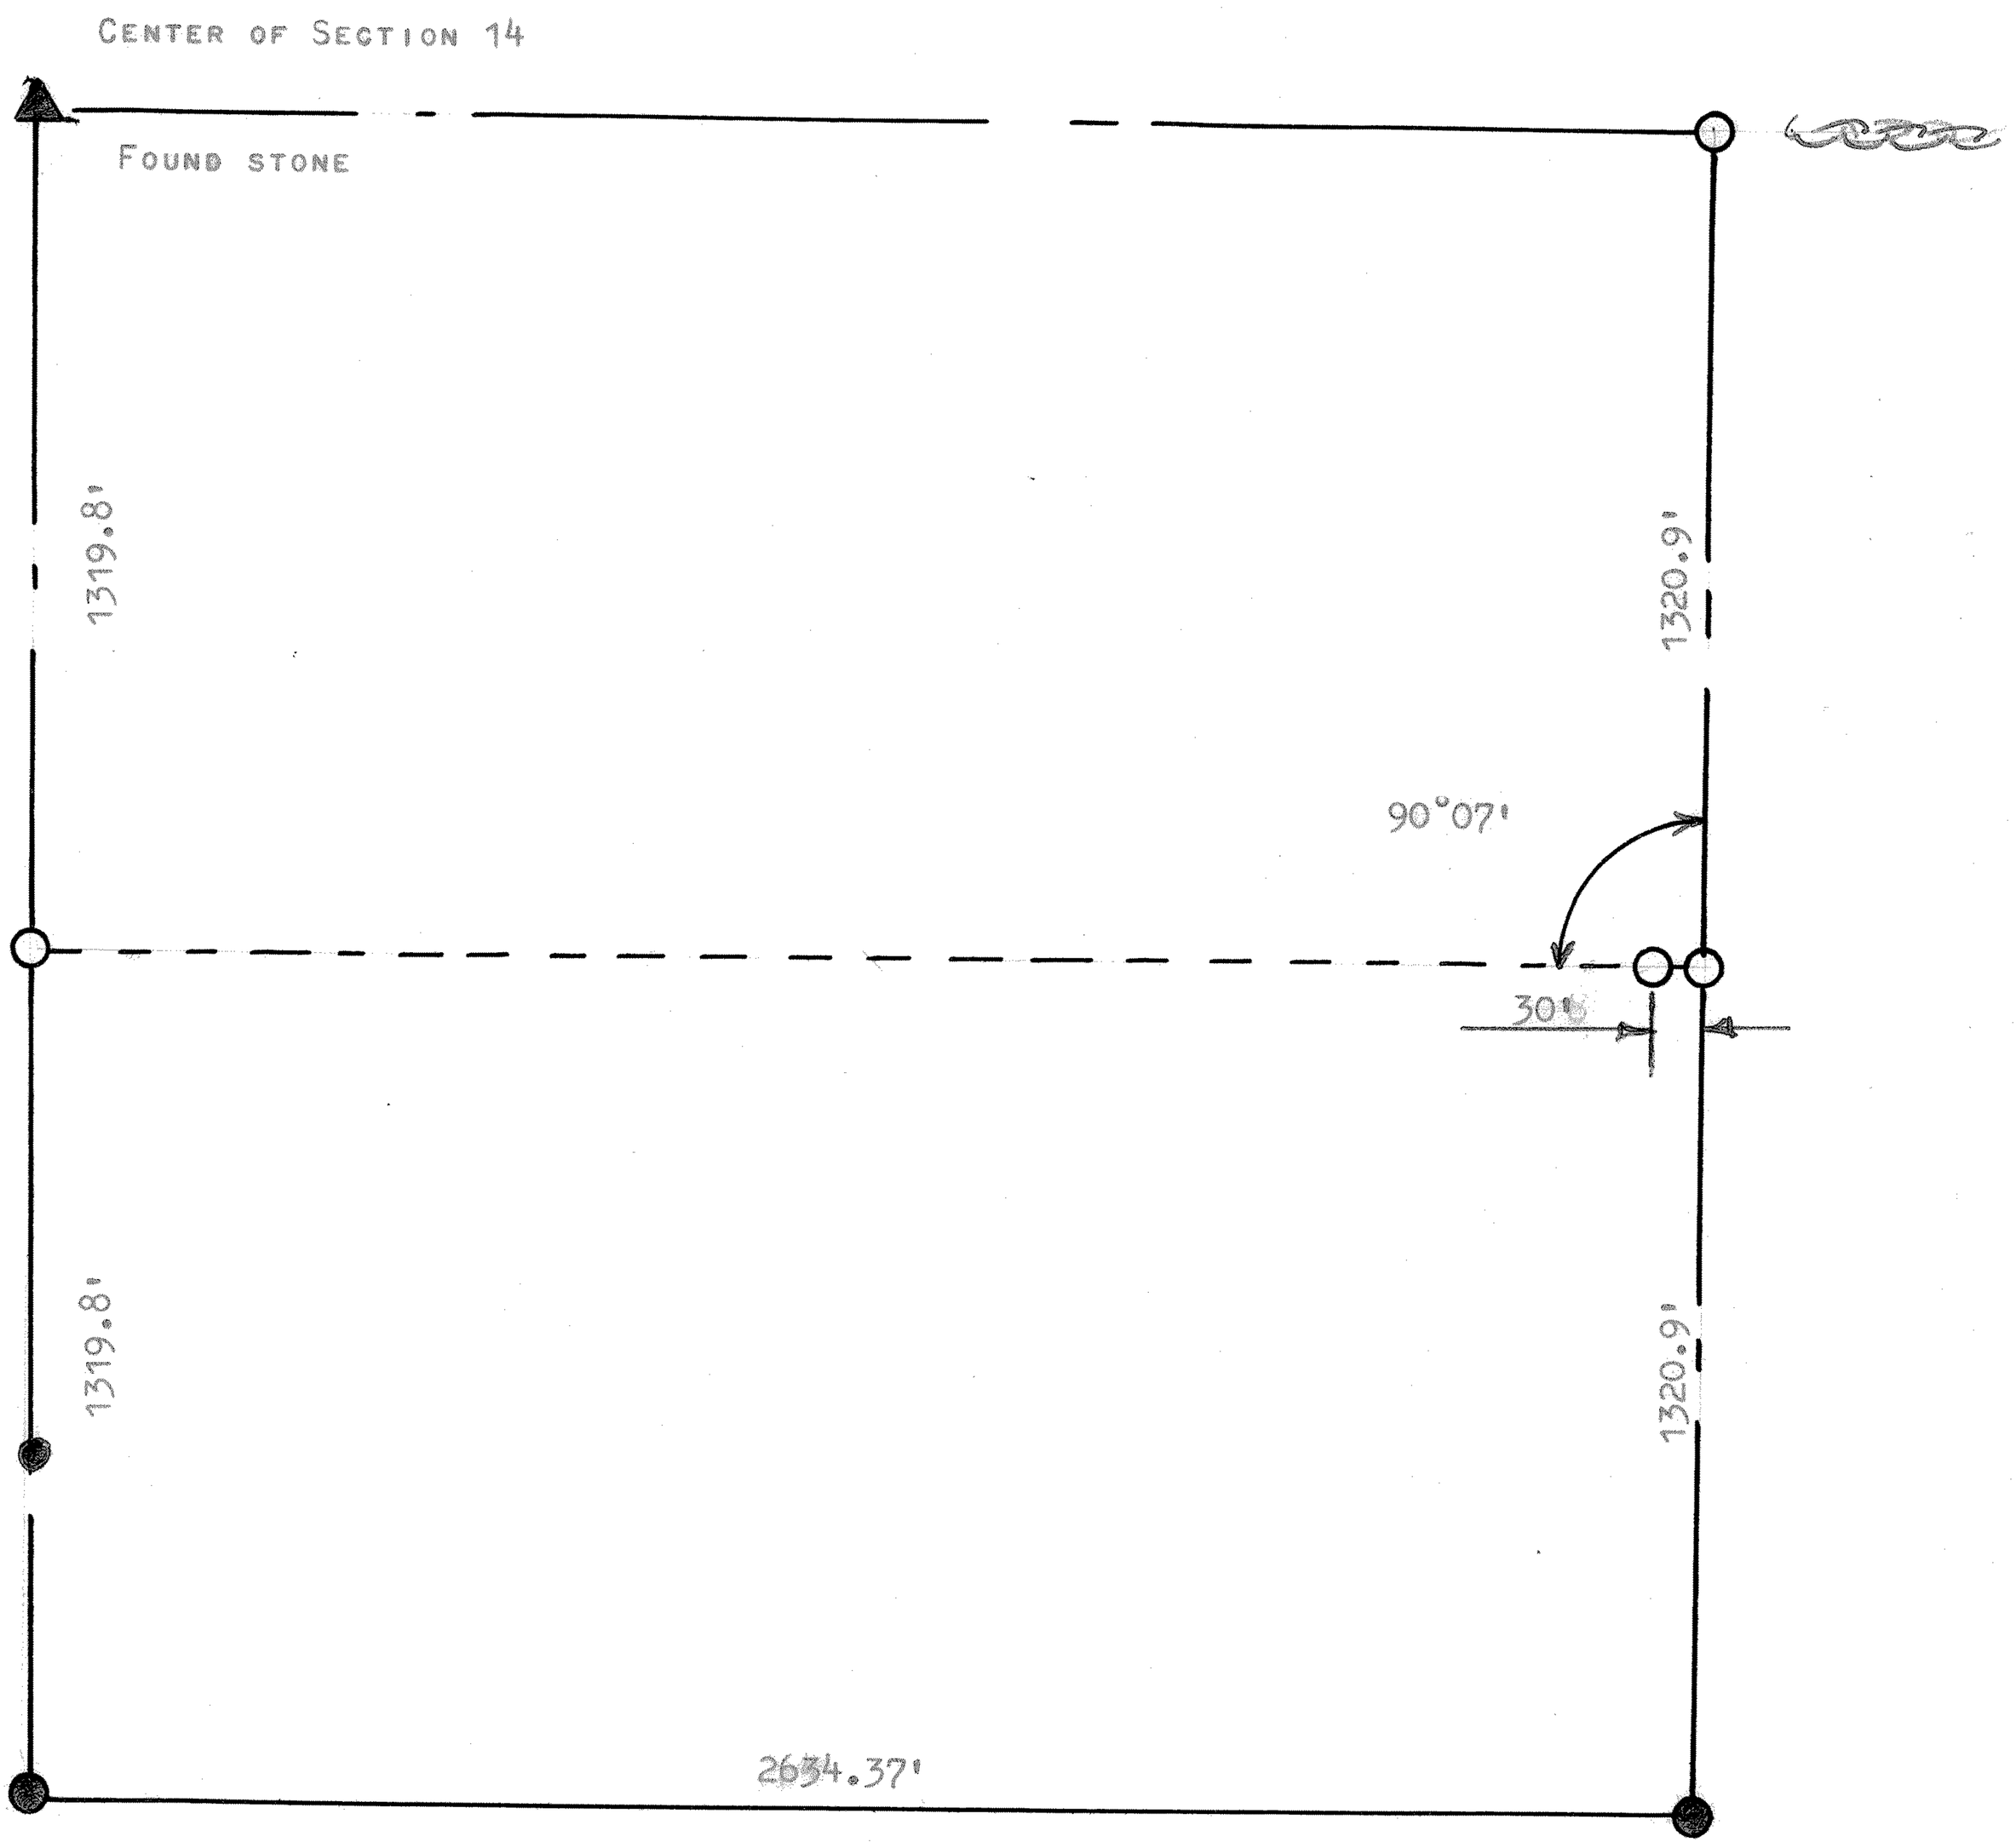

● PINS FOUND THIS SURVEY

○ PINS SET THIS SURVEY

STATE OF KANSAS)
COUNTY OF MCPHERSON) SS

I, FRANCIS R. RANKIN, PROFESSIONAL ENGINEER OF THE STATE OF KANSAS, DO HEREBY CERTIFY THAT UNDER MY SUPERVISION A SURVEY WAS MADE TO DETERMINE THE S1/2 SE 1/4 AND THE N1/2 SE 1/4 SECTION 14, T19S R4W OF THE 6TH P.M., AND THAT THE ACCOMPANYING PLAT IS A TRUE EXHIBIT OF SAID SURVEY AS FAR AS IT IS KNOWN TO ME.

SURVEY CALLED FOR BY LAVERN OLSON

SIGNED THIS 6/14 DAY OF JUNE, 1965

F. R. RANKIN
LICENSED
709
PROFESSIONAL ENGINEER

FRANCIS R. RANKIN
PROFESSIONAL ENGINEER
McPHERSON, KANSAS

MICROFILM