http://www.adultpdf.com
Created by TIFF To PDF trial version, to remove this mark, please register this software.

A SURVEY WAS MADE OF A TRACT OF LAND IN THE
NE1/4, SECTION 15 , T19S, R4W
MCPHERSON COUNTY, KANSAS

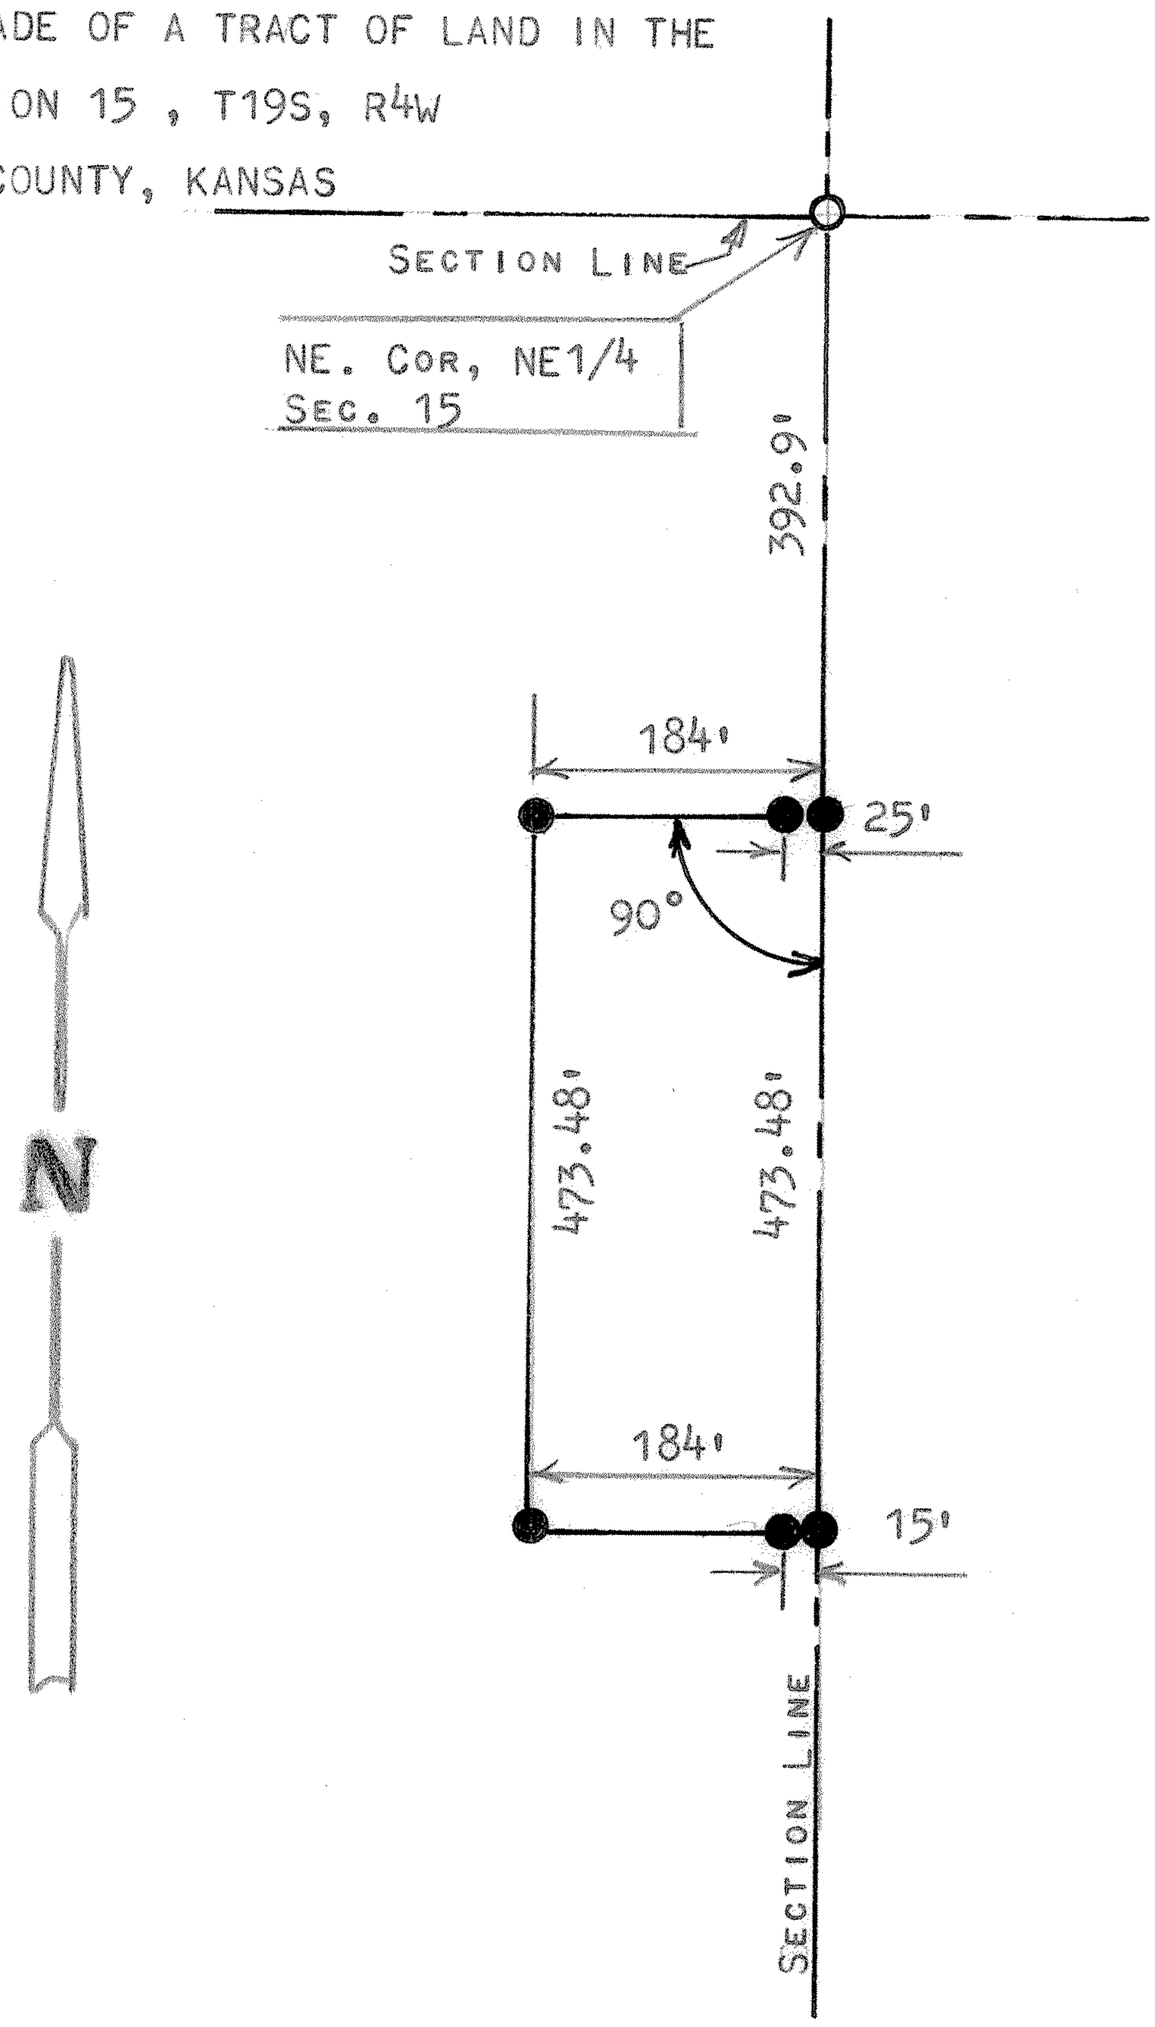

● PINS SET THIS SURVEY
○ PINS FOUND THIS SURVEY

STATE OF KANSAS)
COUNTY OF MCPHERSON) SS

I, MELVIN FERGUSON, REGISTERED LAND SURVEYOR OF THE STATE OF KANSAS DO HEREBY CERTIFY THAT UNDER MY SUPERVISION A SURVEY WAS MADE OF A TRACT OF LAND IN THE NE1/4, SECTION 15, T19S, R4W OF THE 6TH P.M. AND DESCRIBED AS FOLLOWS:

BEGINNING 392.9 FEET SOUTH OF THE NE CORNER OF SAID NE1/4, SECTION 15 T19S, R4W; THENCE RIGHT ANGLE WEST 184 FEET; THENCE SOUTH PARALLEL WITH SECTION LINE 473.48 FEET; THENCE EAST 184 FEET; THENCE NORTH 473.48 FEET TO PLACE OF BEGINNING, SAID TRACT OF LAND CONTAINS 2.0 ACRES MORE OR LESS, AND THAT THE ABOVE PLAT IS A TRUE EXHIBIT OF SAID SURVEY AS FAR AS IT IS KNOWN TO ME.

SURVEY CALLED FOR BY LARRY KUBIN

SIGNED THIS 6th DAY OF FEBRUARY, 1974

Melvin Ferguson
MELVIN FERGUSON
REGISTERED LAND SURVEYOR
MCPHERSON, KANSAS

MELVIN V. FERGUSON
REGISTERED
LS-310
KANSAS
LAND SURVEYOR