http://www.adultpdf.com
Created by TIFF To PDF trial version, to remove this mark, please register this software.

SURVEY OF PIPELINE EASEMENT
SE 1/4 SECTION 20,T19S,R4W
MC PHERSON COUNTY

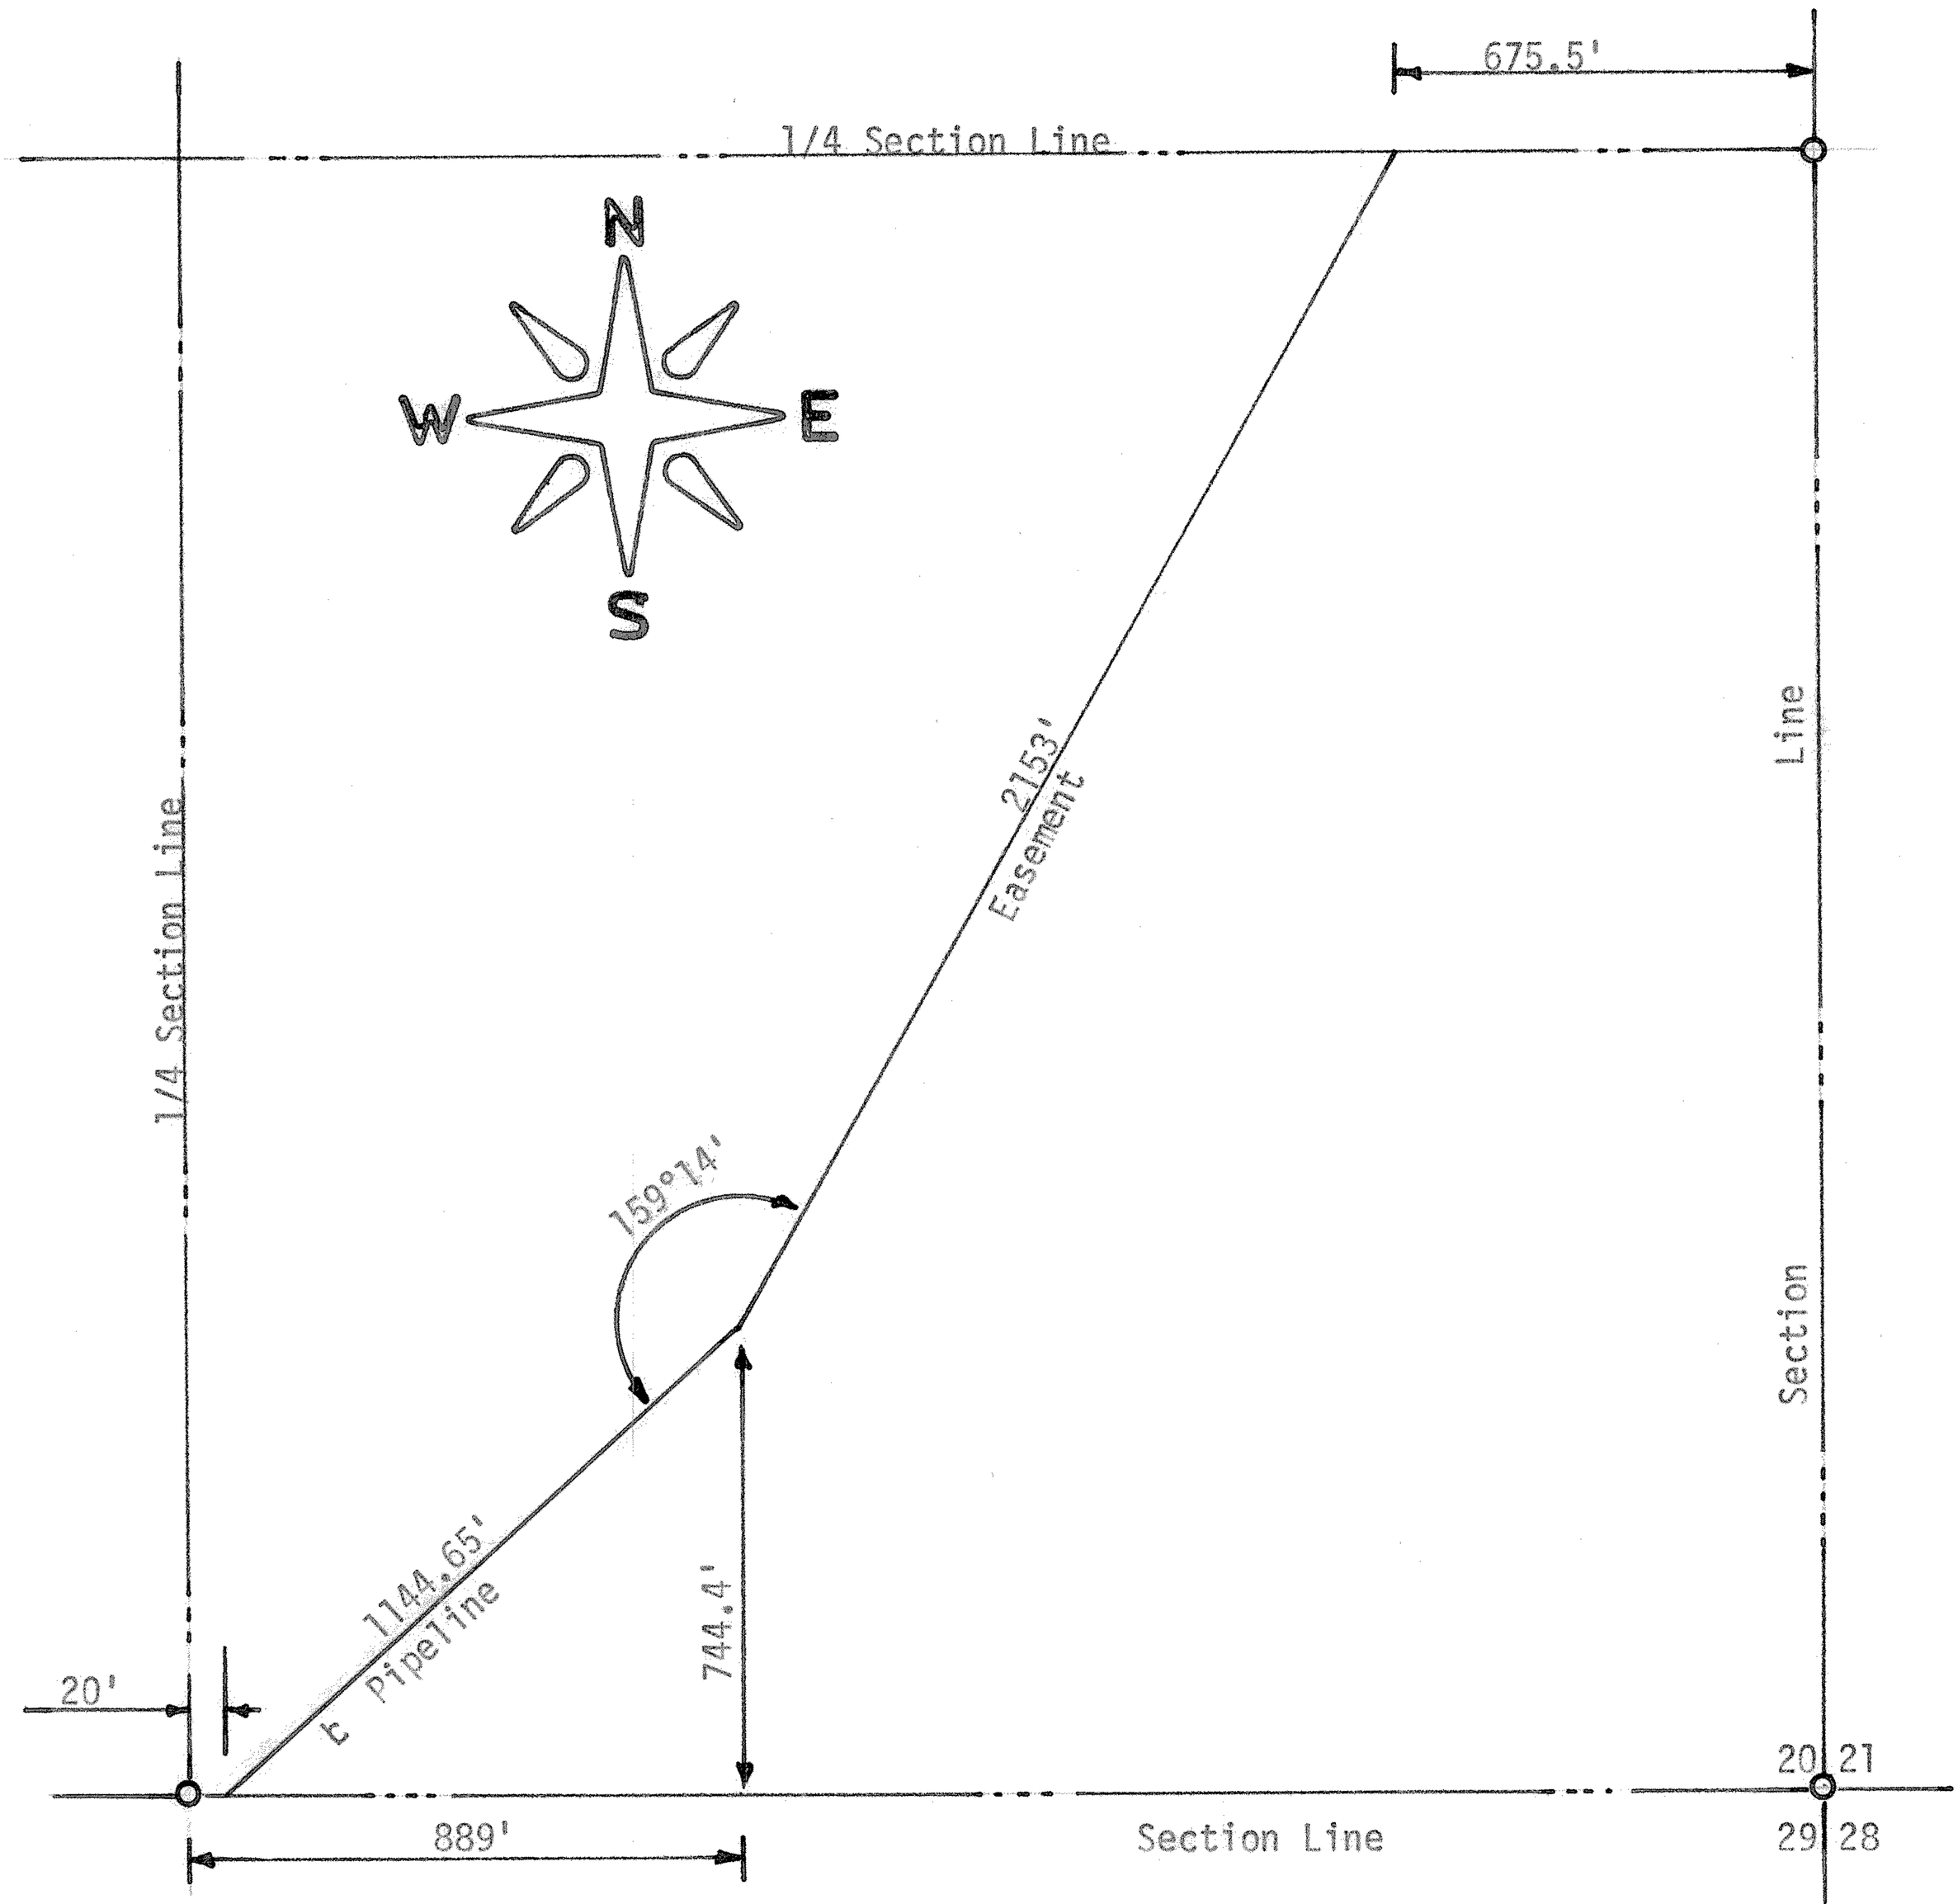

State of Kansas)
County of McPherson) SS

I, F. R. Rankin, County Engineer of McPherson County, do hereby certify that under my supervision a survey was made in the SE 1/4 Section 20, T19S, R4W of the 6th P.M. to determine a pipeline easement and described as follows:

Beginning 20 feet East of the SW corner of said SE 1/4; thence Northeasterly 1144.65 feet to a point 889 feet East and 744.4 feet North of the SW corner of said SE 1/4; thence Northeasterly 2153 feet to a point 675.5 feet West of the NE corner of said SE 1/4 and the above plat is a true exhibit of said survey as far as it is known to me.

Survey called for by Marvin Krehbiel
Signed this 23 day, February, 1972

F. R. Rankin
F. R. Rankin, P. E.
County Engineer
McPherson, Kansas

F. R. RANKIN
LICENSED
750
KANSAS
PROFESSIONAL ENGINEER

MICROFILM