http://www.adultpdf.com
Created by TIFF To PDF trial version, to remove this mark, please register this software.

SURVEY IN THE NW 1/4
SECTION 24-T19S-R4W
McPHERSON, KANSAS

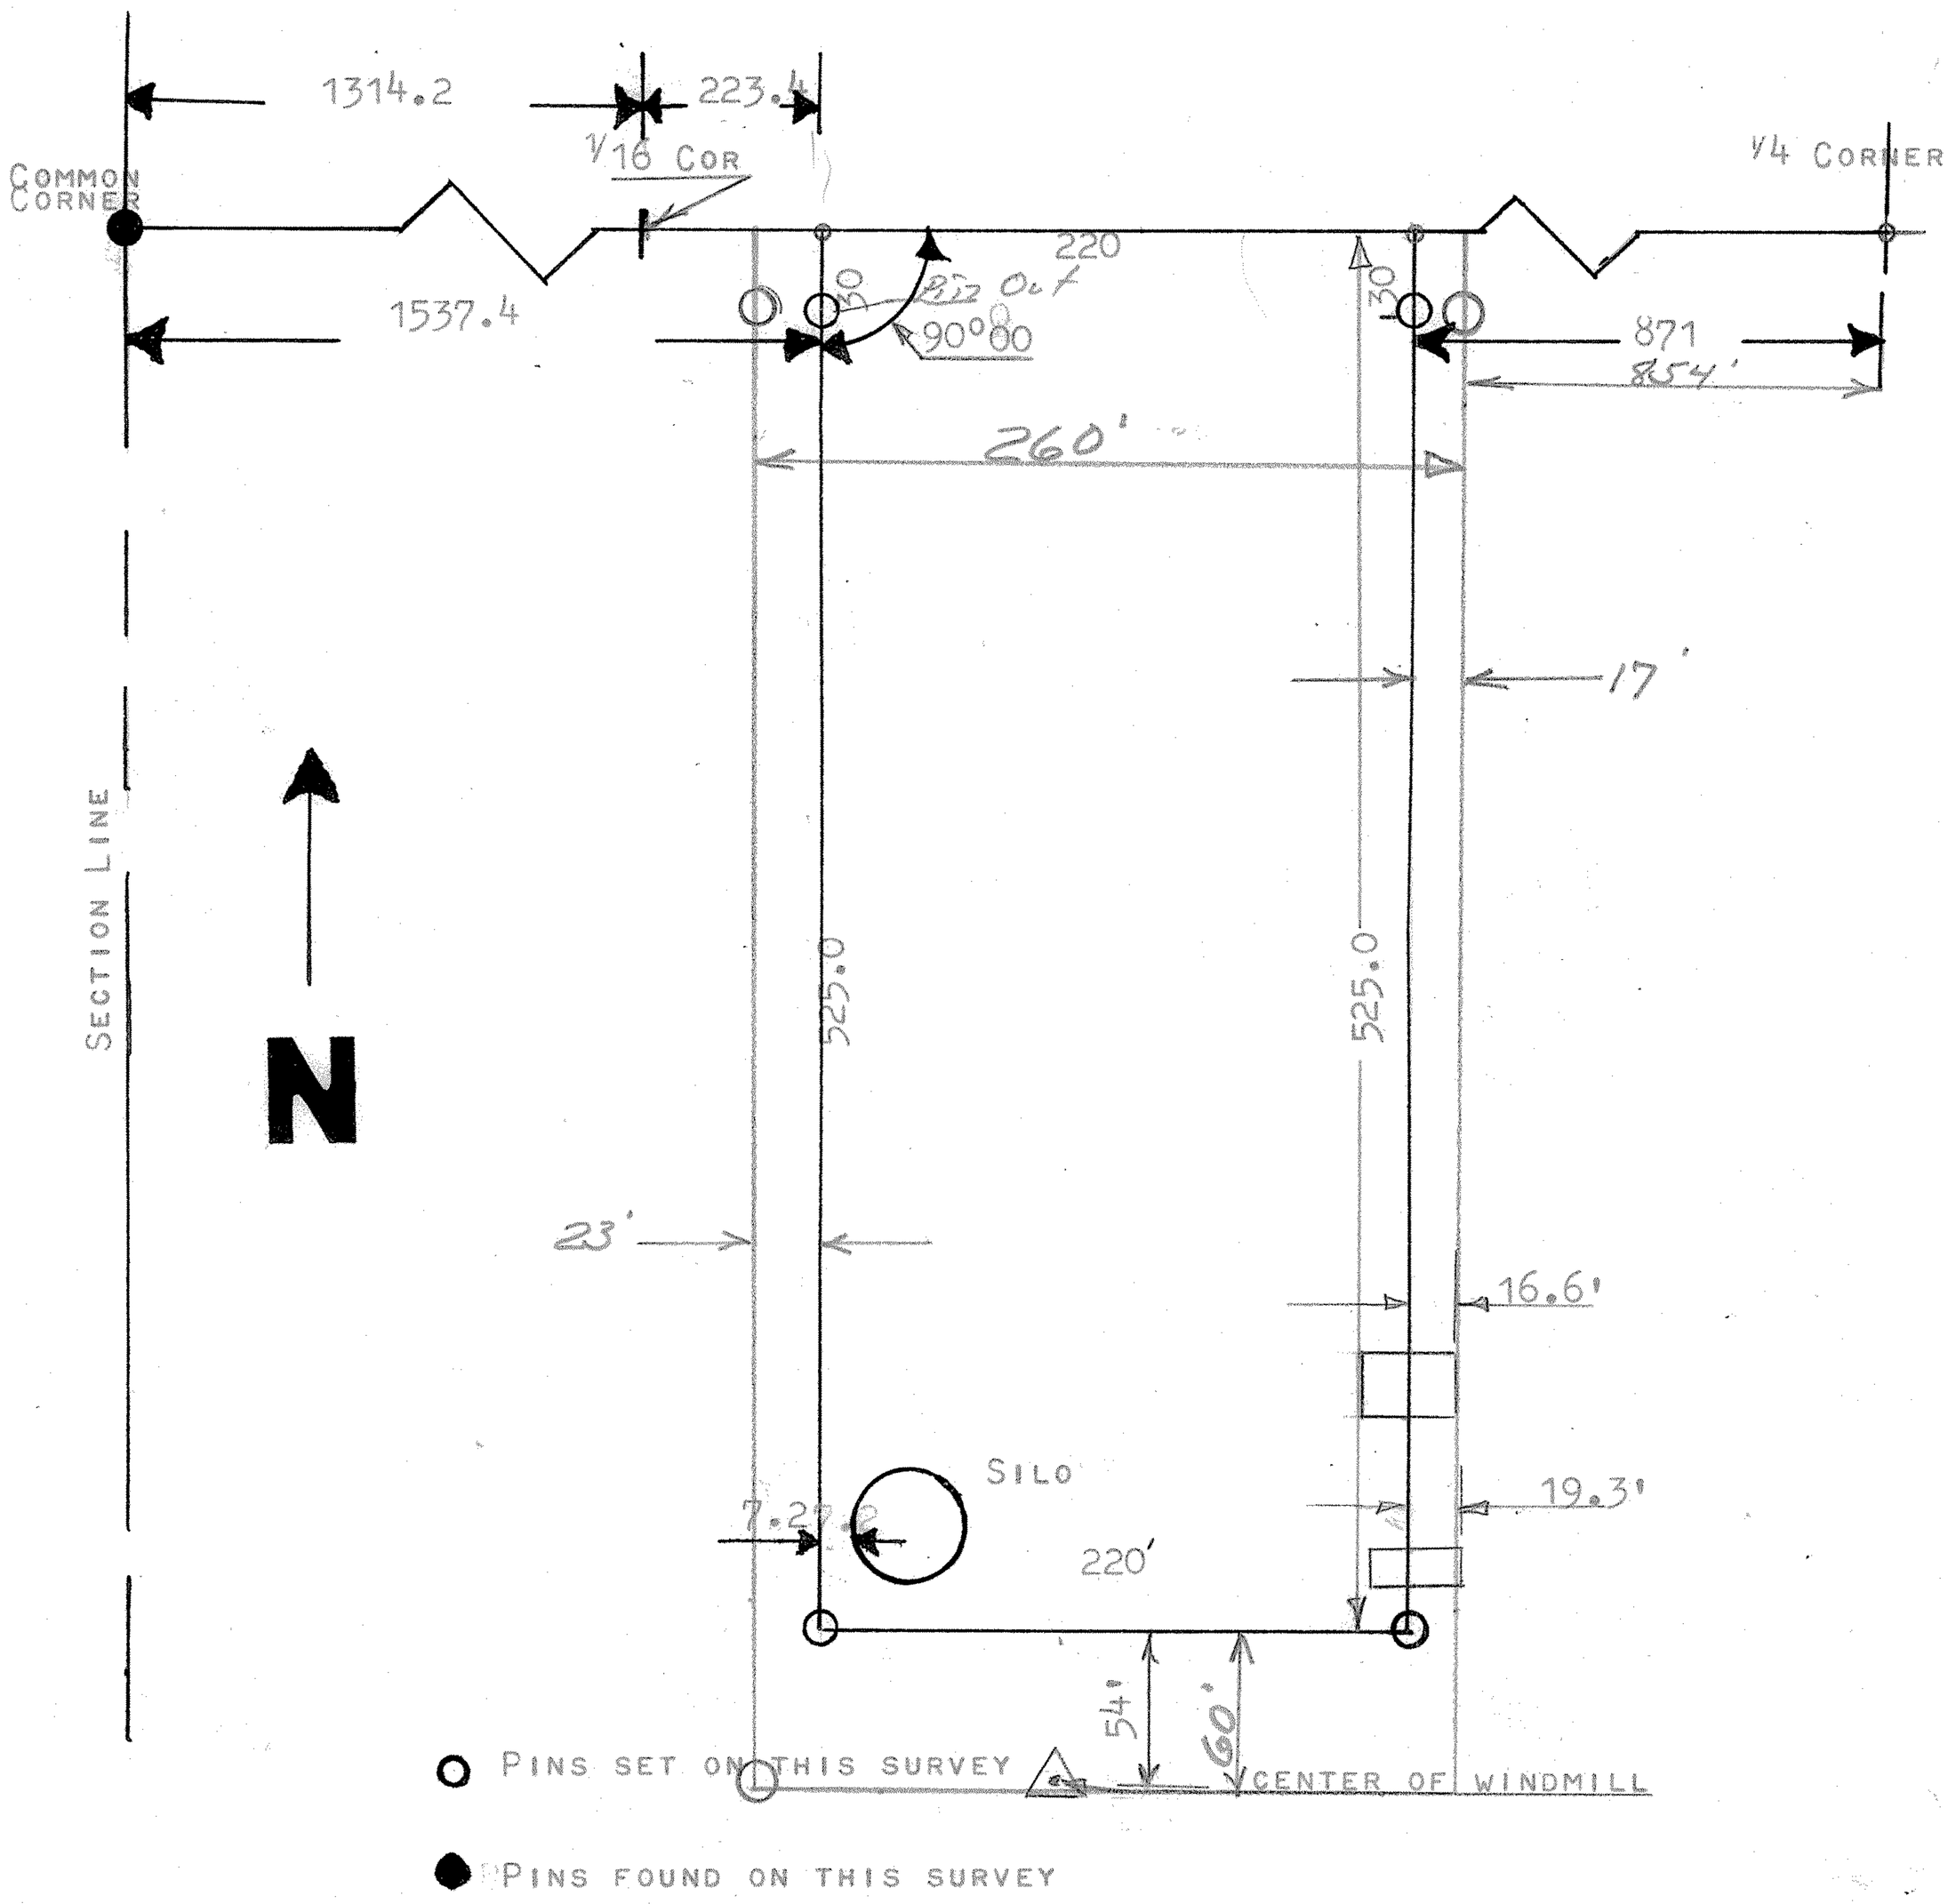

I, FRANCIS R. RANKIN, PROFESSIONAL ENGINEER OF THE STATE OF KANSAS, DO HEREBY CERTIFY THAT UNDER MY SUPERVISION A SURVEY WAS MADE IN THE NW 1/4 SECTION 24-T19S-R4W OF THE 6TH P.M. AND DESCRIBED AS FOLLOWS:

BEGINNING ~~871.0~~ 854.0 FEET WEST OF THE NE CORNER OF THE NW 1/4 SECTION 24-T19S-R4W: THENCE SOUTH AT RIGHT ANGLE ~~525.0~~ 585.0 FEET; THENCE WEST ~~220.0~~ 260.0 FEET; THENCE NORTH ~~525.0~~ 585.0 FEET TO SECTION LINE; THENCE EAST ~~220.0~~ 260. FEET TO BEGINNING OF SAID SURVEY. SAID SURVEY CONTAINS ~~2.7~~ 3.5 ACRES MORE OR LESS, AND

THAT THE ACCOMPANYING PLAT IS A TRUE EXHIBT OF SAID SURVEY AS FAR AS IT IS KNOWN TO ME.

7-1971

SURVEY CALLED FOR BY ASA SITTS

NOTES IN FIELD BOOD #2 RANGE 4

F. R. RANKIN
FRANCIS R. RANKIN
PROFESSIONAL ENGINEER
McPHERSON, KANSAS

LICENSED
759
KANSAS
PROFESSIONAL ENGINEER

MICROFILMED