http://www.adultpdf.com
Created by TIFF To PDF trial version, to remove this mark, please register this software.

A SURVEY OF THE NORTH LINE OF THE NE 1/4 OF SEC. 26, T19S, R4W

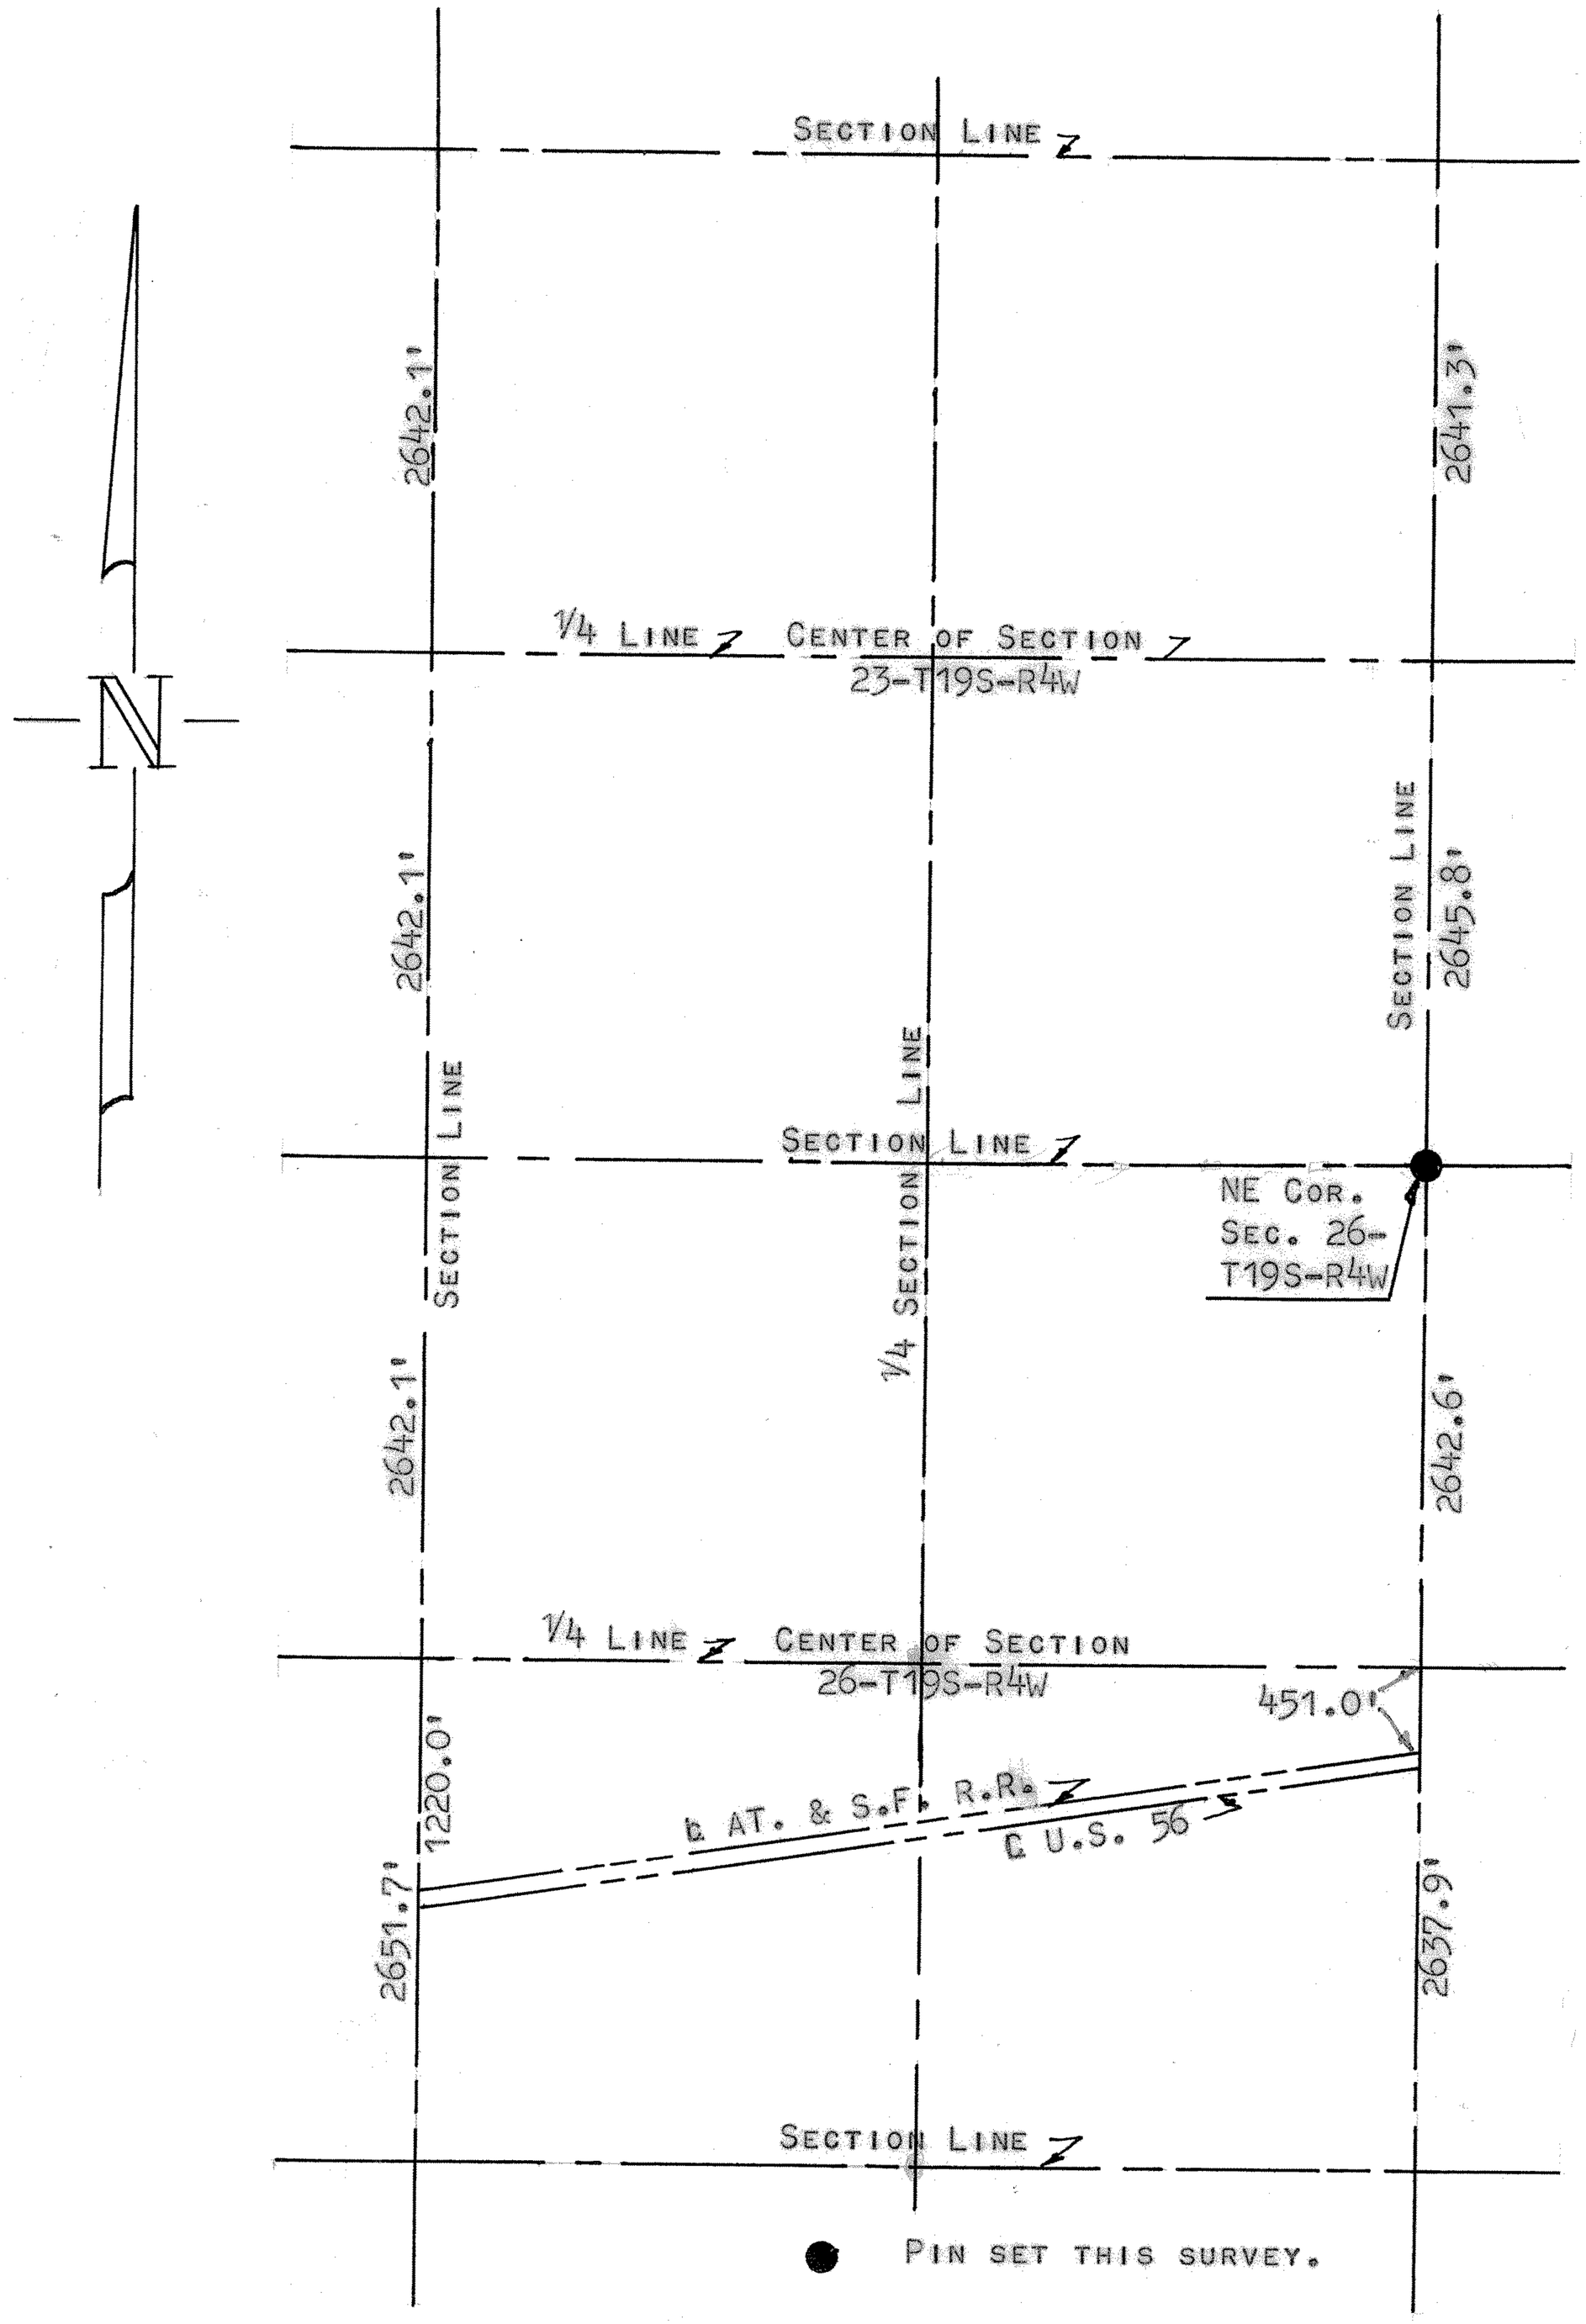

STATE OF KANSAS)
COUNTY OF McPHERSON) SS

I, FRANCIS D. WAGNER, COUNTY ENGINEER OF McPHERSON COUNTY, KANSAS DO HEREBY CERTIFY THAT I DID CAUSE TO BE DONE ON THE 31ST DAY OF AUGUST, 1961 A SURVEY OF THE NORTH LINE OF THE NE 1/4 OF SECTION 26, T19S, R4W OF THE 6TH P.M. AND THAT THE ACCOMPANYING PLAT IS A TRUE EXHIBIT OF SAID SURVEY.

FRANCIS D. WAGNER
COUNTY ENGINEER
McPHERSON COUNTY

5 SEPTEMBER, 1961

FRANCIS D. WAGNER
LICENSED
1273
KANSAS
PROFESSIONAL
ENGINEER

Ecl

MICROFILM