http://www.adultpdf.com
Created by TIFF To PDF trial version, to remove this mark, please register this software.

A SURVEY IN THE NW1/4, SW1/4, SECTION 26,

T19S, R4W, MCPHERSON COUNTY, KANSAS

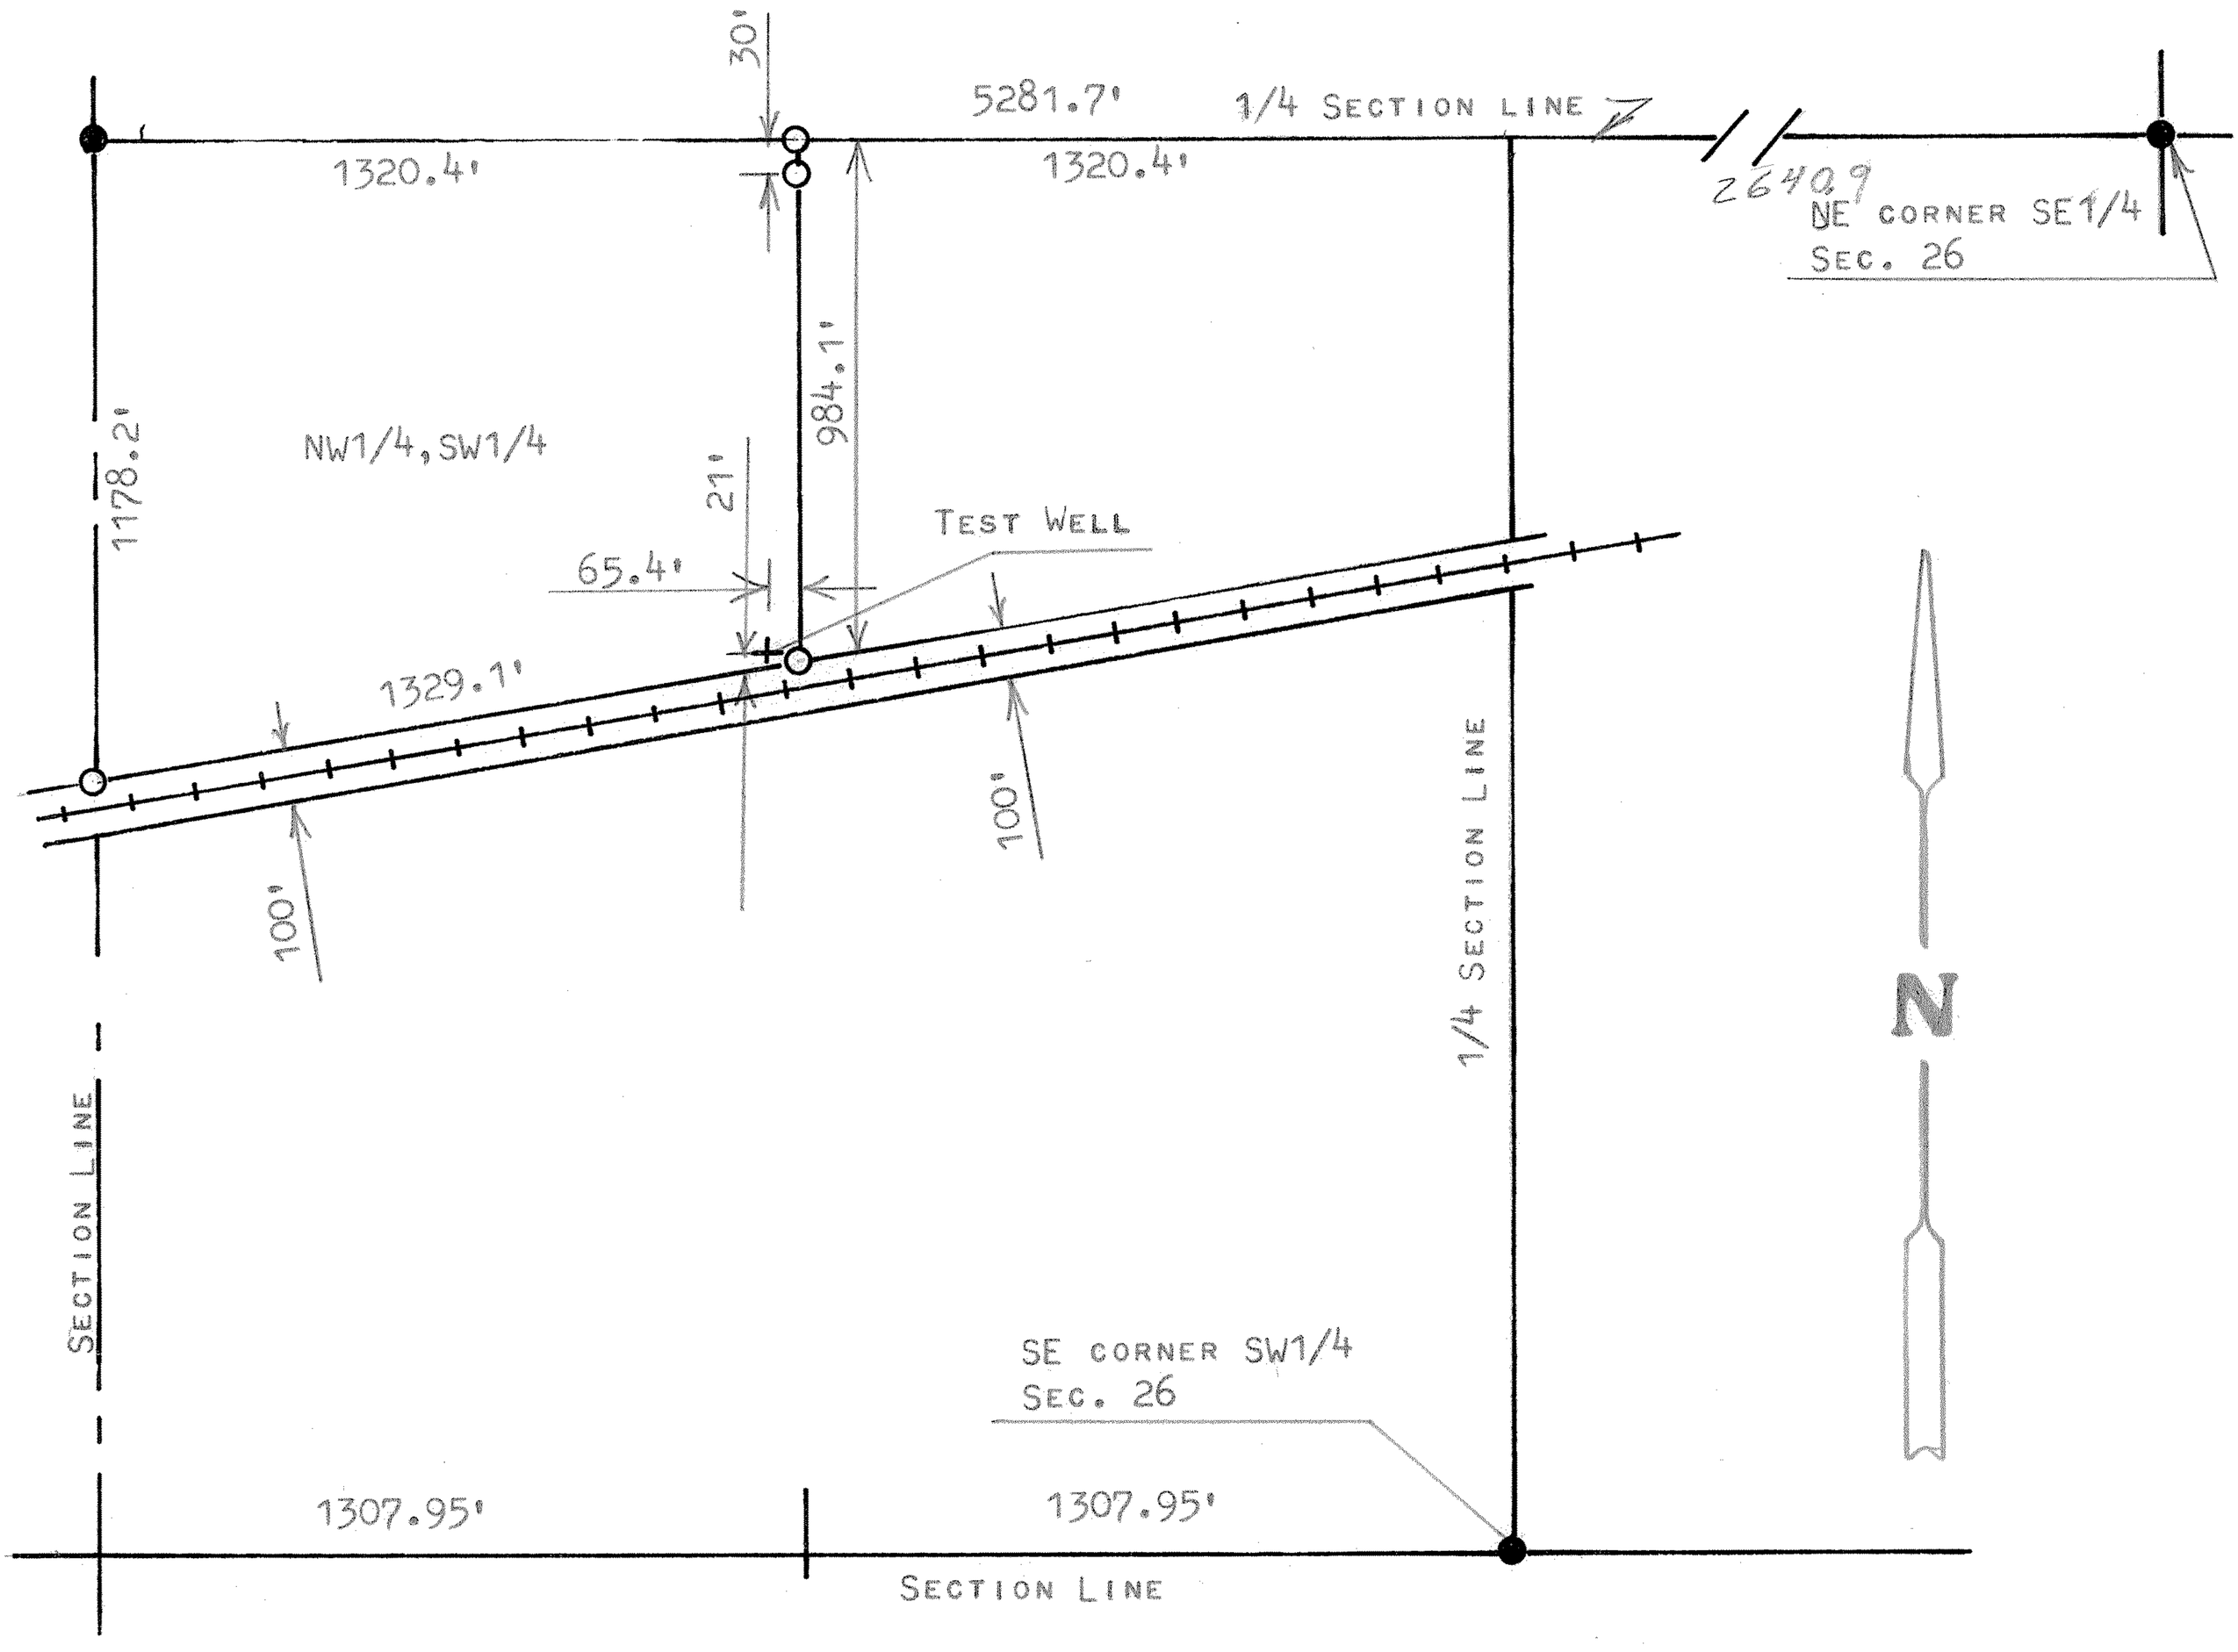

○ PINS SET THIS SURVEY

● PINS FOUND THIS SURVEY

I, MELVIN FERGUSON, PROFESSIONAL ENGINEER OF THE STATE OF KANSAS DO HEREBY CERTIFY THAT UNDER MY SUPERVISION A SURVEY WAS MADE OF A TRACT OF LAND LYING NORTH OF THE RAILROAD RIGHT OF WAY IN THE NW1/4, SW1/4, SECTION 26, T19S, R4W OF THE 6TH P.M. SAID TRACT OF LAND CONTAINS 32.7 ACRES MORE OR LESS, AND THAT THE ABOVE PLAT IS A TRUE EXHIBIT OF SAID SURVEY AS FAR AS IT IS KNOWN TO ME.

SURVEY CALLED FOR BY LARRY HILL (N.C.R.A.)

SIGNED THIS 28TH DAY OF JULY, 1975

Melvin Ferguson

MELVIN FERGUSON
PROFESSIONAL ENGINEER
MCPHERSON, KANSAS

MELVIN V. FERGUSON LICENSED 6772 KANSAS PROFESSIONAL ENGINEER