http://www.adultpdf.com
Created by TIFF To PDF trial version, to remove this mark, please register this software.

A SURVEY IN THE SE 1/4
SECTION 27-T19S-R4W

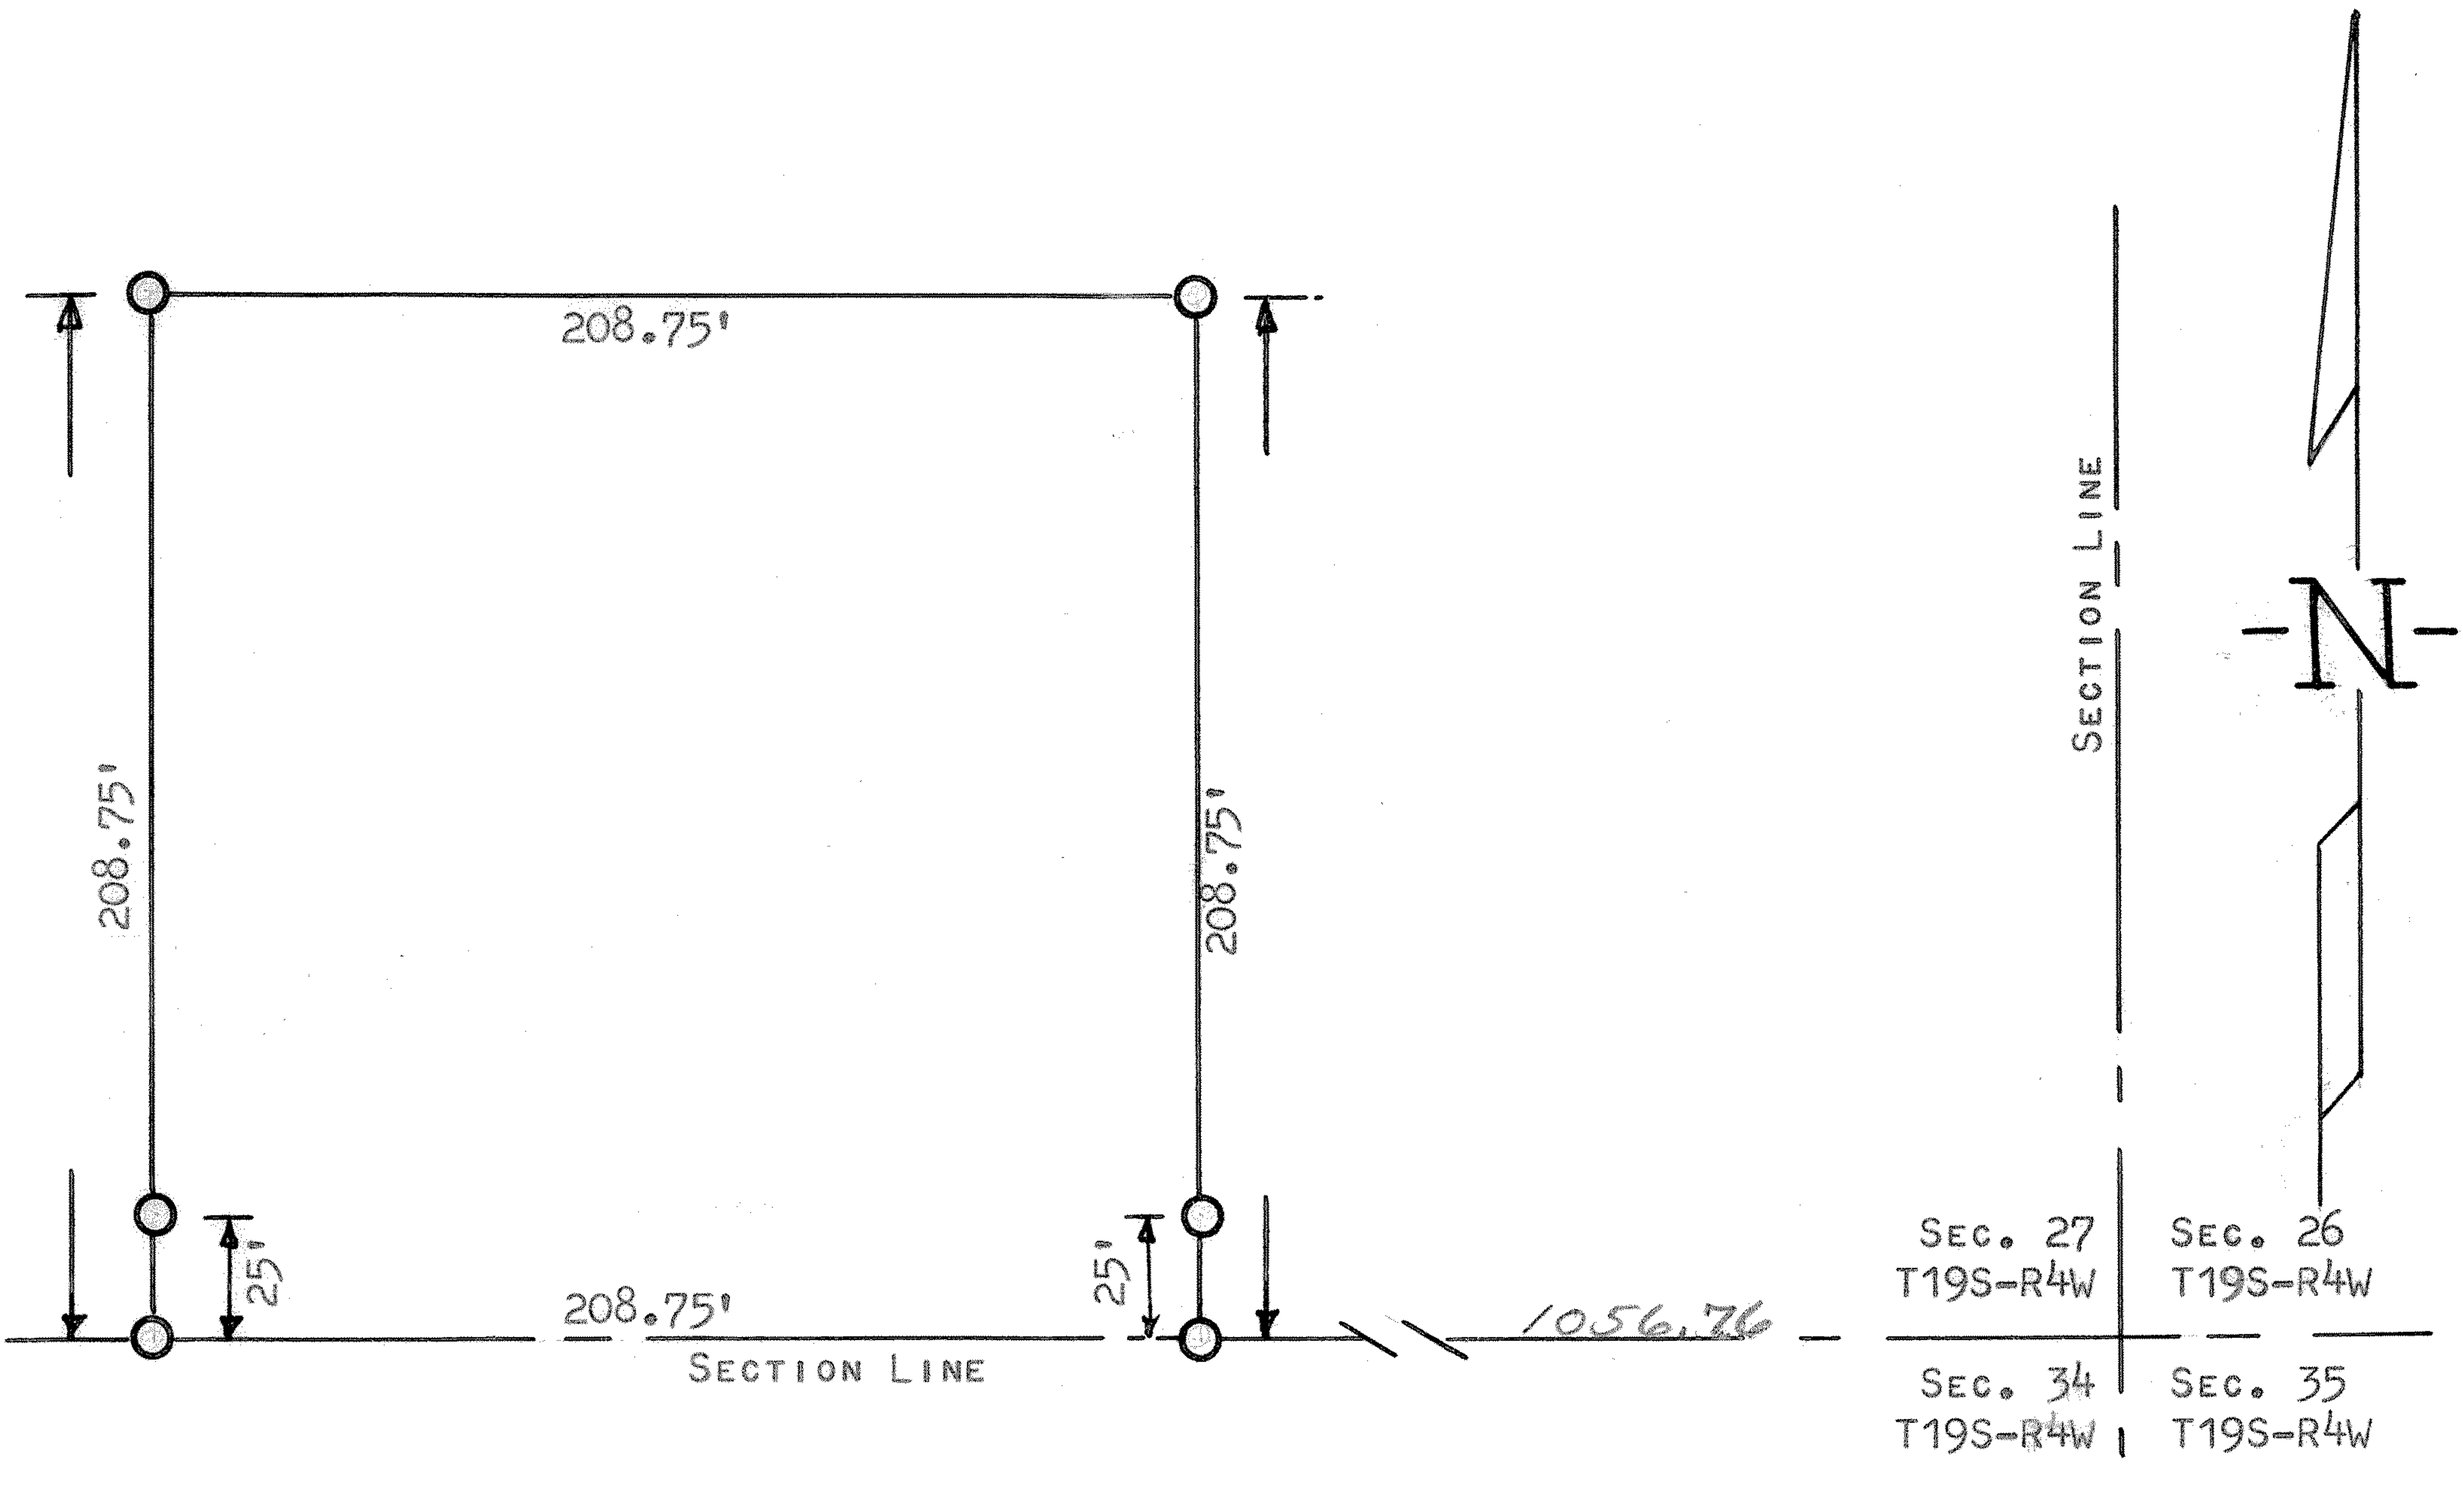

○ PINS SET THIS SURVEY.

STATE OF KANSAS)
COUNTY OF MCPHERSON) SS

I, FRANCIS D. WAGNER COUNTY ENGINEER OF MCPHERSON COUNTY KANSAS, DO HEREBY CERTIFY THAT I DID CAUSE TO BE DONE ON THE 20TH FEBRUARY, 1961, A SURVEY IN SE 1/4 SECTION 27-T19S-R4W OF THE 6TH P.M. DESCRIBED AS FOLLOWS:

BEGINNING AT A POINT 1056.76 FEET WEST OF SOUTHEAST CORNER OF THE SOUTHEAST QUARTER OF SECTION 27-T19S-R4W OF THE 6TH P.M.; THENCE NORTH 208.75 FEET PARALLEL WITH THE EAST SECTION LINE; THENCE WEST 208.75 FEET PARALLEL WITH THE SOUTH SECTION LINE; THENCE SOUTH 208.75 FEET; THENCE EAST 208.75 FEET TO THE PLACE OF BEGINNING, CONTAINING 1.0 ACRES MORE OR LESS, AND THAT THE ACCOMPANYING PLAT IS A TRUE EXHIBIT OF SAID SURVEY.

Francis D. Wagner

FRANCIS D. WAGNER
COUNTY ENGINEER
MCPHERSON COUNTY

22 FEBRUARY, 1961

FRANCIS D. WAGNER
LICENSED
1273
KANSAS
PROFESSIONAL ENGINEER