http://www.adultpdf.com
Created by TIFF To PDF trial version, to remove this mark, please register this software.

Part of NE¼.SE¼. Sec. 27., T.19.S., R.4.W., 6th. P. M.

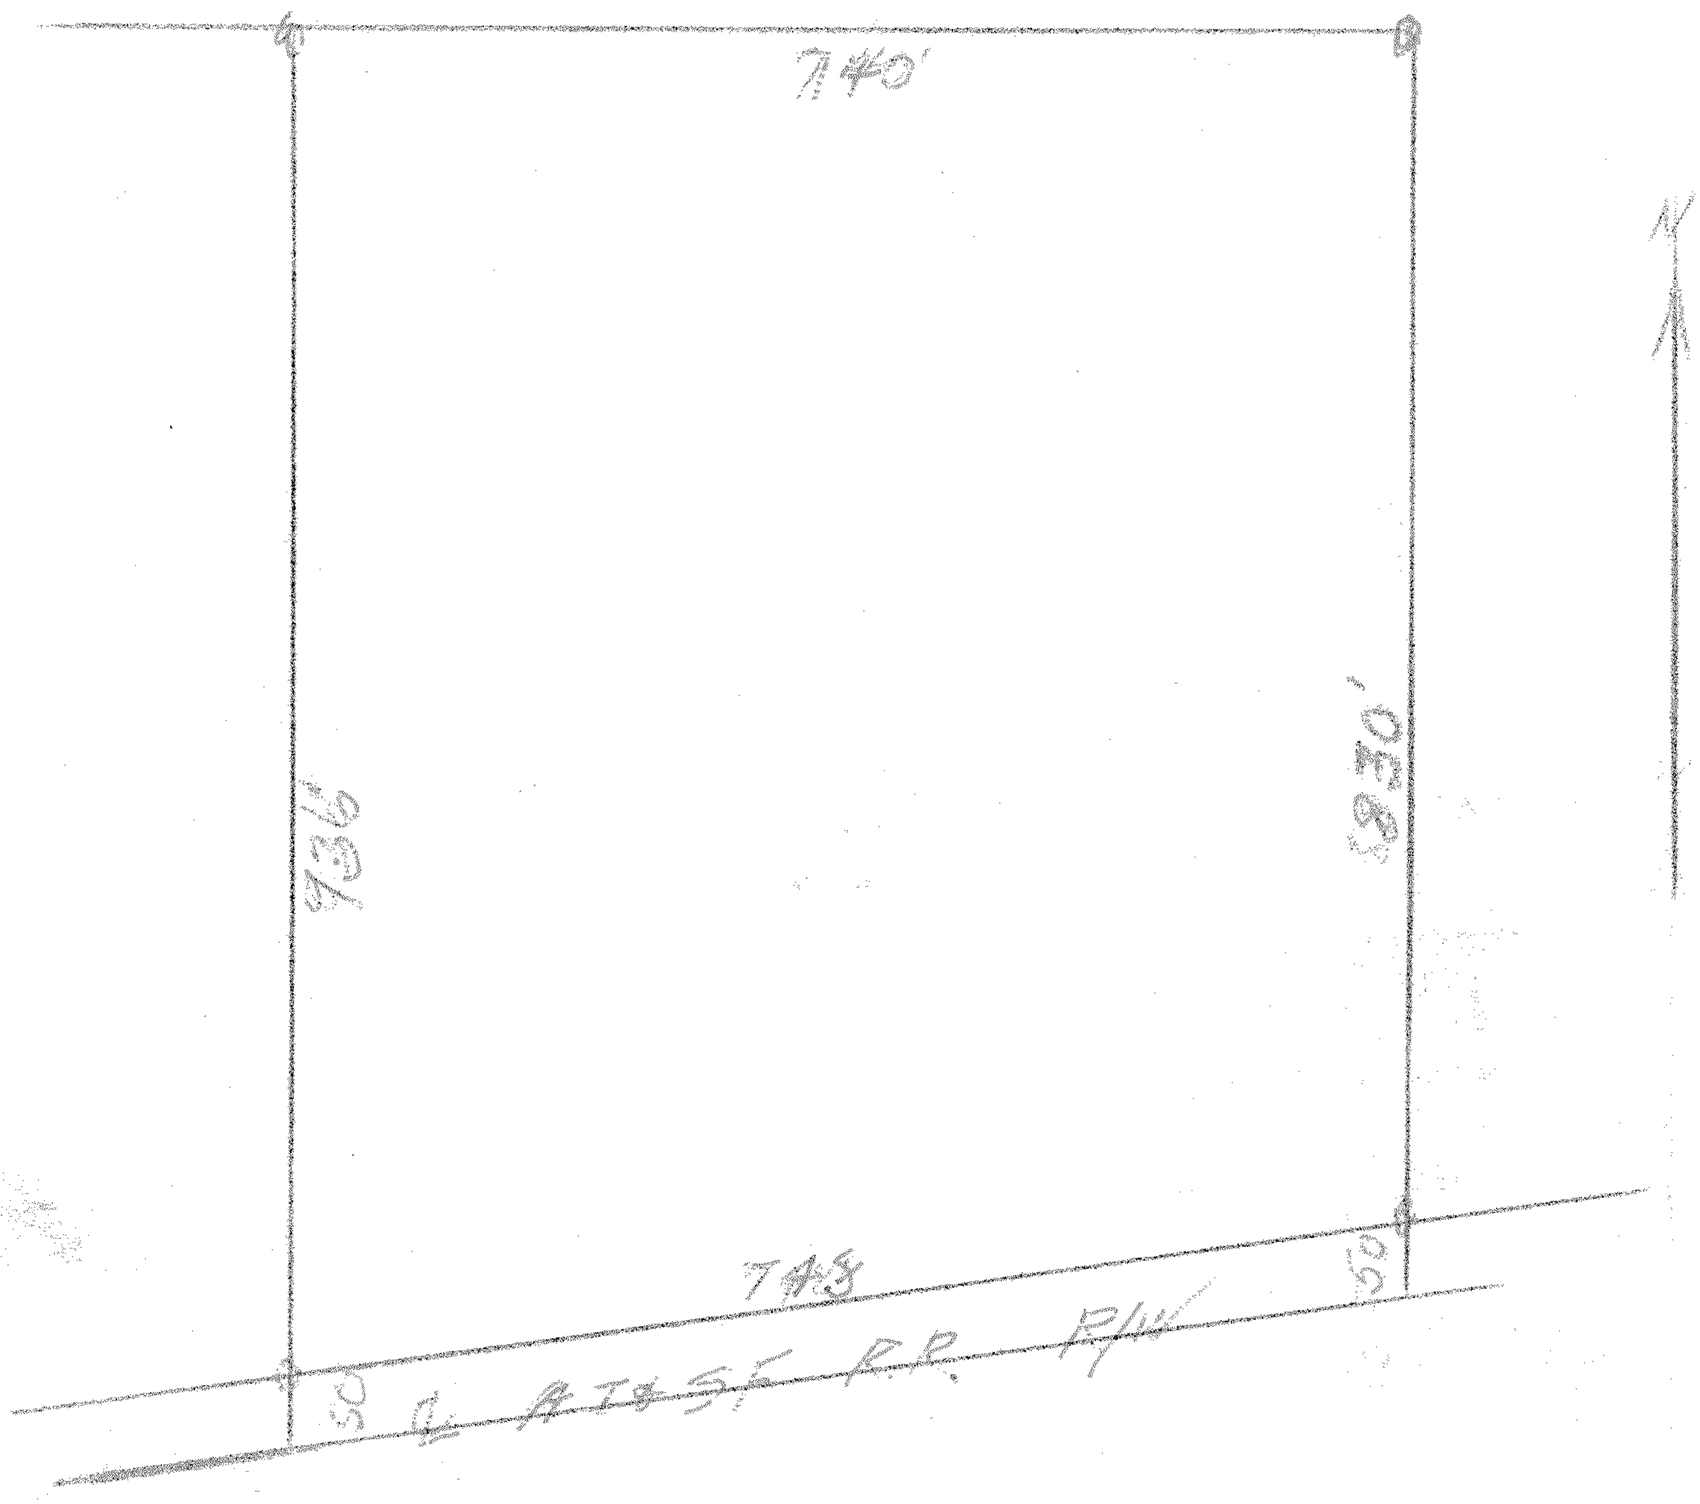

Statemof Kansas,)
County of McPherson,) ss.

I, G.D.Johnson, Licensed Professional Engineer in the State of Kansas do hereby certify that I did on the 20th. day of April,1961 survey the following property.

Part of NE¼.SE¼. Sec. 27., T.19.S., R.4.W., 6th. P. M.
Beginning 764 feet west and 505 feet south of NE.Cor. of S½. Section 27, T.19.S., R.4.W. thence west 740 feet, thence south 936 feet to centerline of A.T.& S.F. RR. Co. Right of way, thence northeasterly 748 feet along said centerline, thence north 830 feet to place of beginning. Said described tract contains 15 Acres more or less and is part of ½property conveyed to David D Schrag and recorded in Vol. 124, Page 417 in office of Register of Deeds of McPherson County, Kansas.

I also certify that accompanying plat is a true exhibit of said survey.

MICROFILM