http://www.adultpdf.com
Created by TIFF To PDF trial version, to remove this mark, please register the software.

Part of S½ SW¼. Sec. 28., T.19.S., R.4.W., 6th. P.m.

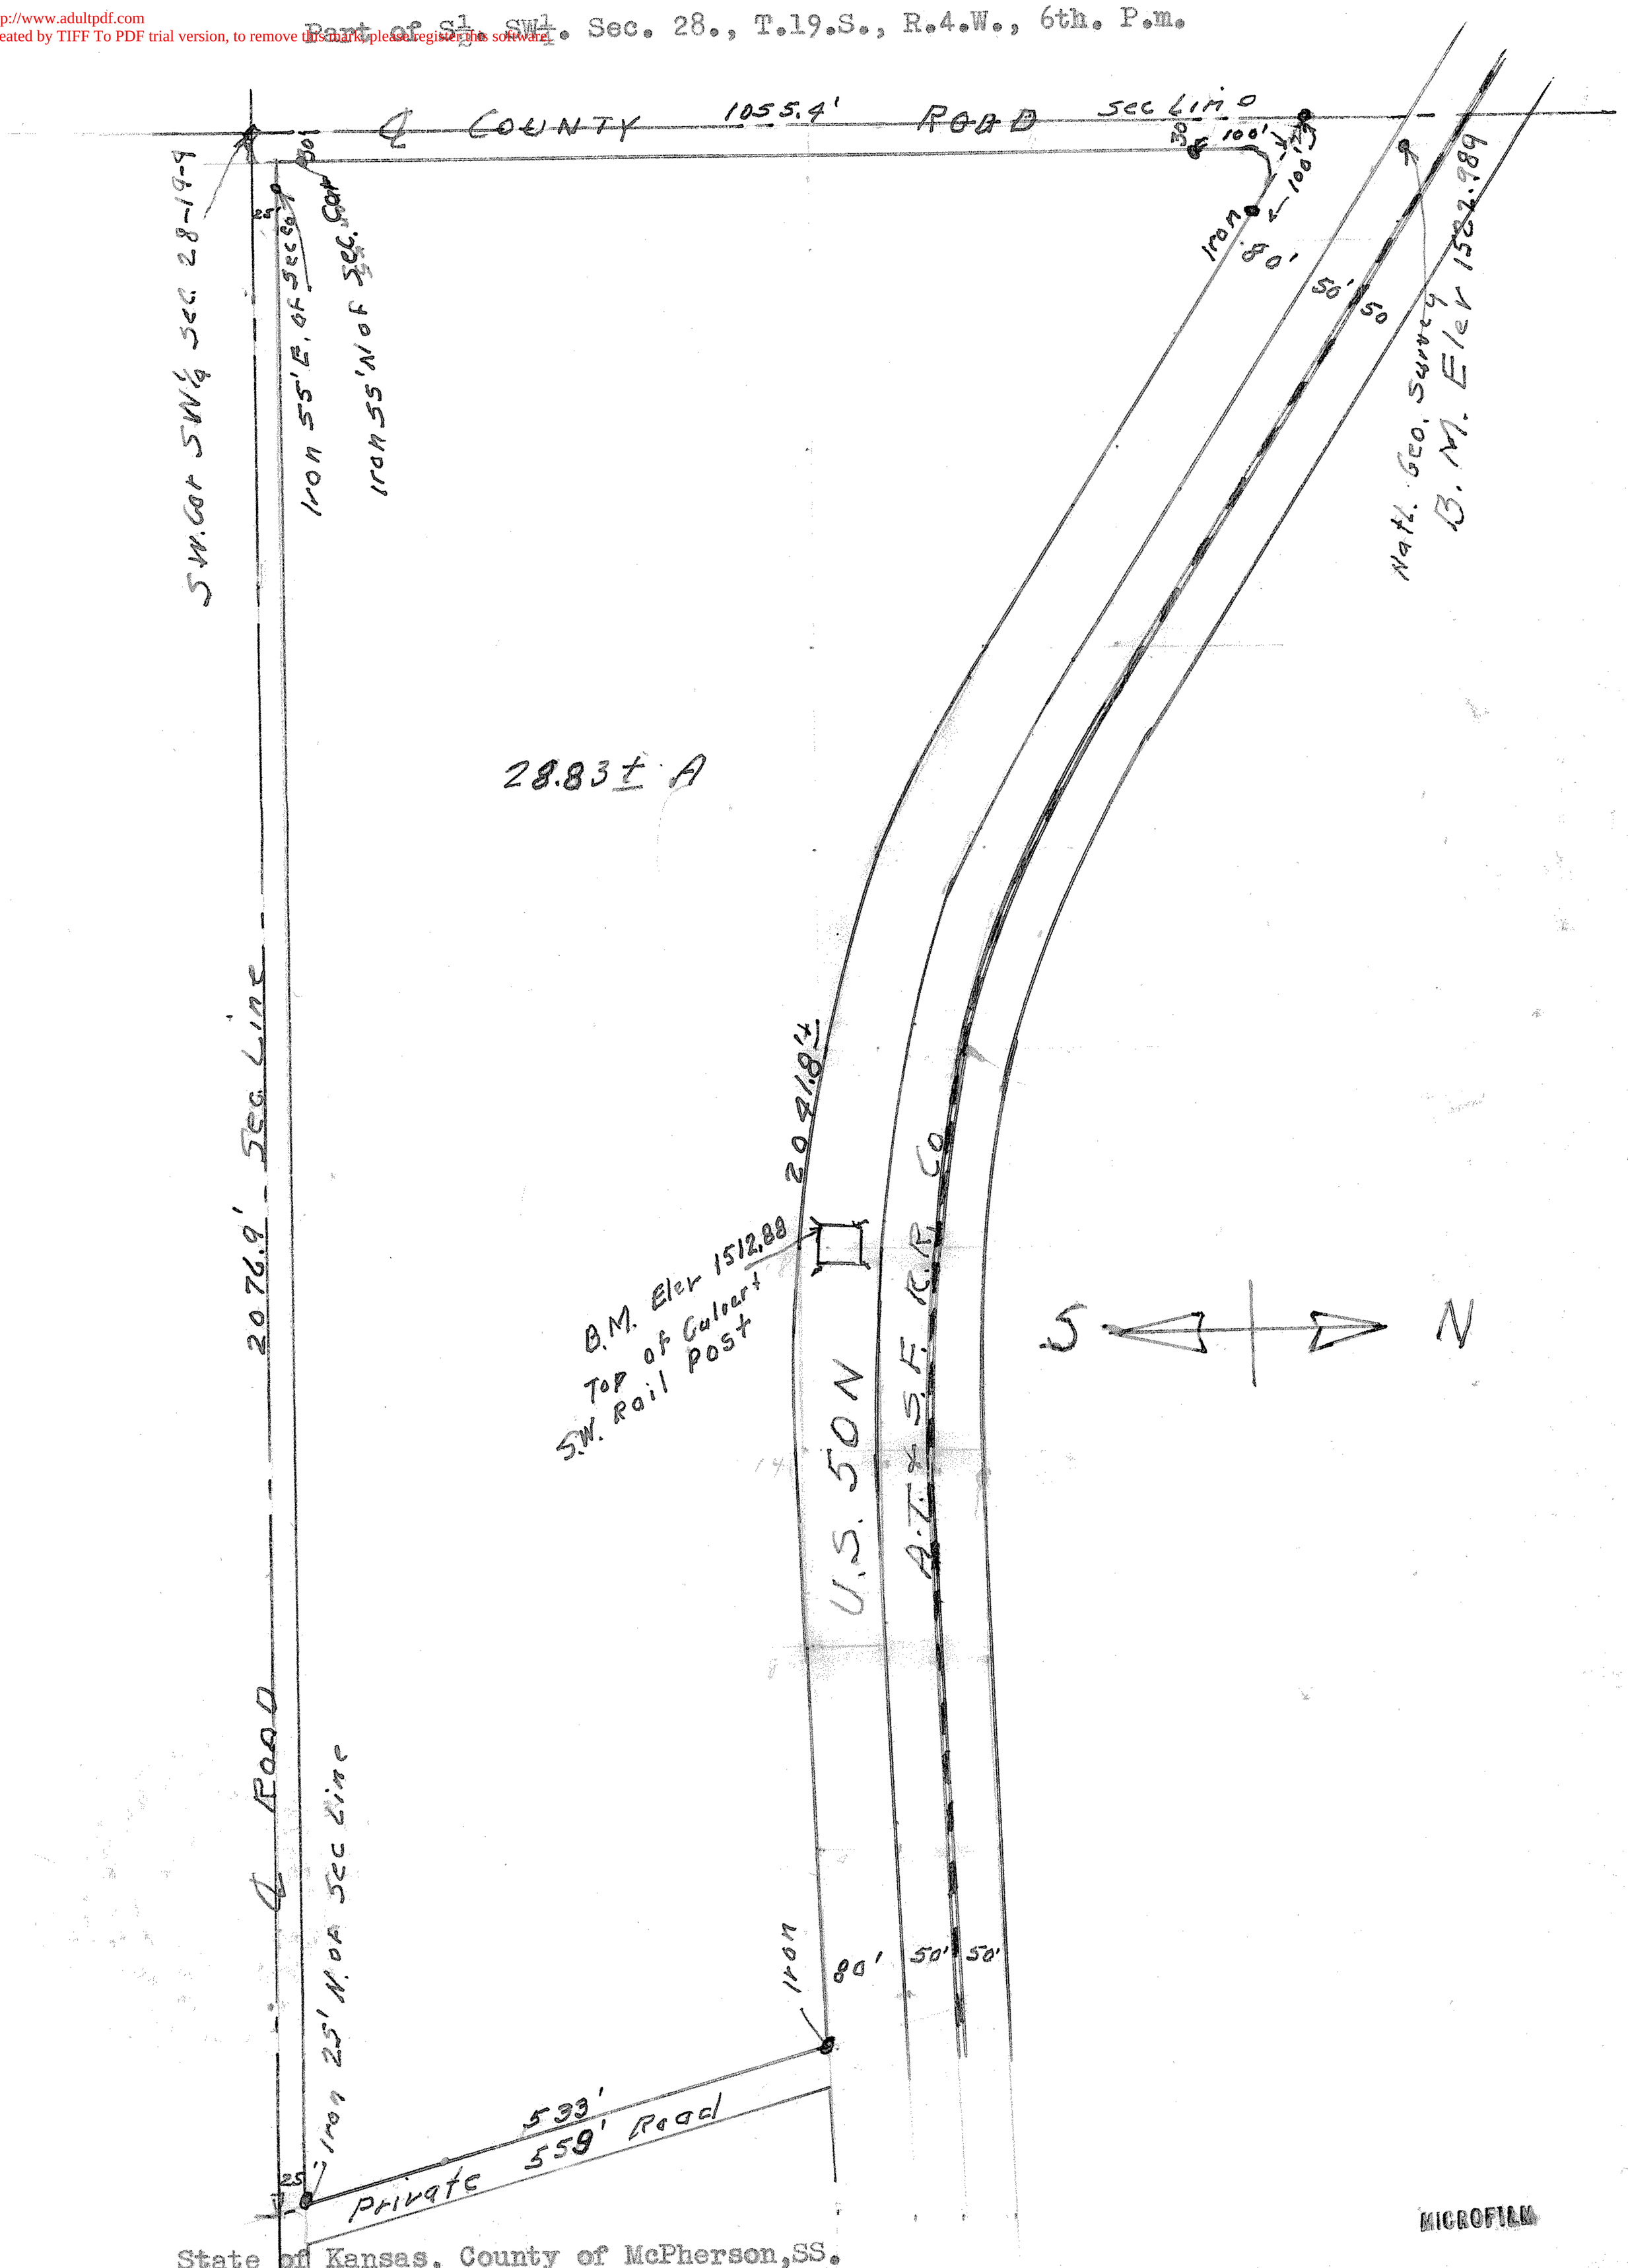

MICROFILM

State of Kansas, County of McPherson,SS.

I, G.D.Johnson, Licensed Civil Engineer of the State of Kansas, do hereby certify that I did on the 26th. day of April, 1956 survey part of S½, SW¼, Sec. 28, T.19.S., R.4.W., 6th.P.M. containing 28.83 Acres more or less. Beginning at the SW. Cor of said Sec. 28, thence east 2076.9 ft. on Sec. line , thence northerly 559 ft. to the south line of U.S.Hwy. 50N. and 1918.4' east of west line of said Sec. 28, thence northwesterly along south line of said Hwy. 2041.8± ft. to west line line of said Sec. 28., thence south on Sec. line 1055.4 ft. to place of beginning.

I also certify that accompanying plat is a true exhibit of said survey.

KANSAS PROFESSIONAL ENGINEER

G D Johnson