http://www.adultpdf.com
Created by TIFF To PDF trial version, to remove this mark, please register this software.

Part of S½. SW¼. Sec. 28., T.19.S., R.4.W., 6th. P. M.

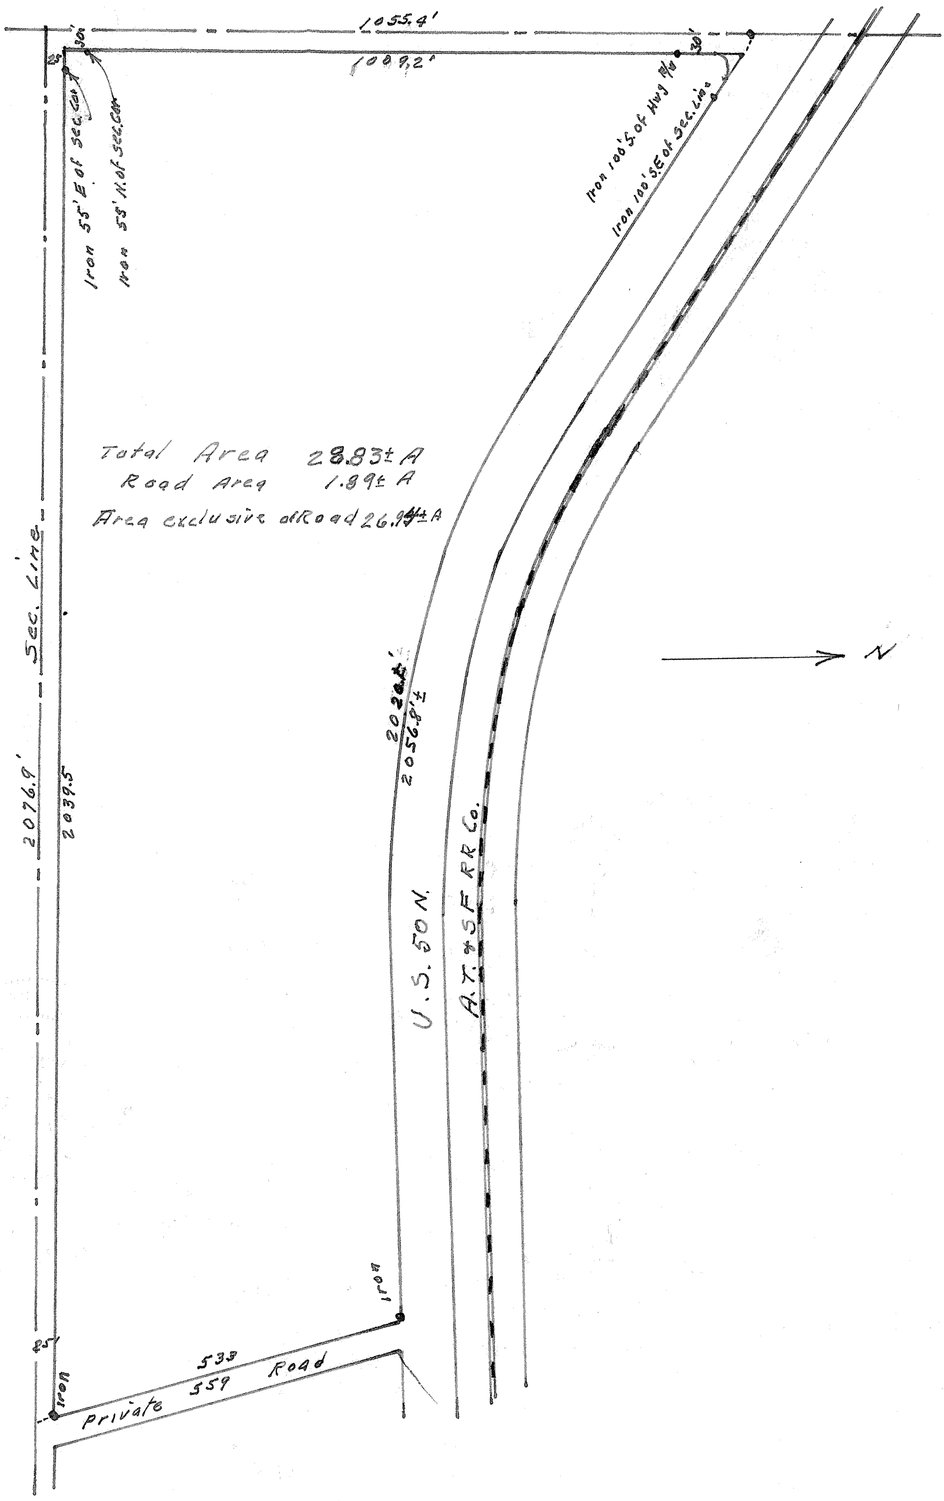

State of Kansas, County of McPherson, SS.

I, G.D.Johnson, Licensed Civil Engineer of the State of Kansas, do hereby certify that I did on the 26th day of April, 1956 survey part S½.SW¼. Sec. 28, T.19.S., T.4.W., 6th. P. M. containing 28.83 Acres more or less. Beginning at the SW. Cor. of said Sec. 28, thence east on sec. line 2076.9 ft., thence northwesterly 559 ft. to a point on the south line of U.S. 50 N. and 1918.4 east of west line of said Sec. 28., thence northwesterly along south line of said Highway 2056.8 ft. to west line of said Sec. 28., thence south on Sec. line 1055.4 ft. to place of beginning.

I also certify that accompanying plat is a true exhibit of said survey.

G D Johnson

Description of tract exclusive of roads on west and south sides of tract.

Part of S½.SW¼. Sec. 28, T.19.S., R.4.W., 6th. P.M. containing 26.94 Acres more or less. Beginning 25 ft. north and 30 ft. east of SW. Cor., Sec. 28, T.19.S., R.4.W., thence east parallel with south line of said Sec. 28, 2039.5 ft., thence northwesterly 533 ft the south line of U.S. 50 N., and 1918.4 ft. east of west line of said Sec. 28., thence northwesterly along south line of said highway 2020.1 ft. to a point 30 ft. east of west line of said Sec. 28, thence south parallel with west line of said Sec. 1009.2 ft to place of beginning.

G D Johnson

G. D. JOHNSON LICENSED PROFESSIONAL ENGINEER