http://www.adultpdf.com
Created by TIFF To PDF trial version, to remove this mark, please register this software.

A SURVEY IN THE NE$\frac{1}{4}$ OF SECTION 29-T19S-R4W

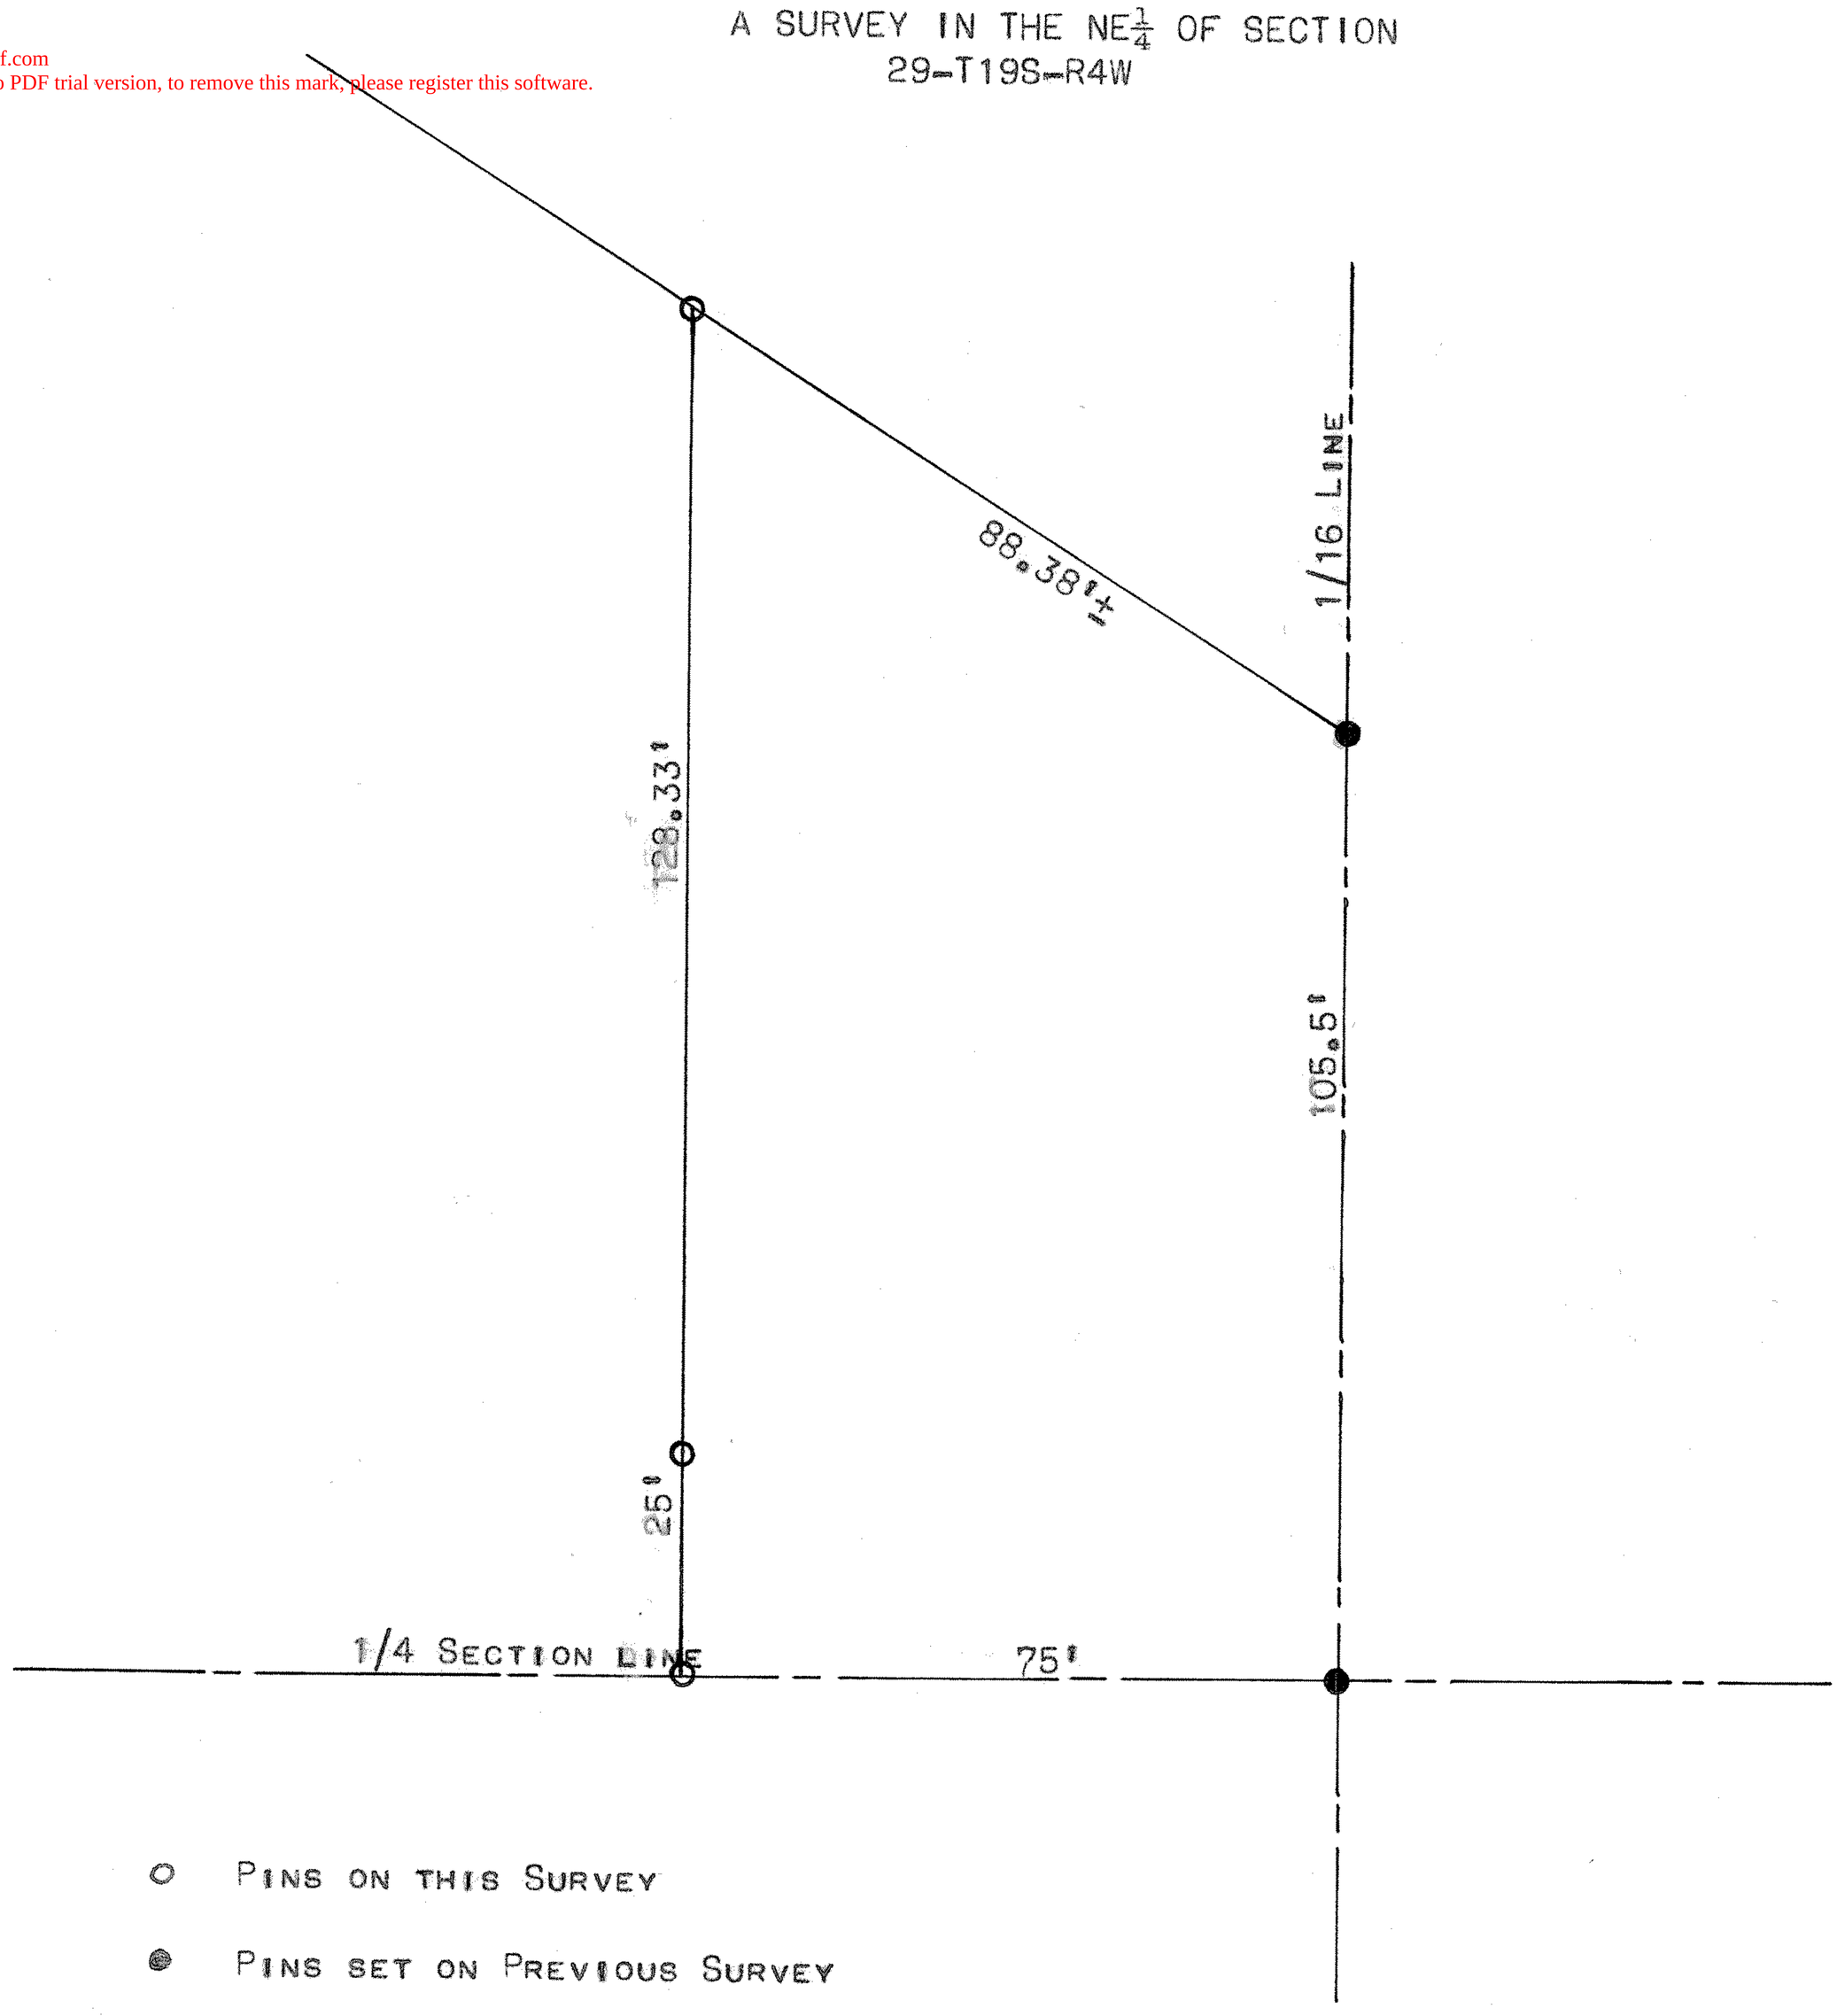

○ PINS ON THIS SURVEY

● PINS SET ON PREVIOUS SURVEY

STATE OF KANSAS)
COUNTY OF MCPHERSON) SS

I, FRANCIS D. WAGNER COUNTY ENGINEER OF MCPHERSON COUNTY KANSAS DO HEREBY CERTIFY THAT I DID CAUSE TO BE DONE ON THE 27 APRIL, 1956, A SURVEY IN THE NE$\frac{1}{4}$ OF SECTION 29-T19S-R4W OF THE 6TH P.M. DESCRIBED AS FOLLOWS:

BEGINNING AT THE SOUTHEAST CORNER OF SOUTHWEST QUARTER NORTHEAST QUARTER (SW $\frac{1}{4}$ NE $\frac{1}{4}$) OF SECTION TWENTY-NINE (29), TOWNSHIP NINETEEN (19) SOUTH, RANGE FOUR (4) WEST; THENCE WEST 75' FEET; THENCE STRAIGHT NORTH ACROSS THE ENTIRE TRACT OWNED BY FIRST PARTIES TO THE NORTH LINE THEREOF; THENCE DIAGONALLY SOUTHEAST TO THE EAST LINE OF SOUTHWEST QUARTER NORTHEAST QUARTER OF SAID SECTION; THENCE SOUTH ALONG THE EAST LINE THEREOF TO PLACE OF BEGINNING.

I ALSO CERTIFY THAT THE ACCOMPANYING PLAT IS A TRUE EXHIBIT OF SAID SURVEY.

APRIL 27, 1956

Francis D. Wagner
FRANCIS D. WAGNER
COUNTY ENGINEER

MICROFILM