http://www.adultpdf.com
Created by TIFF To PDF trial version, to remove this mark, please register this software.

TRACT OF LAND IN S.W. 1/4 N.E.1/4

SECTION 29-T19S-R4W

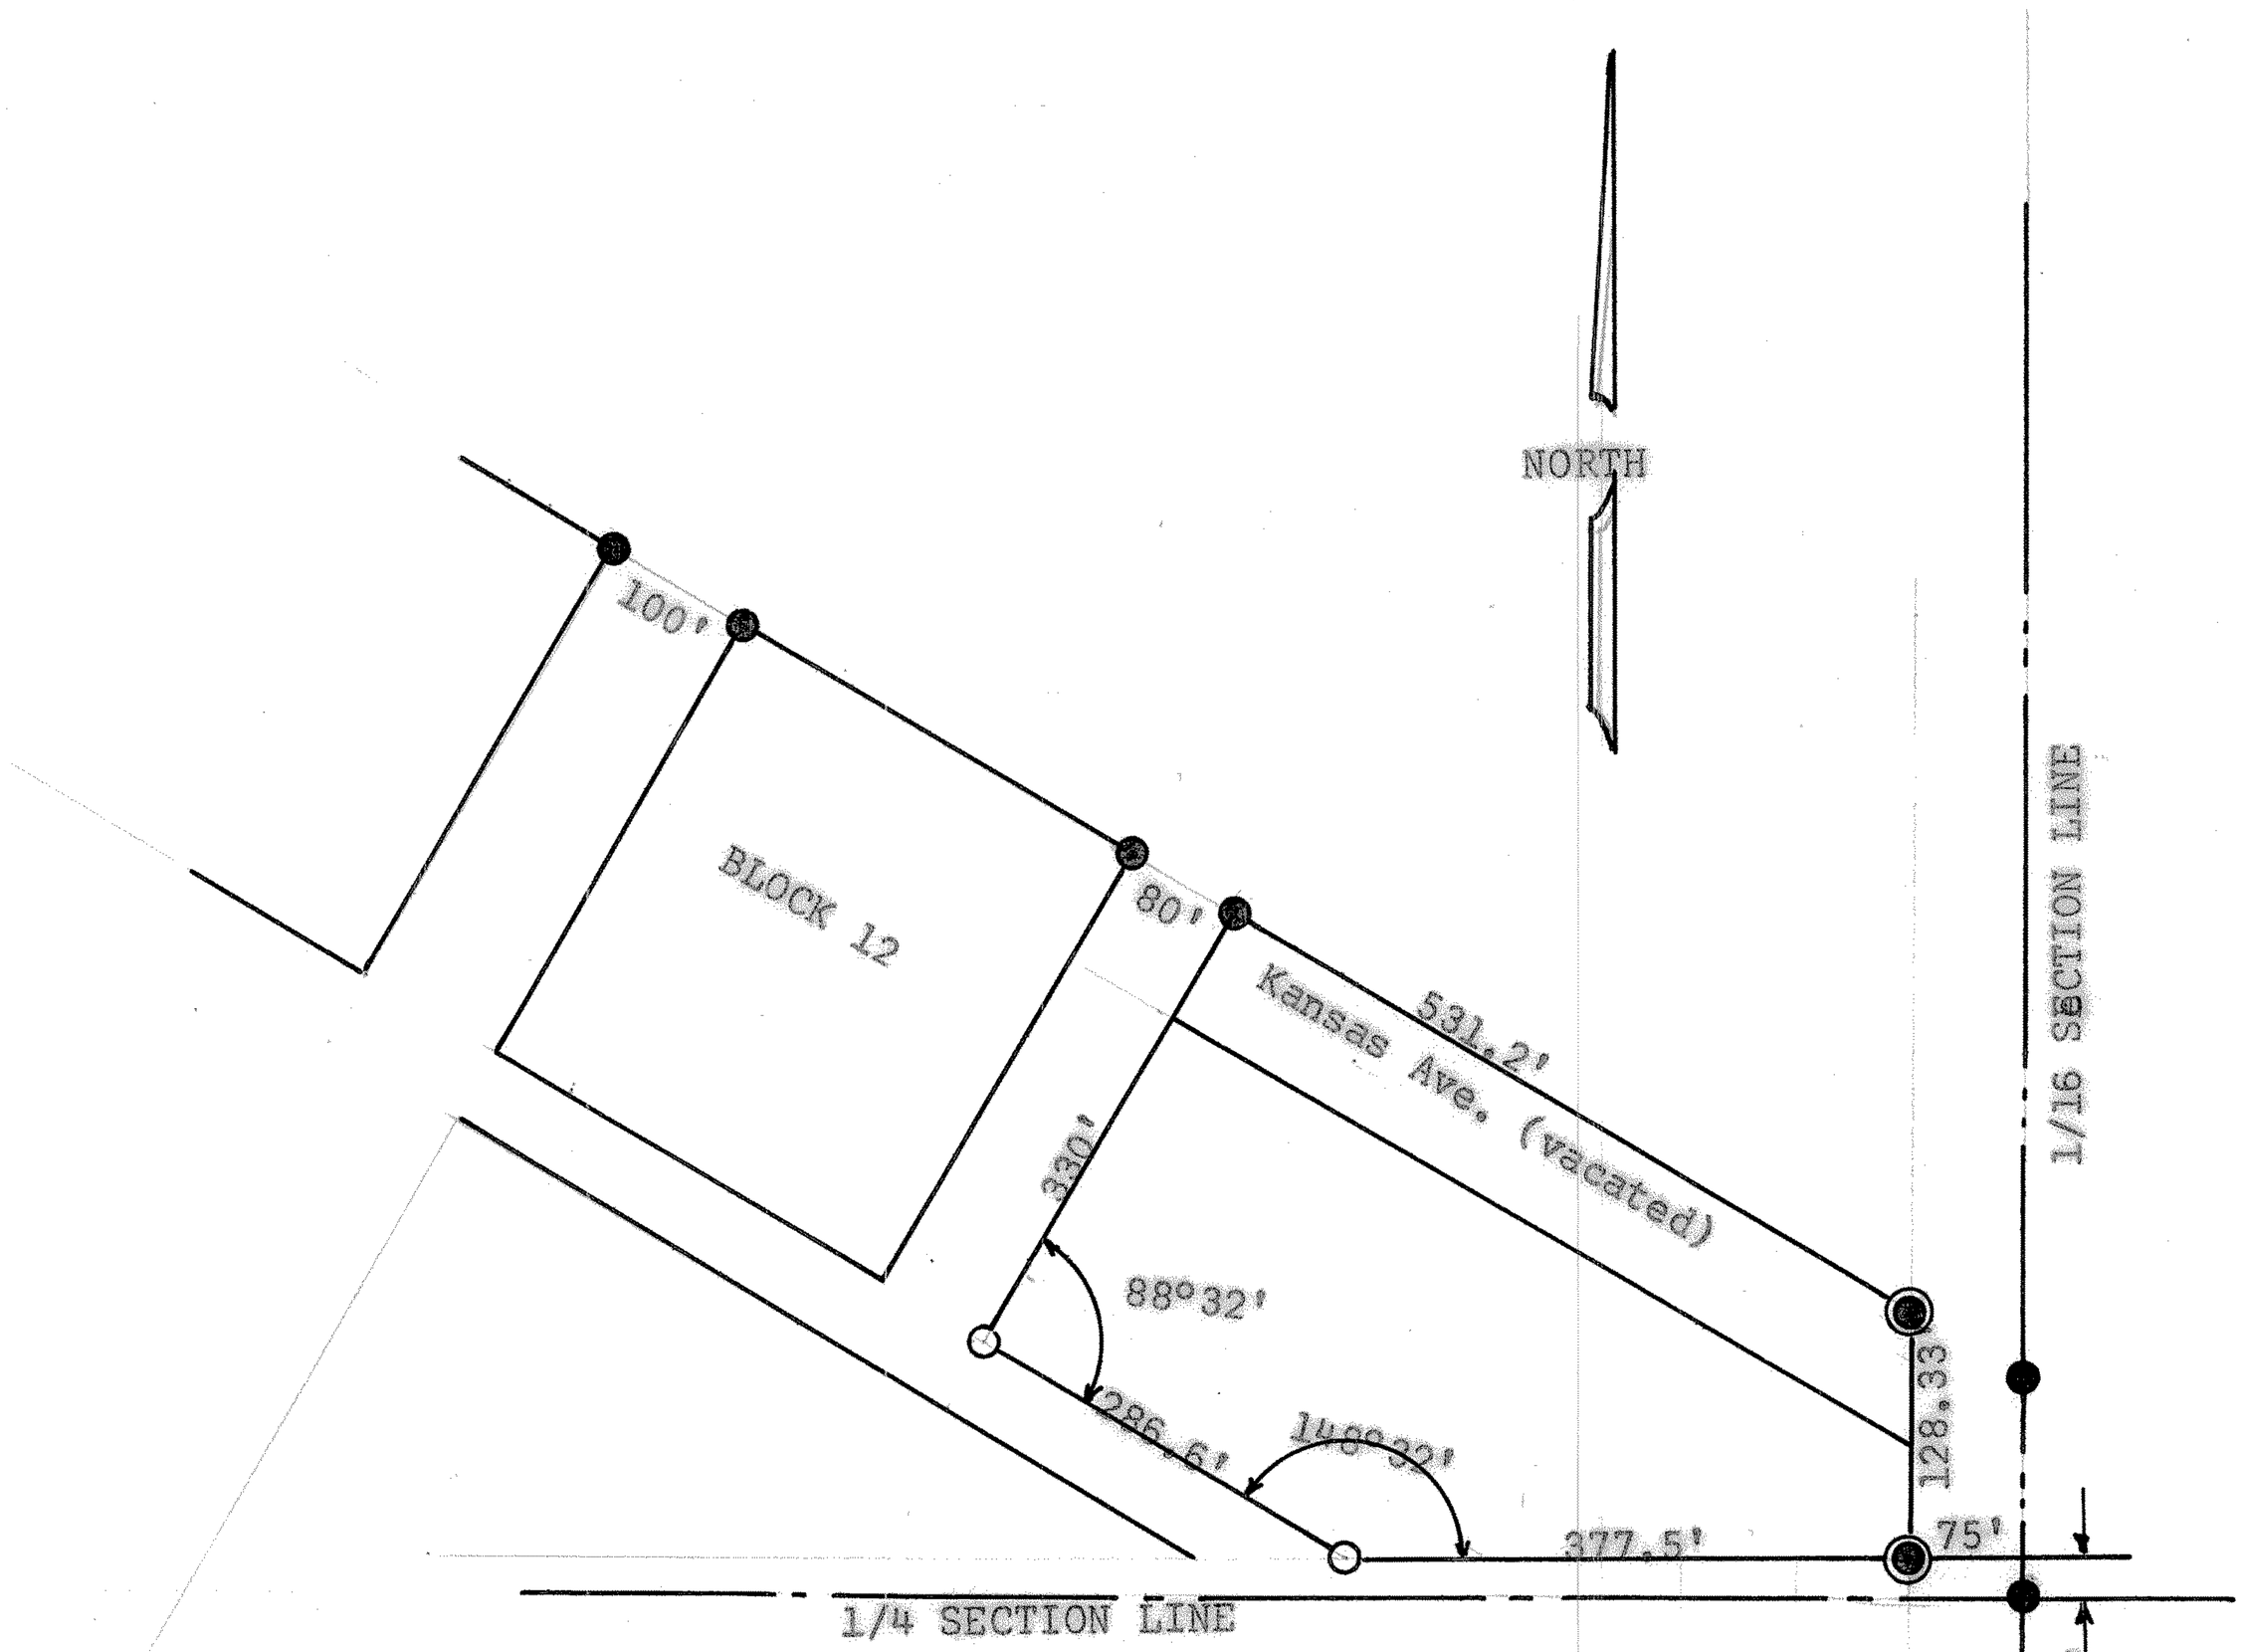

6" PIPE FENCE POST

LEGAL SURVEY PINS

PINS SET THIS SURVEY

State of Kansas)
County of McPherson) S.S.

I Francis R. Rankin, Licened Professional Engineer of the State of Kansas, Do hereby certify that under My supervision a survey was made in the Southwest (SW1/4), Northeast (NE1/4), Section 29-T19S-R4W of the 6th. PM. and described as follows

Commencing at the Southeast corner of the SW1/4 NE1/4 of said Section, Thence West 75' feet on the 1/4 Section line , Thence North 25' feet to a point of beginning, Thence West 377.5' feet parallel with the 1/4 section line, Thence Westerly 286.6' feet on the south line of lots 2 and 11 of Block 9, Thence Northerly 330.0' feet on the West line of Block 9, Thence Easterly 531.2' feet on the North line of Kansas Avenue, now vacated, Thence South 128.33' feet to the place of beginning. The land herein described contains 3.83 acres more or less,and the above plat is a ture exhibit of said survey as far as it is known to me.

Signed This 17 Day of October, 1963

F. R. RANKIN LICENSED 799 KANSAS PROFESSIONAL ENGINEER

FRANCIS R. RANKIN
PROFESSIONAL ENGINEER
STATE OF KANSAS

MICROFILM