http://www.adultpdf.com
Created by TIFF To PDF trial version, to remove this mark, please register this software.

SURVEY OF THE S 1/2 SE 1/4

SECTION 29, T19S, R4W

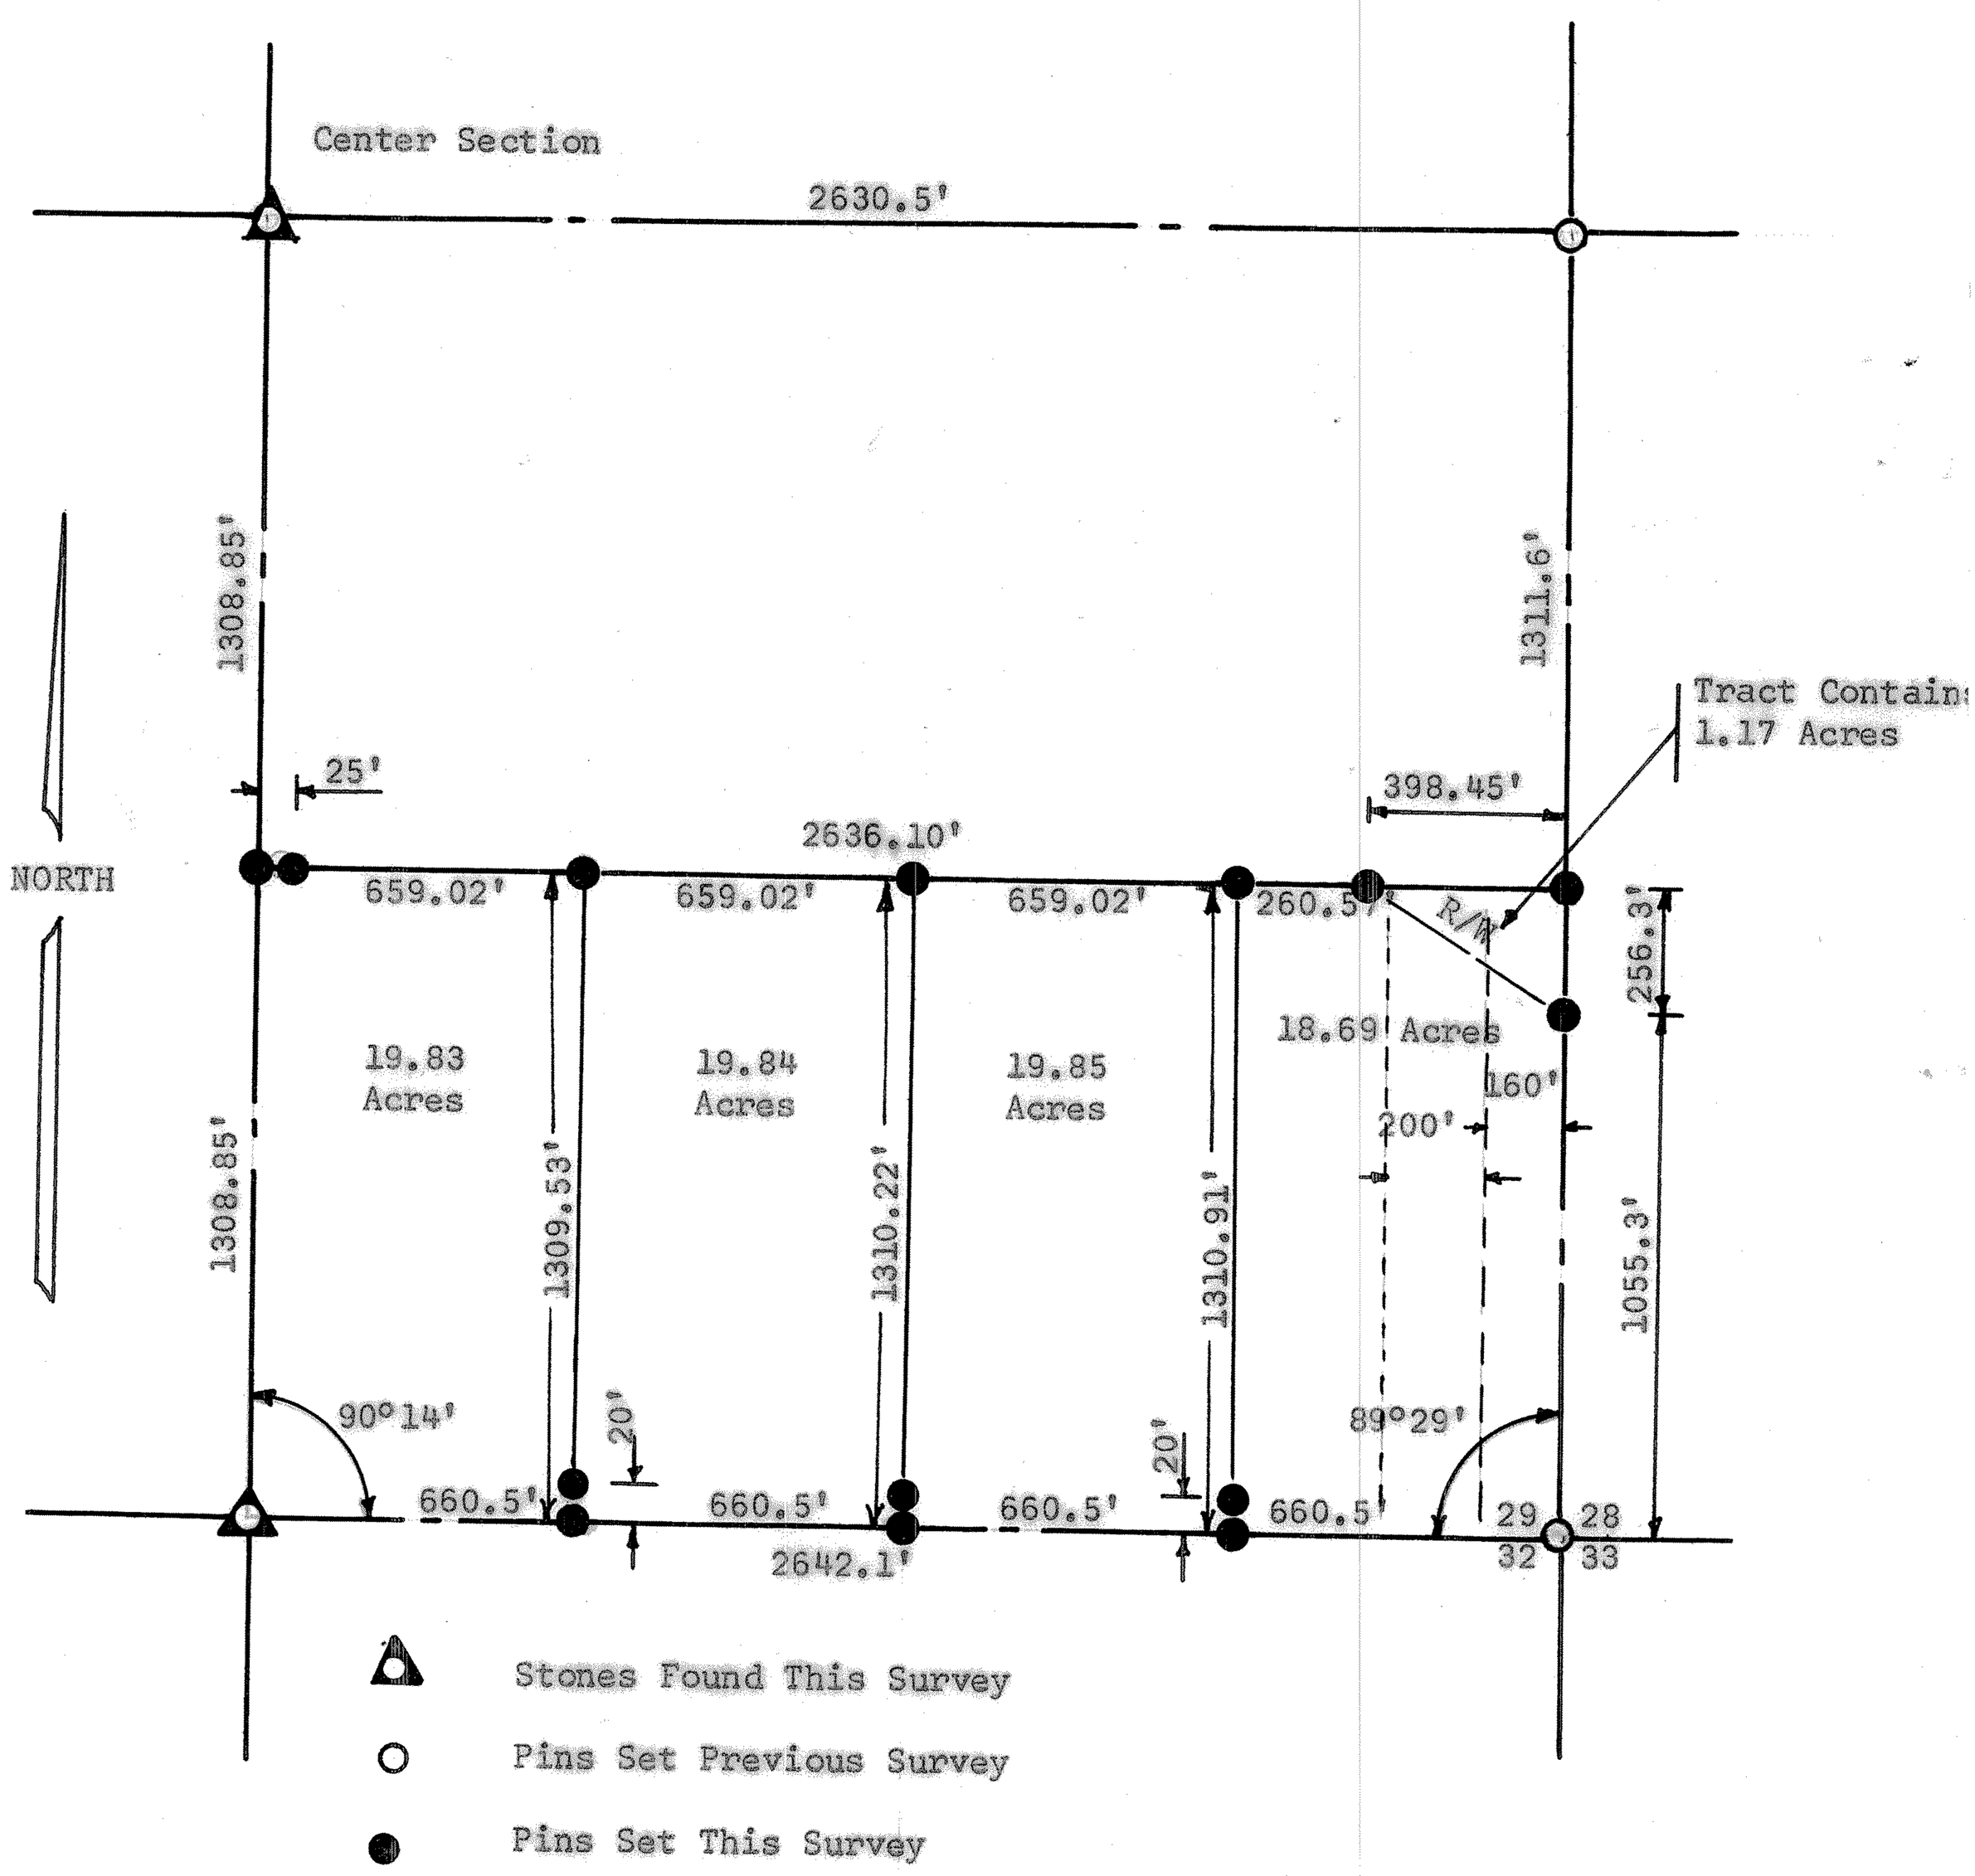

State of Kansas)
County of McPherson) SS

I, Francis R. Rankin, County Engineer of McPherson County, Kansas, do hereby certify that under my supervision a survey was made at the Southhalf ,(S 1/2), Southeast Quarter (SE 1/4) Section 29, T19S, R4W of the 6th P.M..

Beginning at the SE corner of said Section 29; thence North 1311.6 feet to the 1/16 Section line; thence west 2636.10 feet to the 1/4 Section line; thence south 1308.85 feet on said line to the South 1/4 corner of said Section; thence 2642.1 feet East to the place of beginning, and the above plat is a true exhibit of said survey as far as it is known to me.

Survey called for by G. H. Billue

Signed this 4 day of April, 1964

F. R. Rankin
Francis R. Rankin
County Engineer
McPherson County

F. R. RANKIN
LICENSED
799
KANSAS
PROFESSIONAL ENGINEER

MICROFILM