http://www.adultpdf.com
Created by TIFF To PDF trial version, to remove this mark, please register this software.

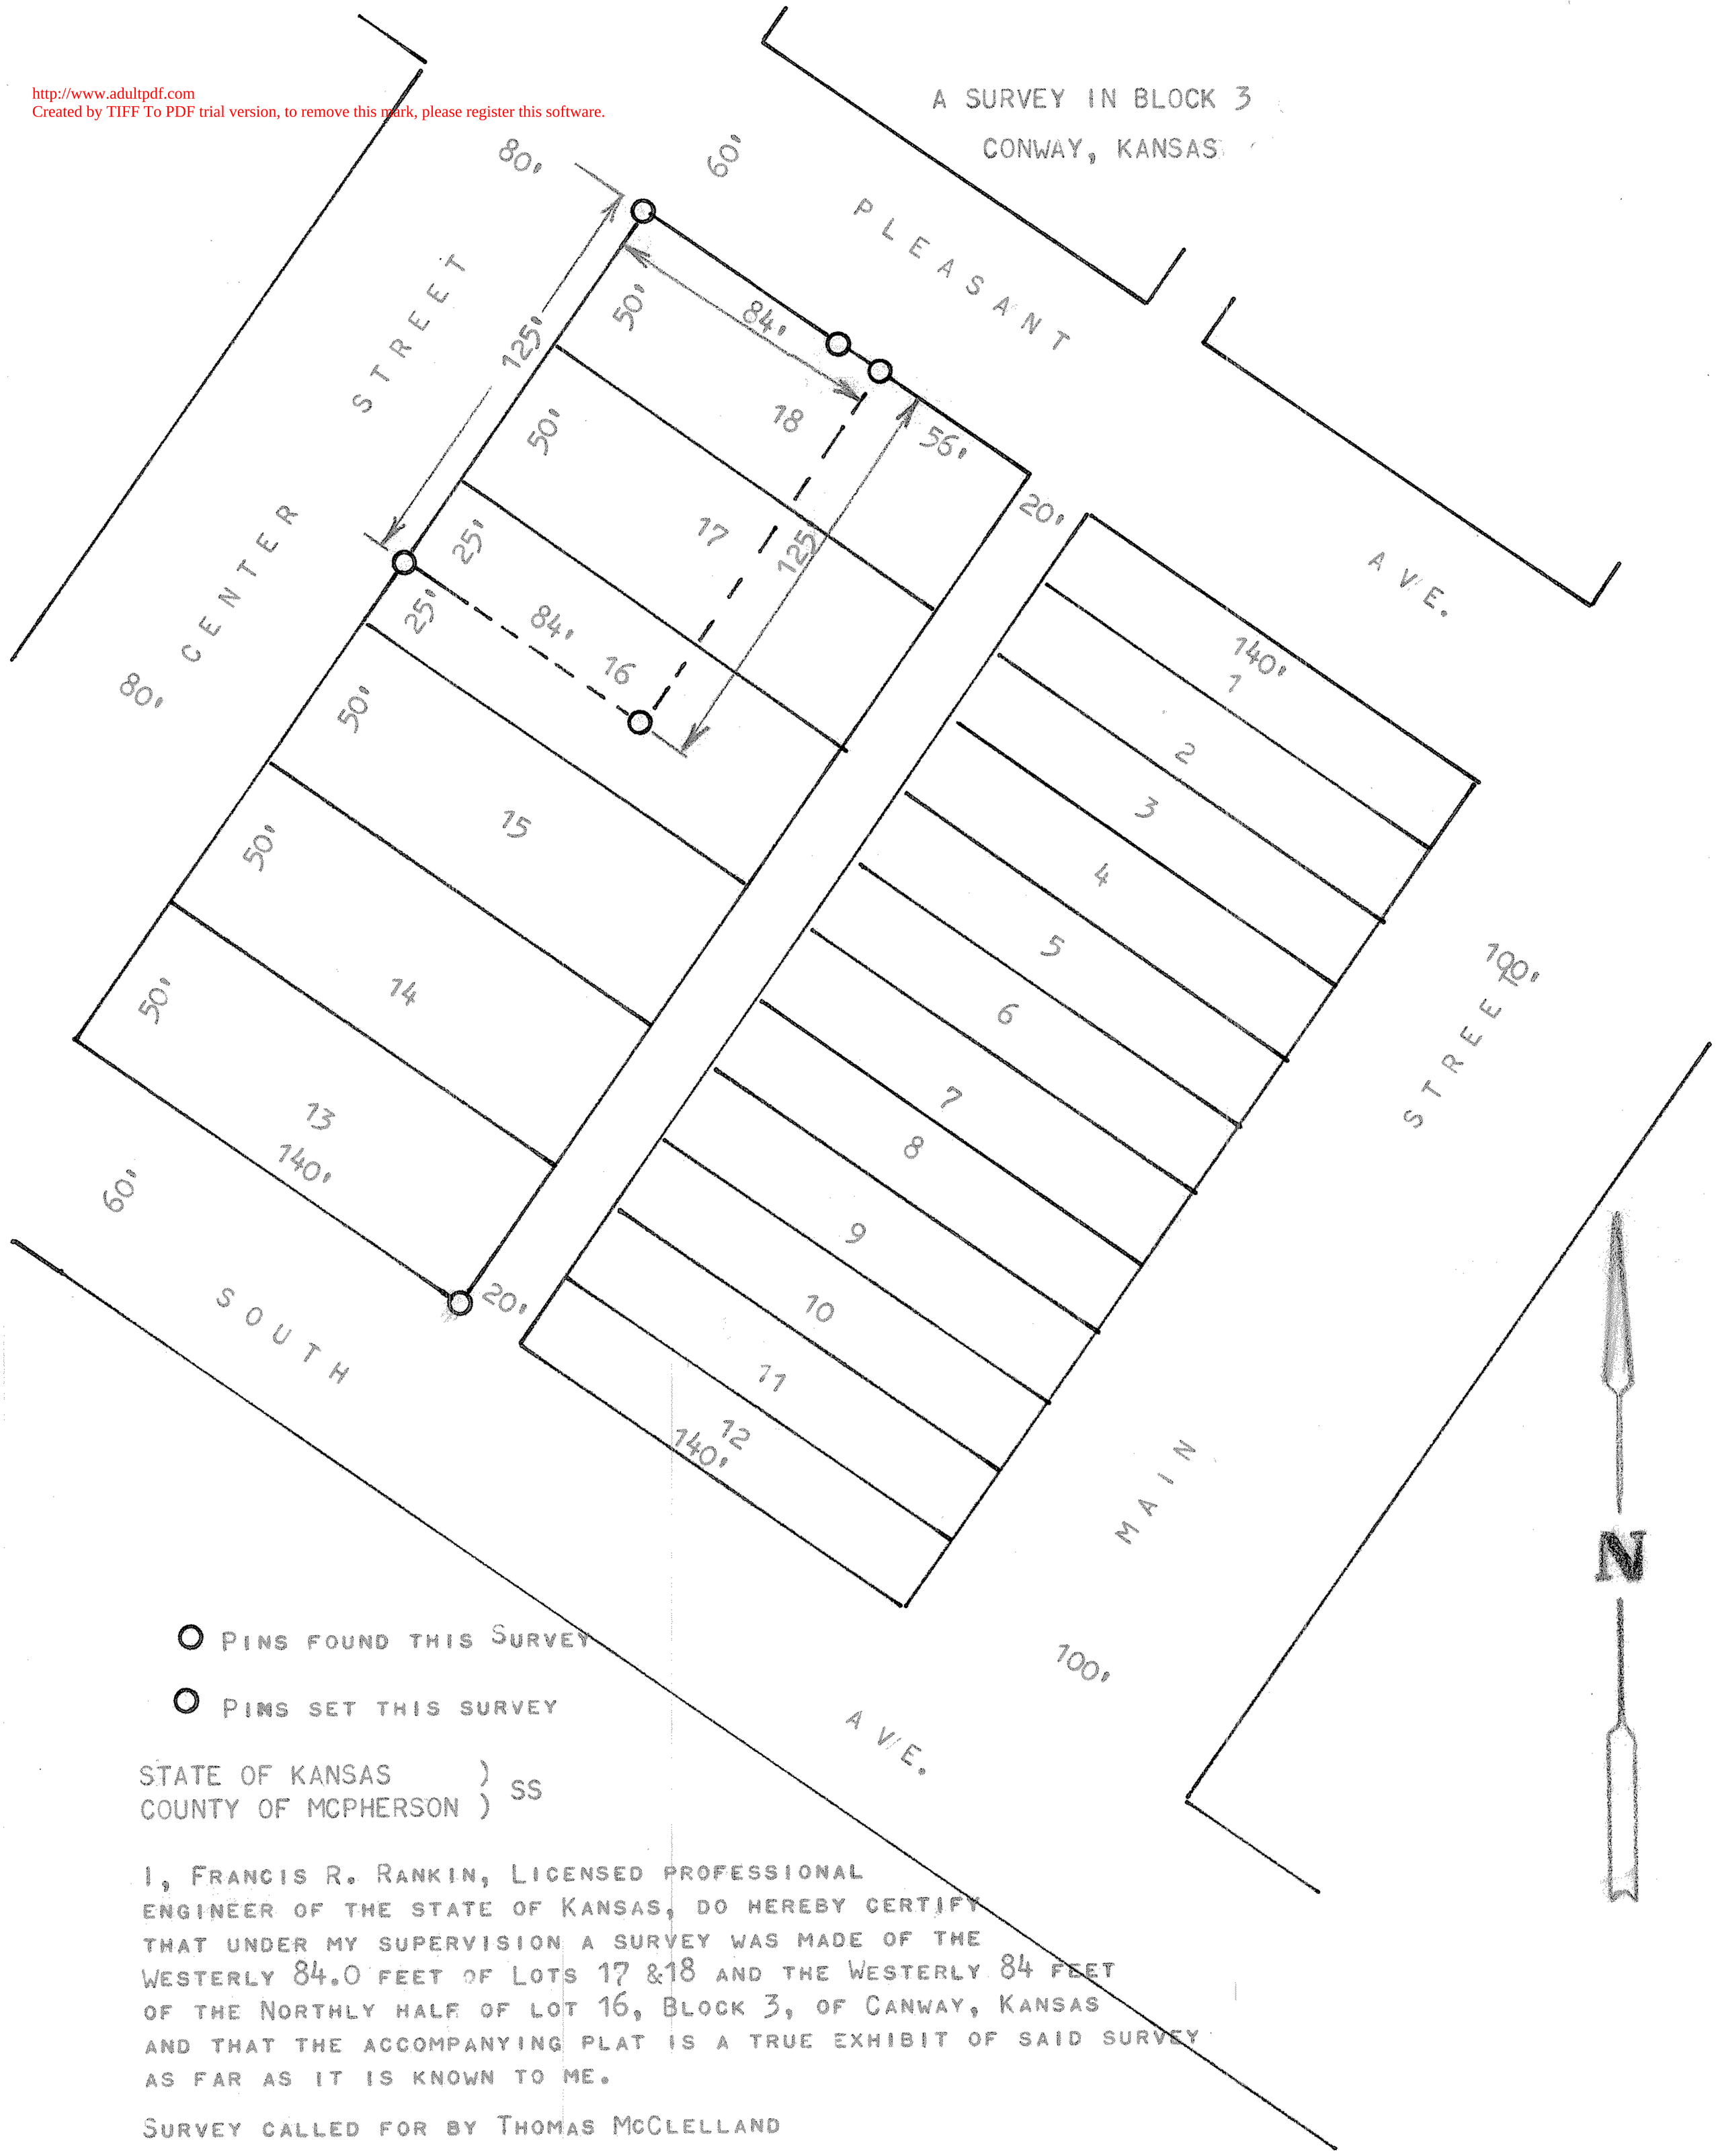

STATE OF KANSAS)
COUNTY OF MCPHERSON) SS

I, FRANCIS R. RANKIN, LICENSED PROFESSIONAL ENGINEER OF THE STATE OF KANSAS, DO HEREBY CERTIFY THAT UNDER MY SUPERVISION A SURVEY WAS MADE OF THE WESTERLY 84.0 FEET OF LOTS 17 &18 AND THE WESTERLY 84 FEET OF THE NORTHLY HALF OF LOT 16, BLOCK 3, OF CANWAY, KANSAS AND THAT THE ACCOMPANYING PLAT IS A TRUE EXHIBIT OF SAID SURVEY AS FAR AS IT IS KNOWN TO ME.

SURVEY CALLED FOR BY THOMAS MCCLELLAND

SIGNED THIS 26 DAY OF MARCH, 1971

F R Rankin

FRANCIS RANKIN
PROFESSIONAL ENGINEER
MCPHERSON, KANSAS

F. R. RANKIN
LICENSED
799
KANSAS
PROFESSIONAL ENGINEER

MICROFILM