http://www.adultpdf.com
Created by TIFF To PDF trial version, to remove this mark, please register this software

SURVEY OF STORAGE WELLS LOCTATIONS IN THE NW 1/4, SECTION 29, T19S - R4W OF THE 6TH P.M. MCPHERSON, KANSAS

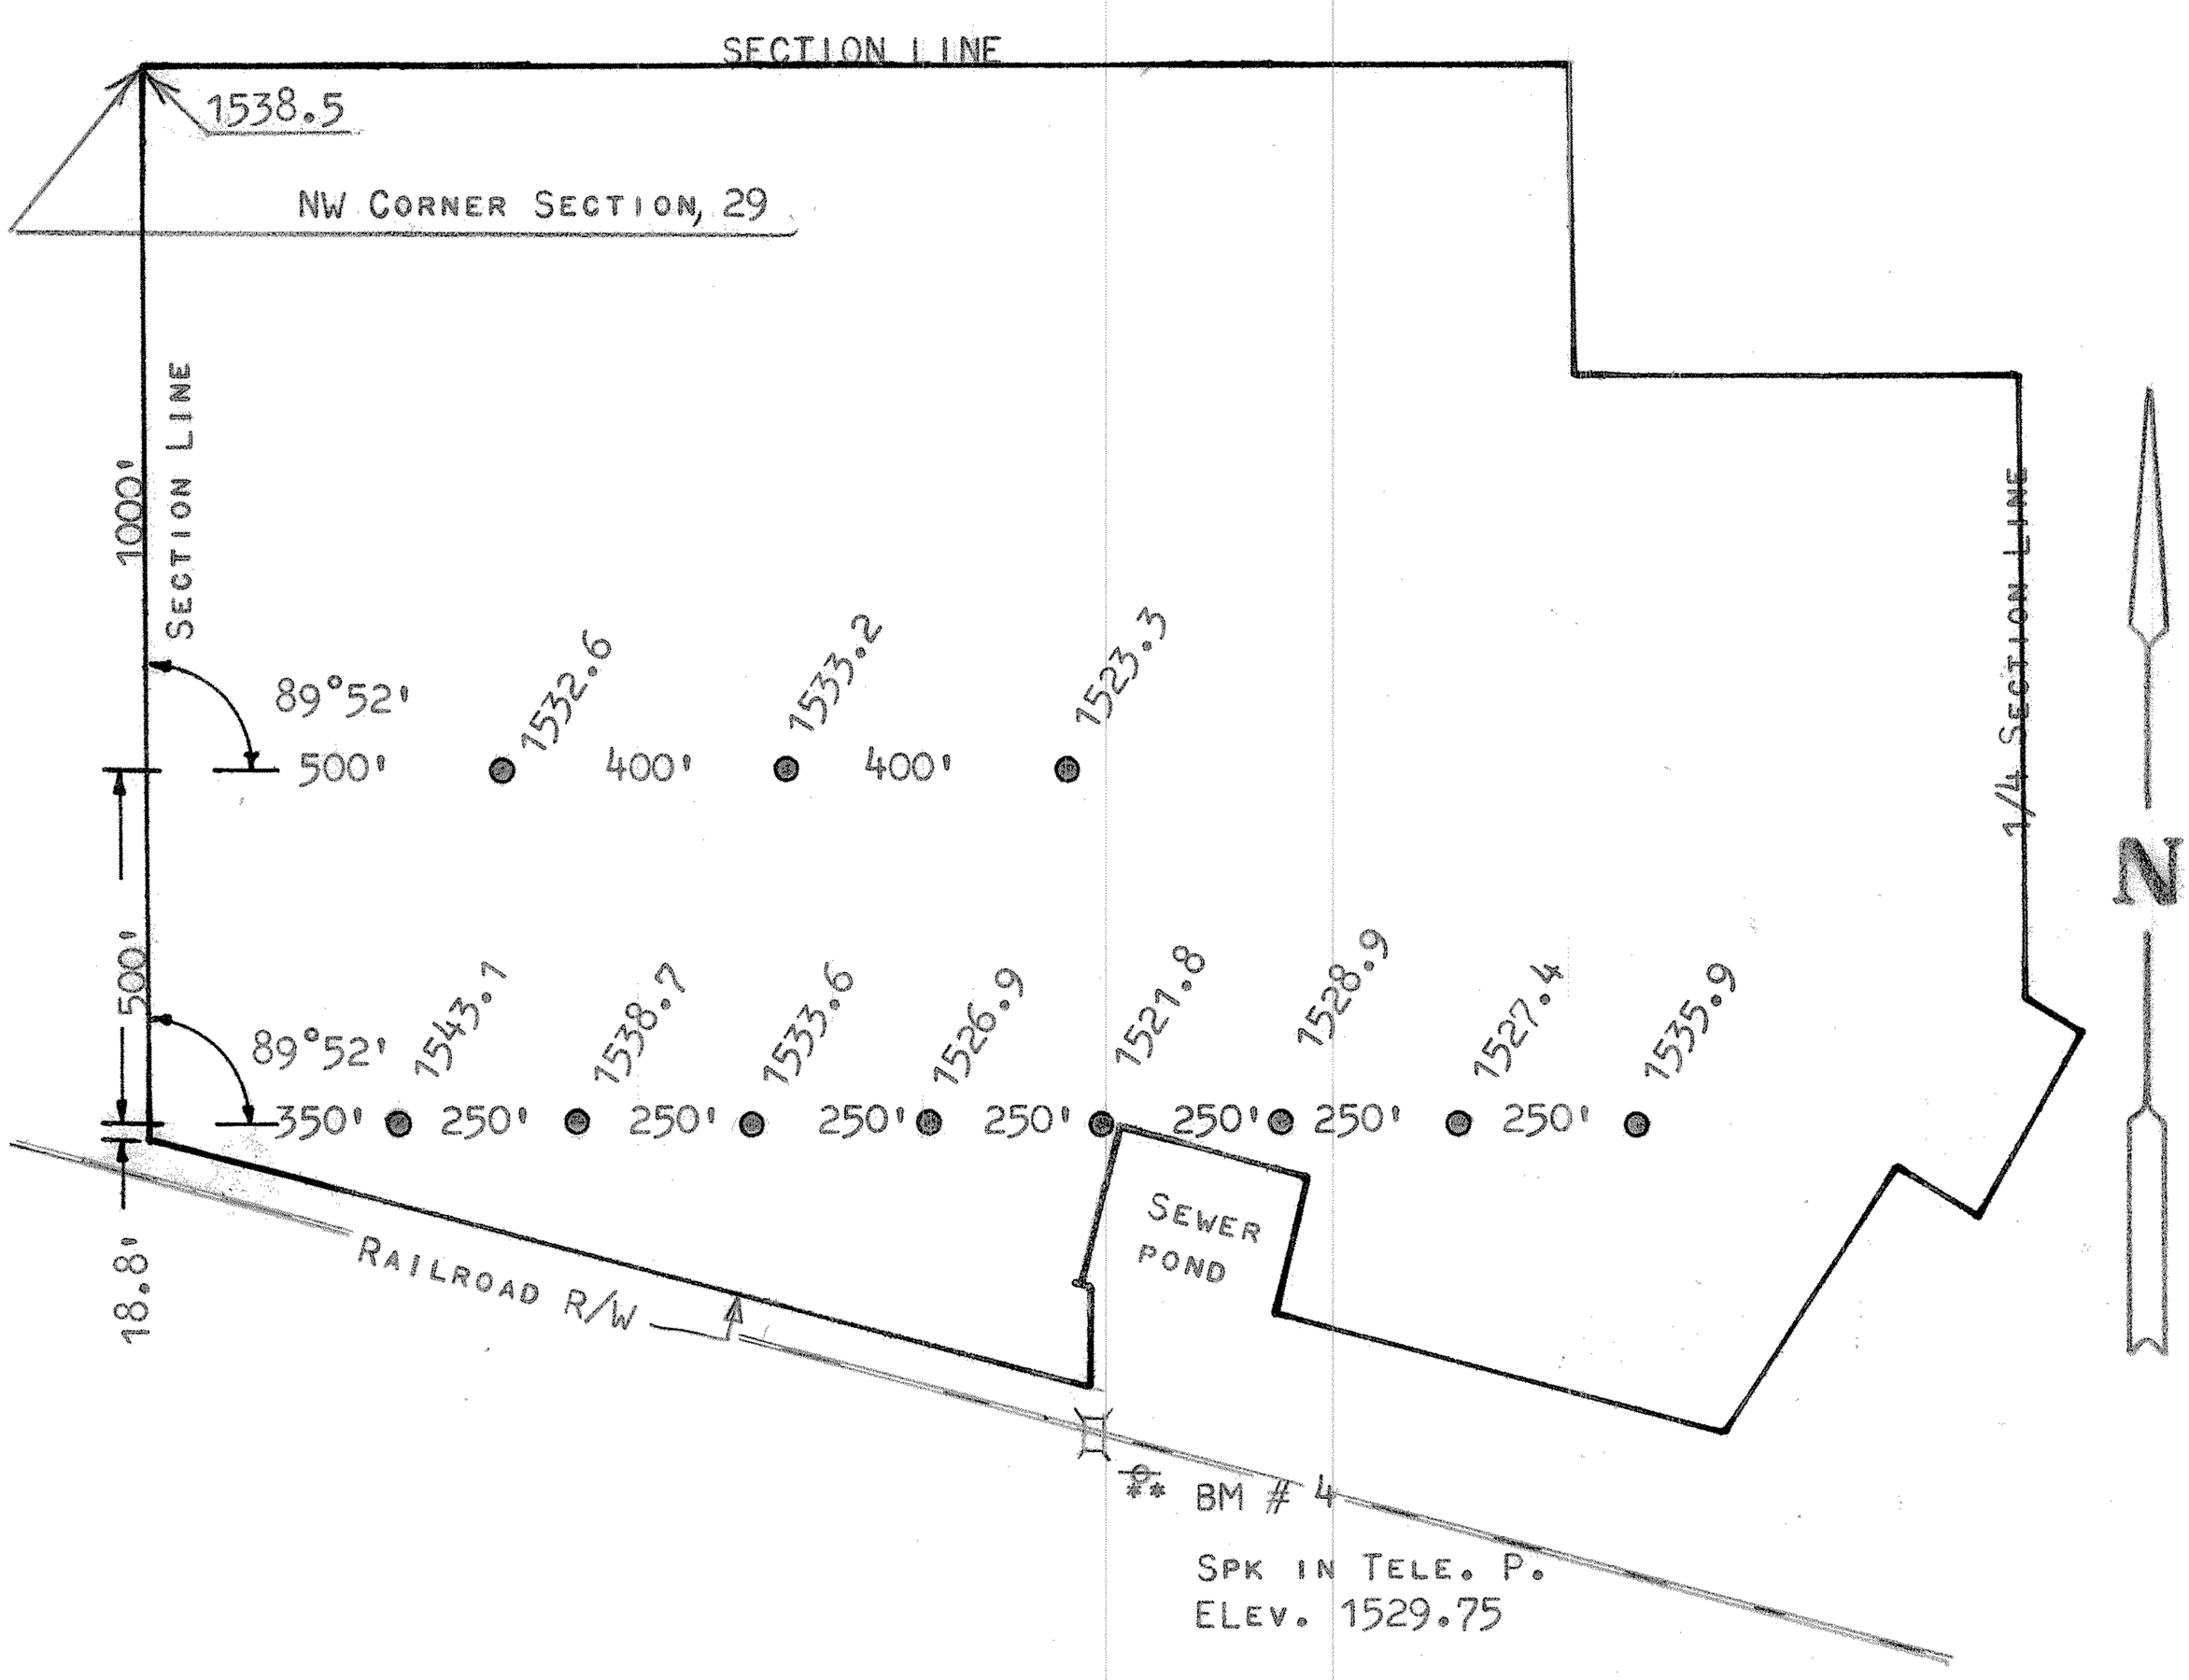

STATE OF KANSAS)
COUNTY OF MCPHERSON) SS

I, FRANCIS RANKIN, COUNTY ENGINEER OF MCPHERSON COUNTY, KANSAS, DO HEREBY CERTIFY THAT UNDER MY SUPERVISION A SURVEY OF WELL LOCATIONS AND ELEVATIONS WAS MADE IN THE NW 1/4 OF SECTION 29, T19S - R4W OF THE 6TH P.M AND THAT THE ABOVE PLAT IS A TRUE EXHIBIT OF SAID SURVEY AS FAR AS IT IS KNOWN TO ME

SURVEY CALLED FOR BY MELLON

SIGNED OF THIS 5 DAY OF FEBRUARY, 1970

F. R. Rankin

FRANCIS RANKIN
COUNTY ENGINEER
MCPHERSON, KANSAS

F. R. RANKIN
LICENSED
799
KANSAS
PROFESSIONAL ENGINEER

MICROFILM