NW¼, SW¼, Sec. 29., T.19.S., R.4.W., 6th. P. M.

http://www.adultpdf.com
Created by TIFF To PDF trial version, to remove this mark, please register this software.

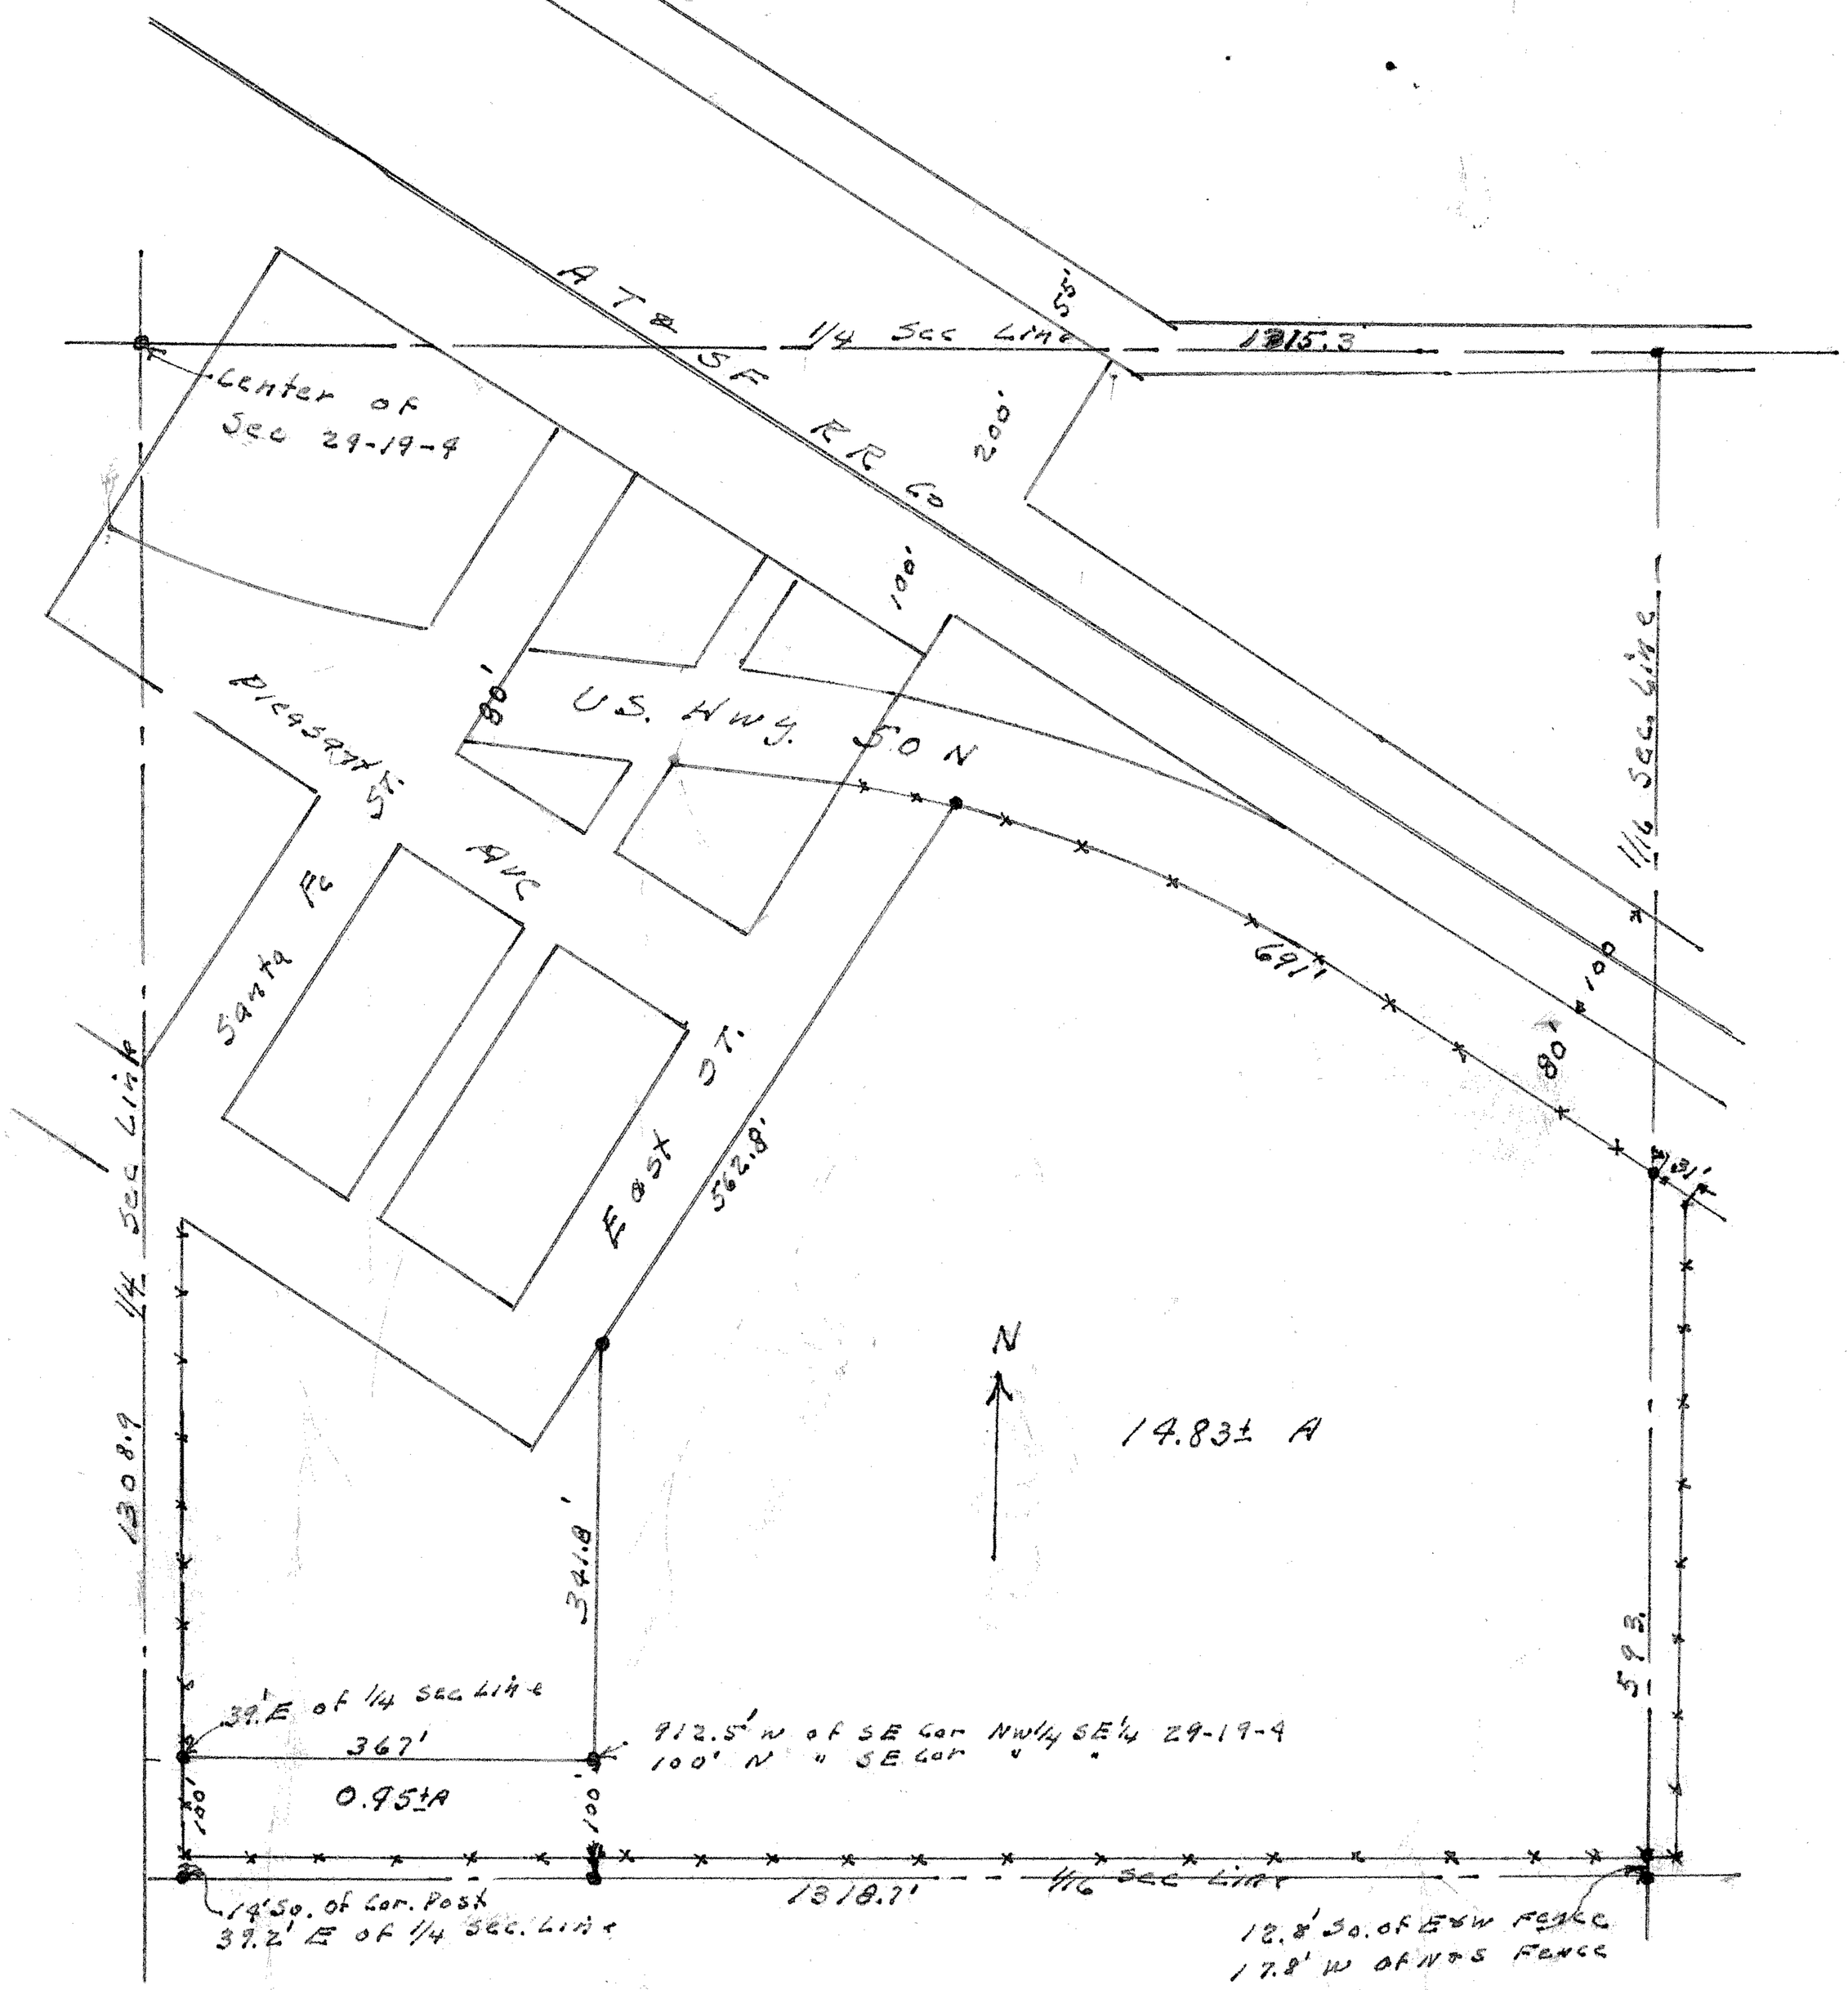

State of Kansas, County of McPherson, SS.

I, G.D.Johnson, Licensed Civil Engineer of the State of Kansas and Deputy Surveyor of McPherson County, Kansas, do hereby certify that I did on the 5th day of May, 1956 survey the following described property; Beginning at the SE. Cor. of NW¼, SE¼., Sec. 29., T.19.S., R.4.W.6th. P. M. thence west 1318.7 ft. to the SW. Cor, of said NW¼. SE., thence north on 1/4 Sec. line 100 ft., thence east 406 ft. to a point 100 ft. north and 912.5 ft. west of said SE. Cor. of said NW¼, SE¼, thence 341.8 ft. parallel with the east line of said NW¼, SE¼. to easterly line of East Street of Conway, Kansas, thence northeasterly along easterly line of said East Street to south line of U. S. Highway No. 50N. a distance of 562.8 ft.,thence southeasterly along southerly line of said Highway to east line of said NW¼.SE¼. thence south 593 ft. to the plave of beginning.

I also certify that accompanying plat is a true exhibit of said survey.

G D Johnson