http://www.adultpdf.com
Created by TIFF To PDF trial version, to remove this mark, please register this software.

A SURVEY OF THE NW¼ NE¼ SECTION 29, T19S, R4W 6TH P.M.

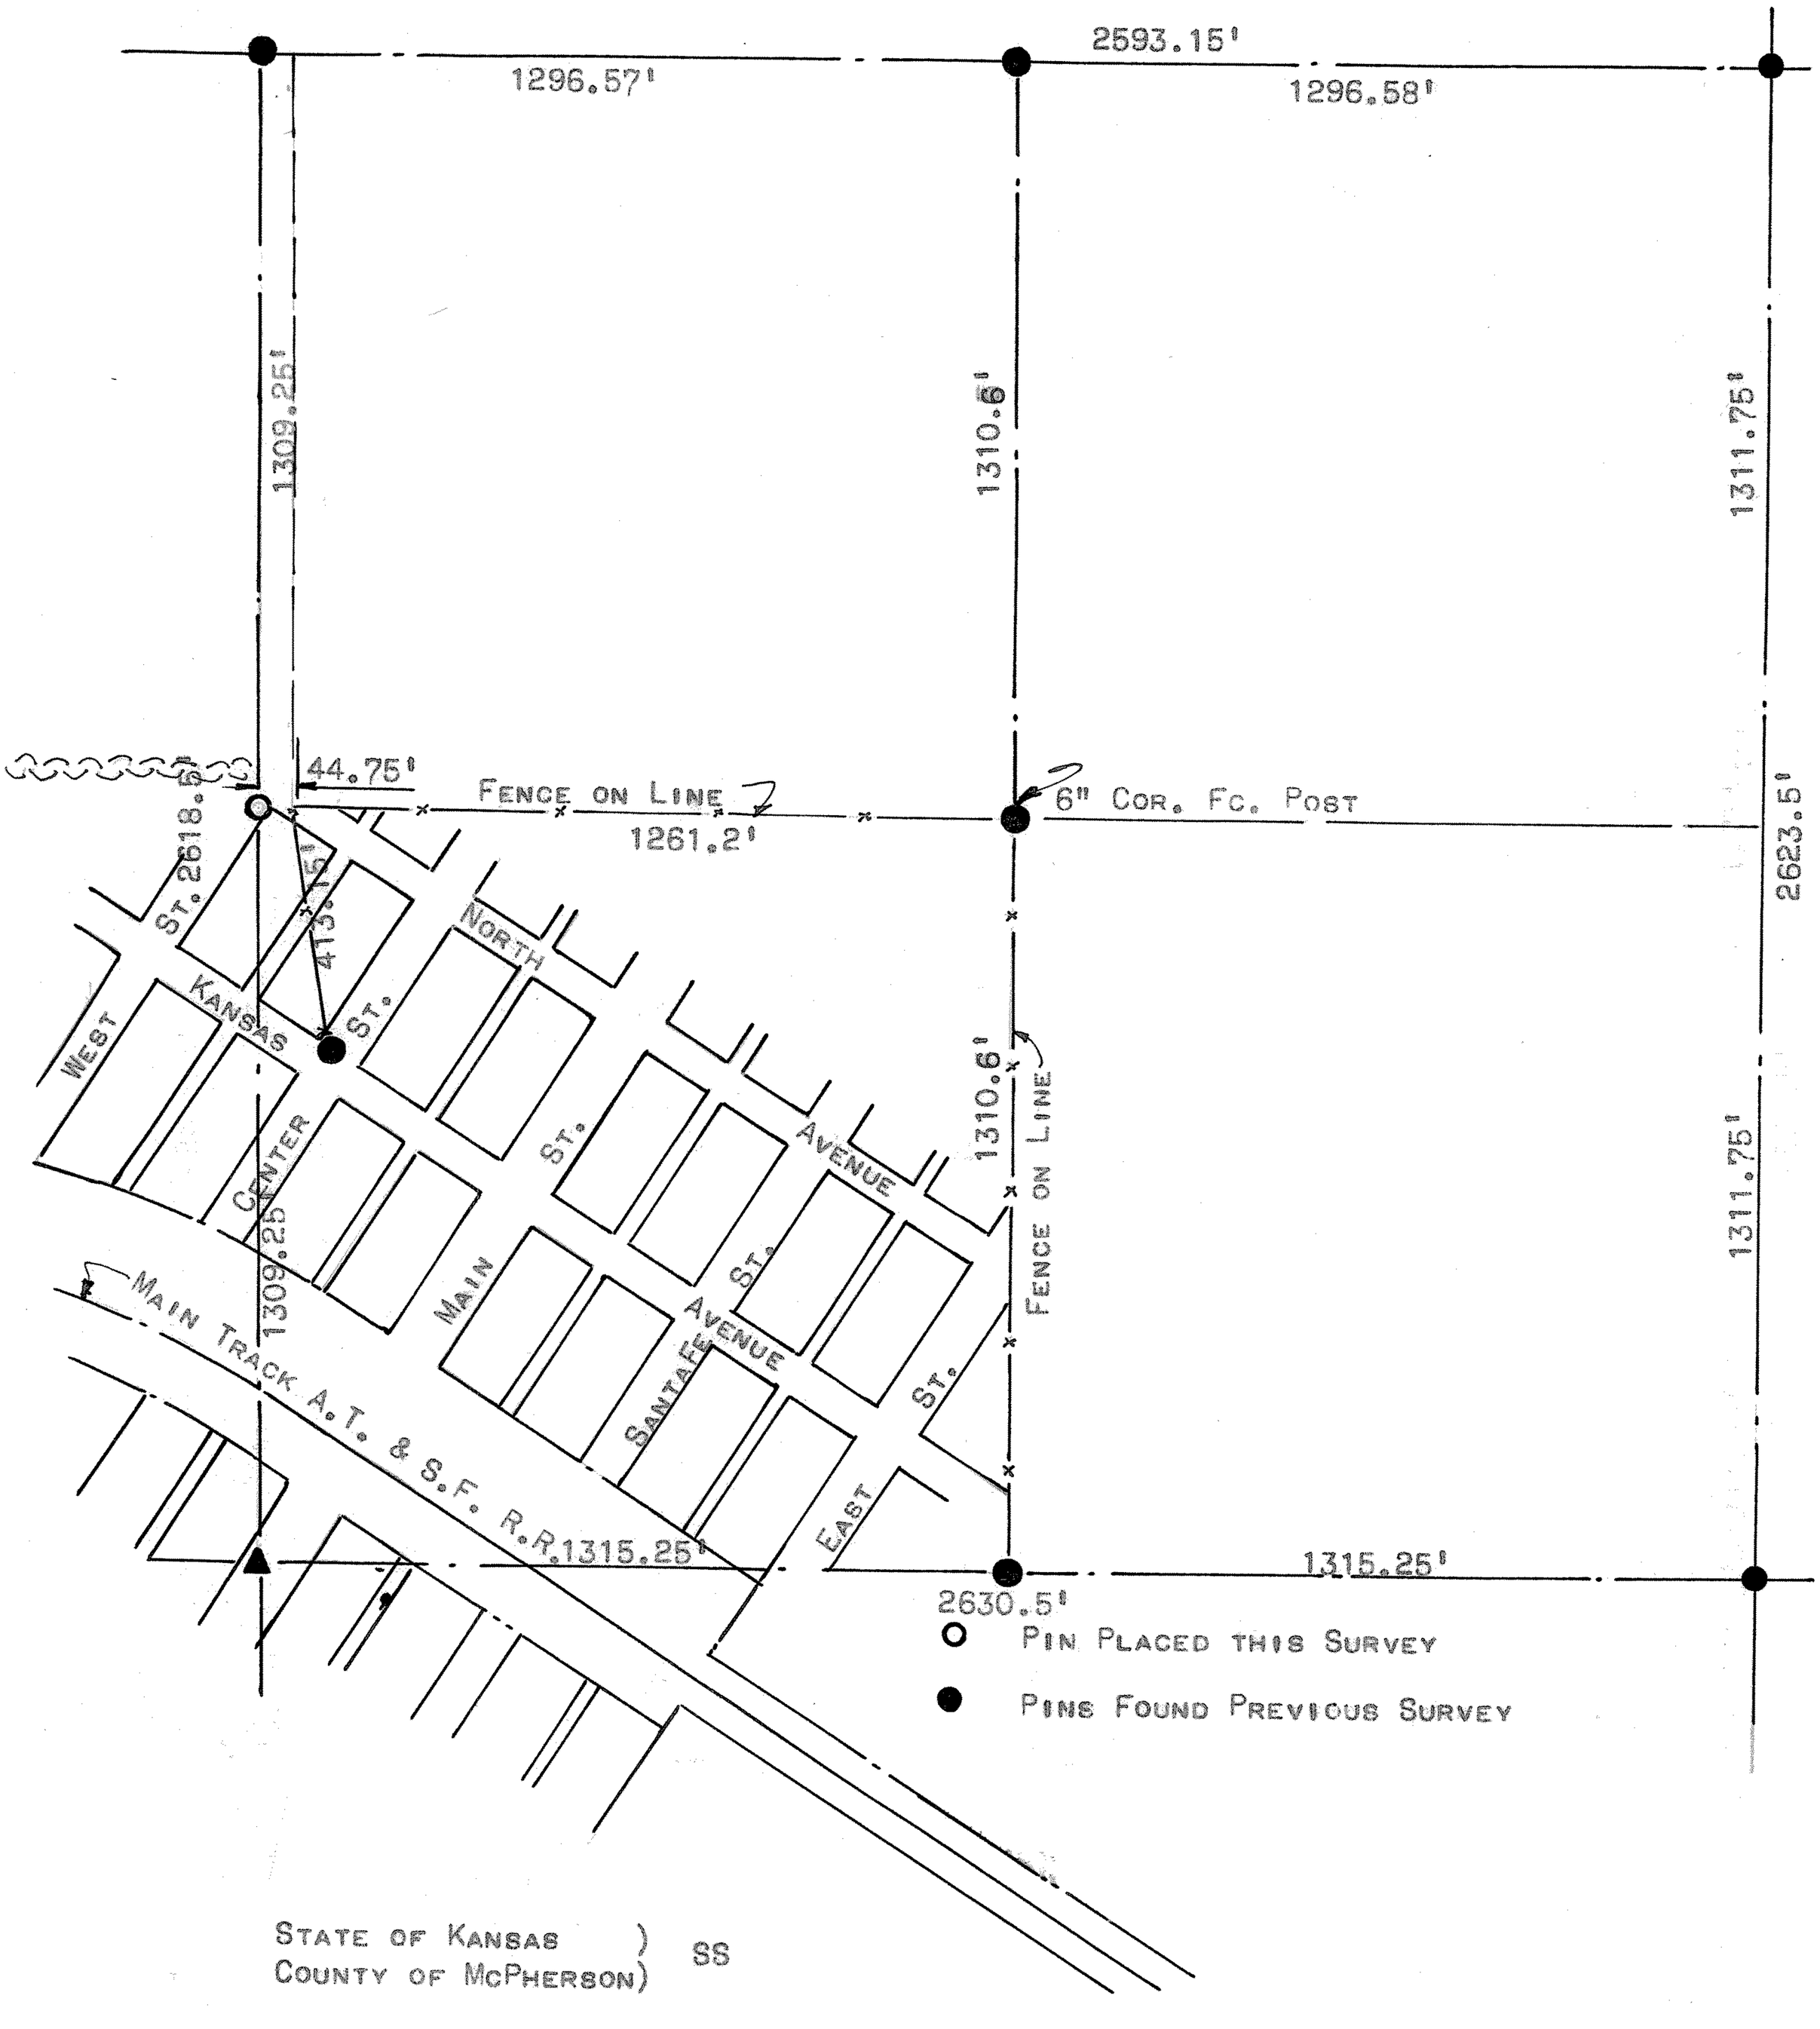

STATE OF KANSAS)
COUNTY OF McPHERSON) SS

I FRANCIS D. WAGNER, COUNTY ENGINEER OF McPHERSON COUNTY, KANSAS DO HEREBY CERTIFY THAT I DID CAUSE TO BE DONE ON THE 31ST DAY OF MAY, 1958, A SURVEY IN THE NORTHWEST QUARTER, OF THE NORTHEAST QUARTER OF SECTION 29, TOWNSHIP 19 SOUTH, RANGE 4 WEST OF THE SIXTH PRINCIPAL MERIDIAN, AND THAT THE ACCOMPANYING PLAT IS A TRUE EXHIBIT OF SAID SURVEY.

Francis D. Wagner

FRANCIS D. WAGNER
COUNTY ENGINEER
McPHERSON, COUNTY

2 JUNE, 1958

FRANCIS D. WAGNER LICENSED 1273 KANSAS PROFESSIONAL ENGINEER

MICROFILM