http://www.adultpdf.com
Created by TIFF To PDF trial version, to remove this mark, please register this software.

Part of the North Half of SW¼., Sec. 29., T.19.S., R.4.W.

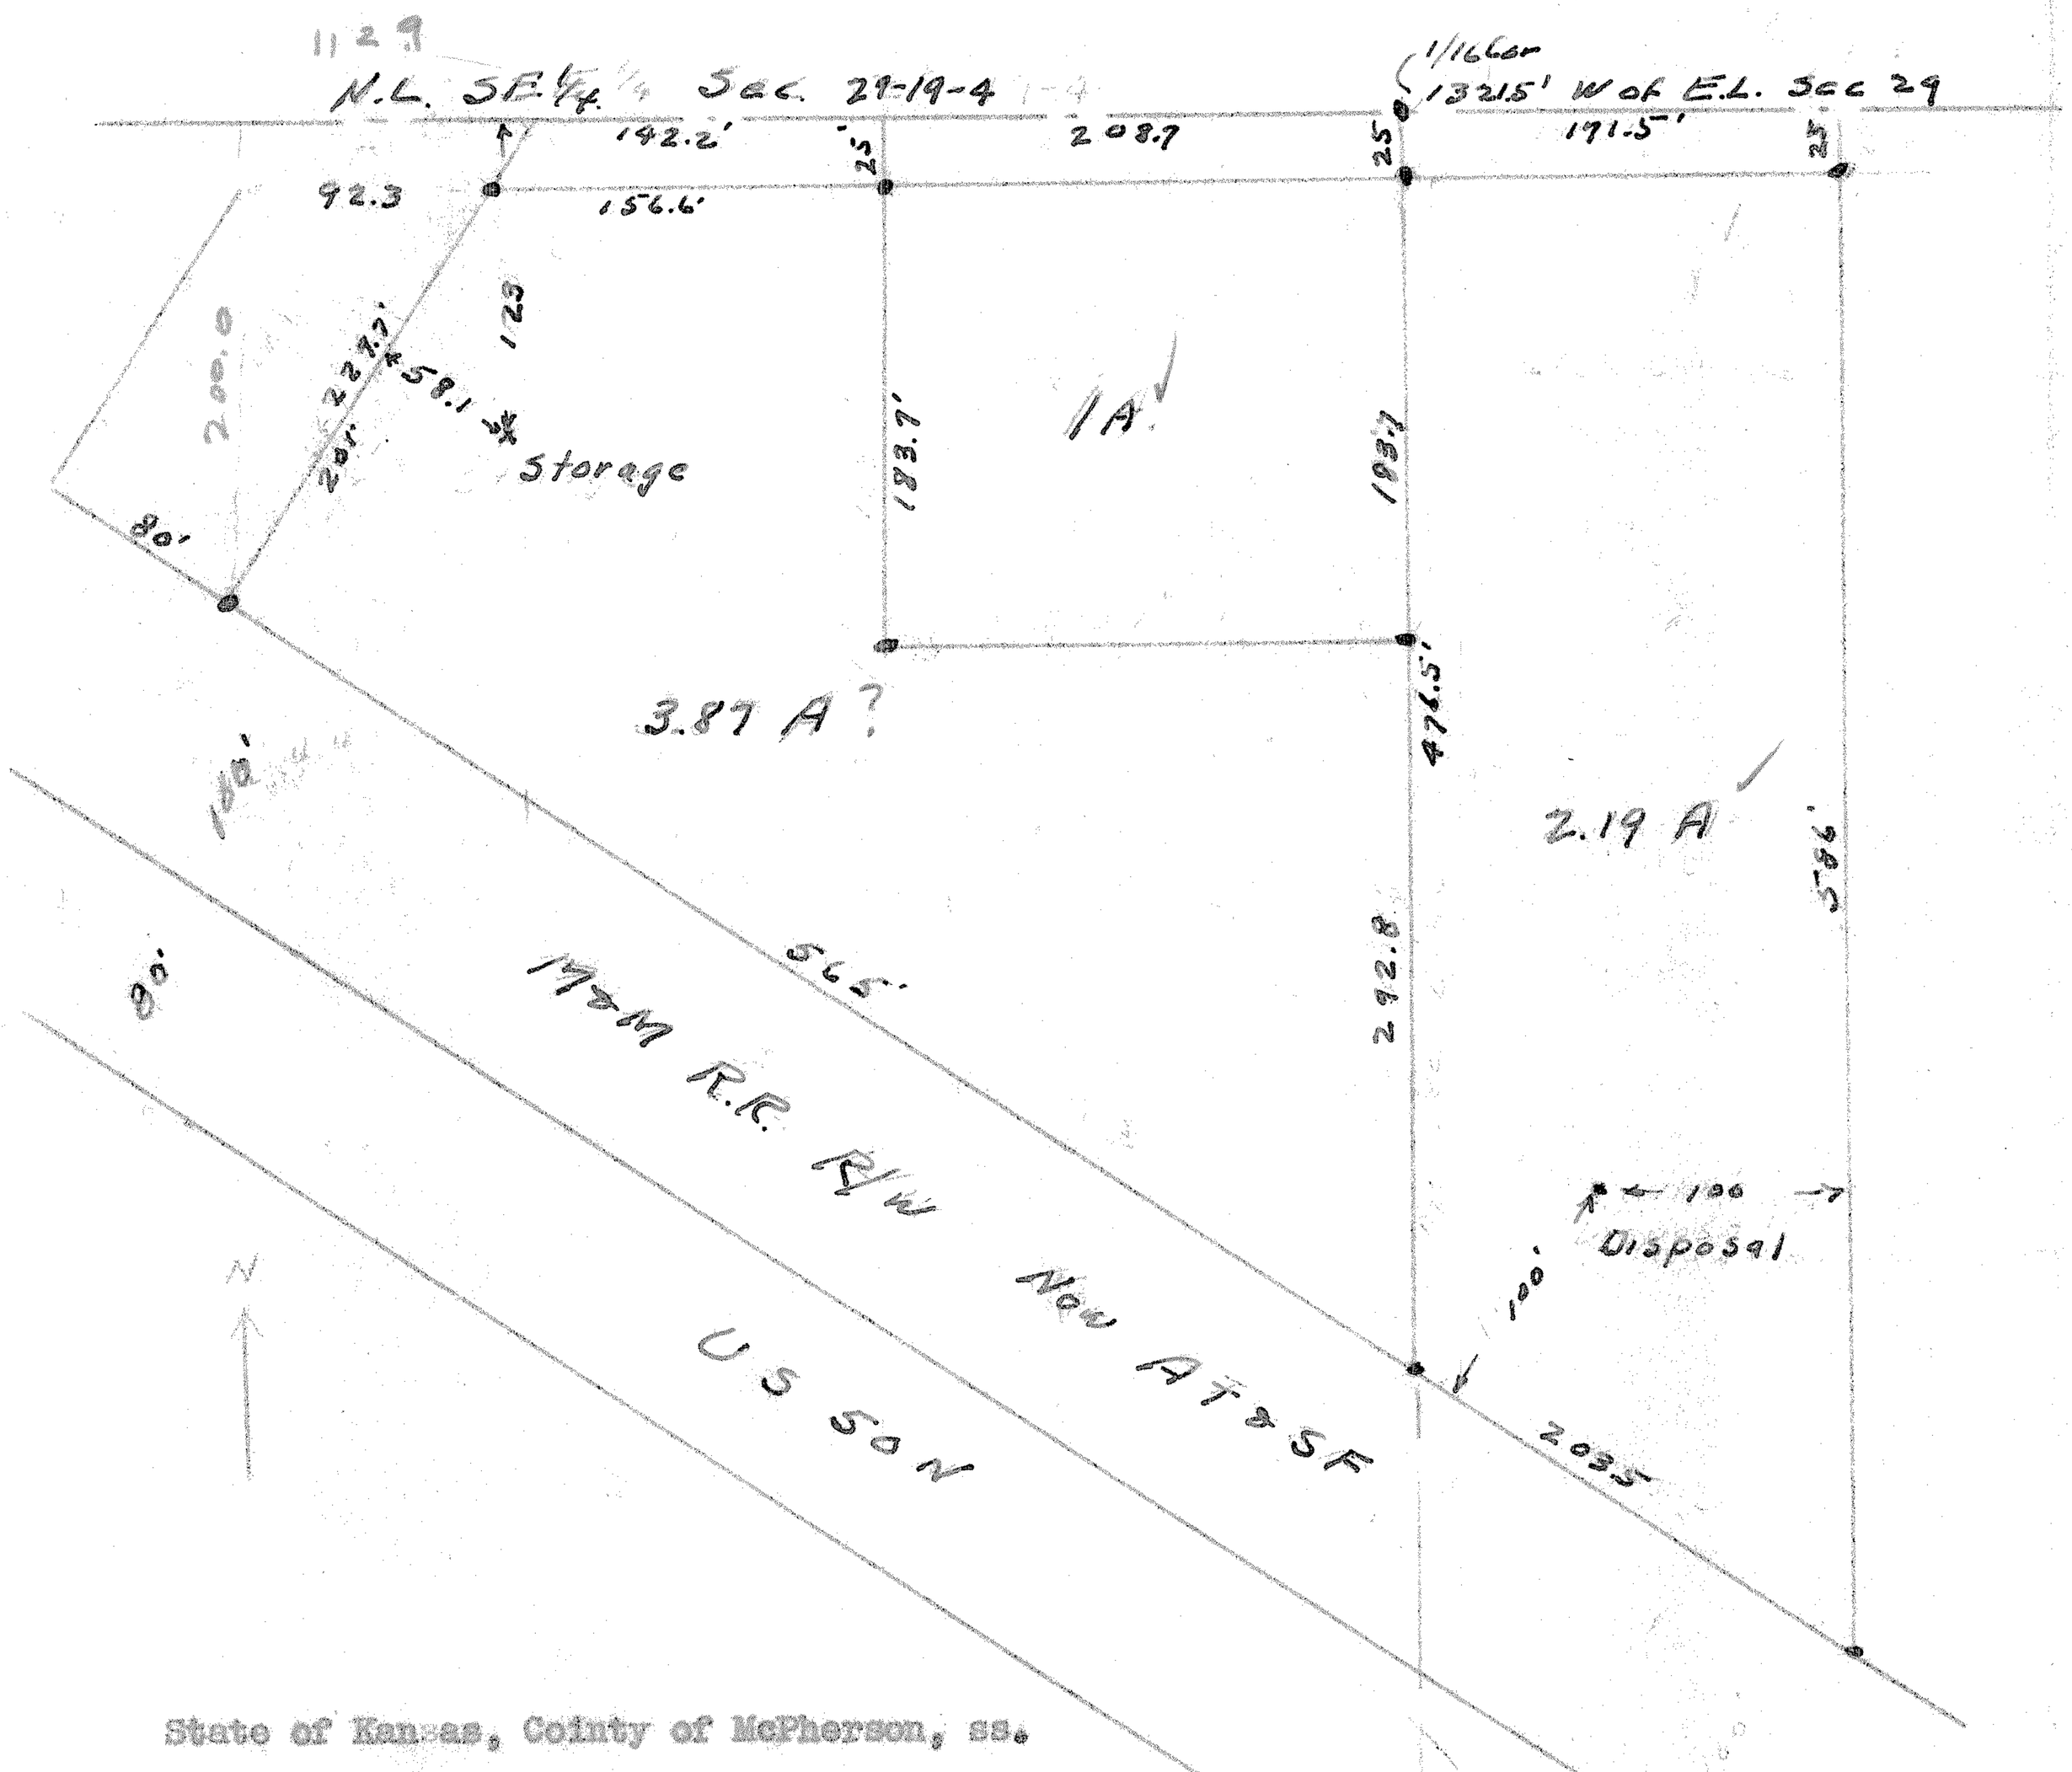

State of Kansas, County of McPherson, ss.

I, G.D.Johnson, Licensed Civil Engineer of the State of Kansas, do hereby certify that I did on the 20th. day of May, 1952 survey the following described property, to-wit:

All that part of the NW¼,SW¼, Sec. 29., T.19.S., R.4.W., of the 6th.P.M. except one acre in the NW. Cor of said tract and containing 3.87 More or less acres, beginning at the NE.Cor. of NW¼., SW¼., Sec. 29., T.29.S., R.4.W., thence south 208.7 ft. allong east line of Said NW¼SW¼, thence west 208.7 ft., thence north parallel to east line of said NW¼,SW¼, a distance of 208.7 to north line of said SW¼ ,Sec. 29., thence west 142.2 ft. to city limits of Conway Kansas, thence southwesterly along said City Limits 229.7 ft to north line of A.S.A S.F. RR. right of way, thence 565 ft. alonf said RR. Right-of way to the east line of said NW¼,SW¼, Sec. 29., thence north 501.5 to place of beginning.

Also a tract containing 2.19 Acres more or less in the NE¼,SE¼, Sec. 29 beginning at the NW. Cor . of NE¼,SE¼, Sec. 29., thence south 501.5 ft. to north line of A.T.& S.F. RR. Right of way, thence southeasteklly along said RR. Right of way 203.5 ft., thence north parallel to west line of said NE¼SE¼, 611 ft., thence west 171.5 ft to place of beginning.

I also certify that the accompanying plat is a true exhibit of said survey.

G.D. Johnson

MICROFILM