http://www.adultpdf.com
Created by TIFF To PDF trial version, to remove this mark, please register this software.

A SURVEY IN THE SE1/4 SE1/4
SECTION 29-T19S-R4W

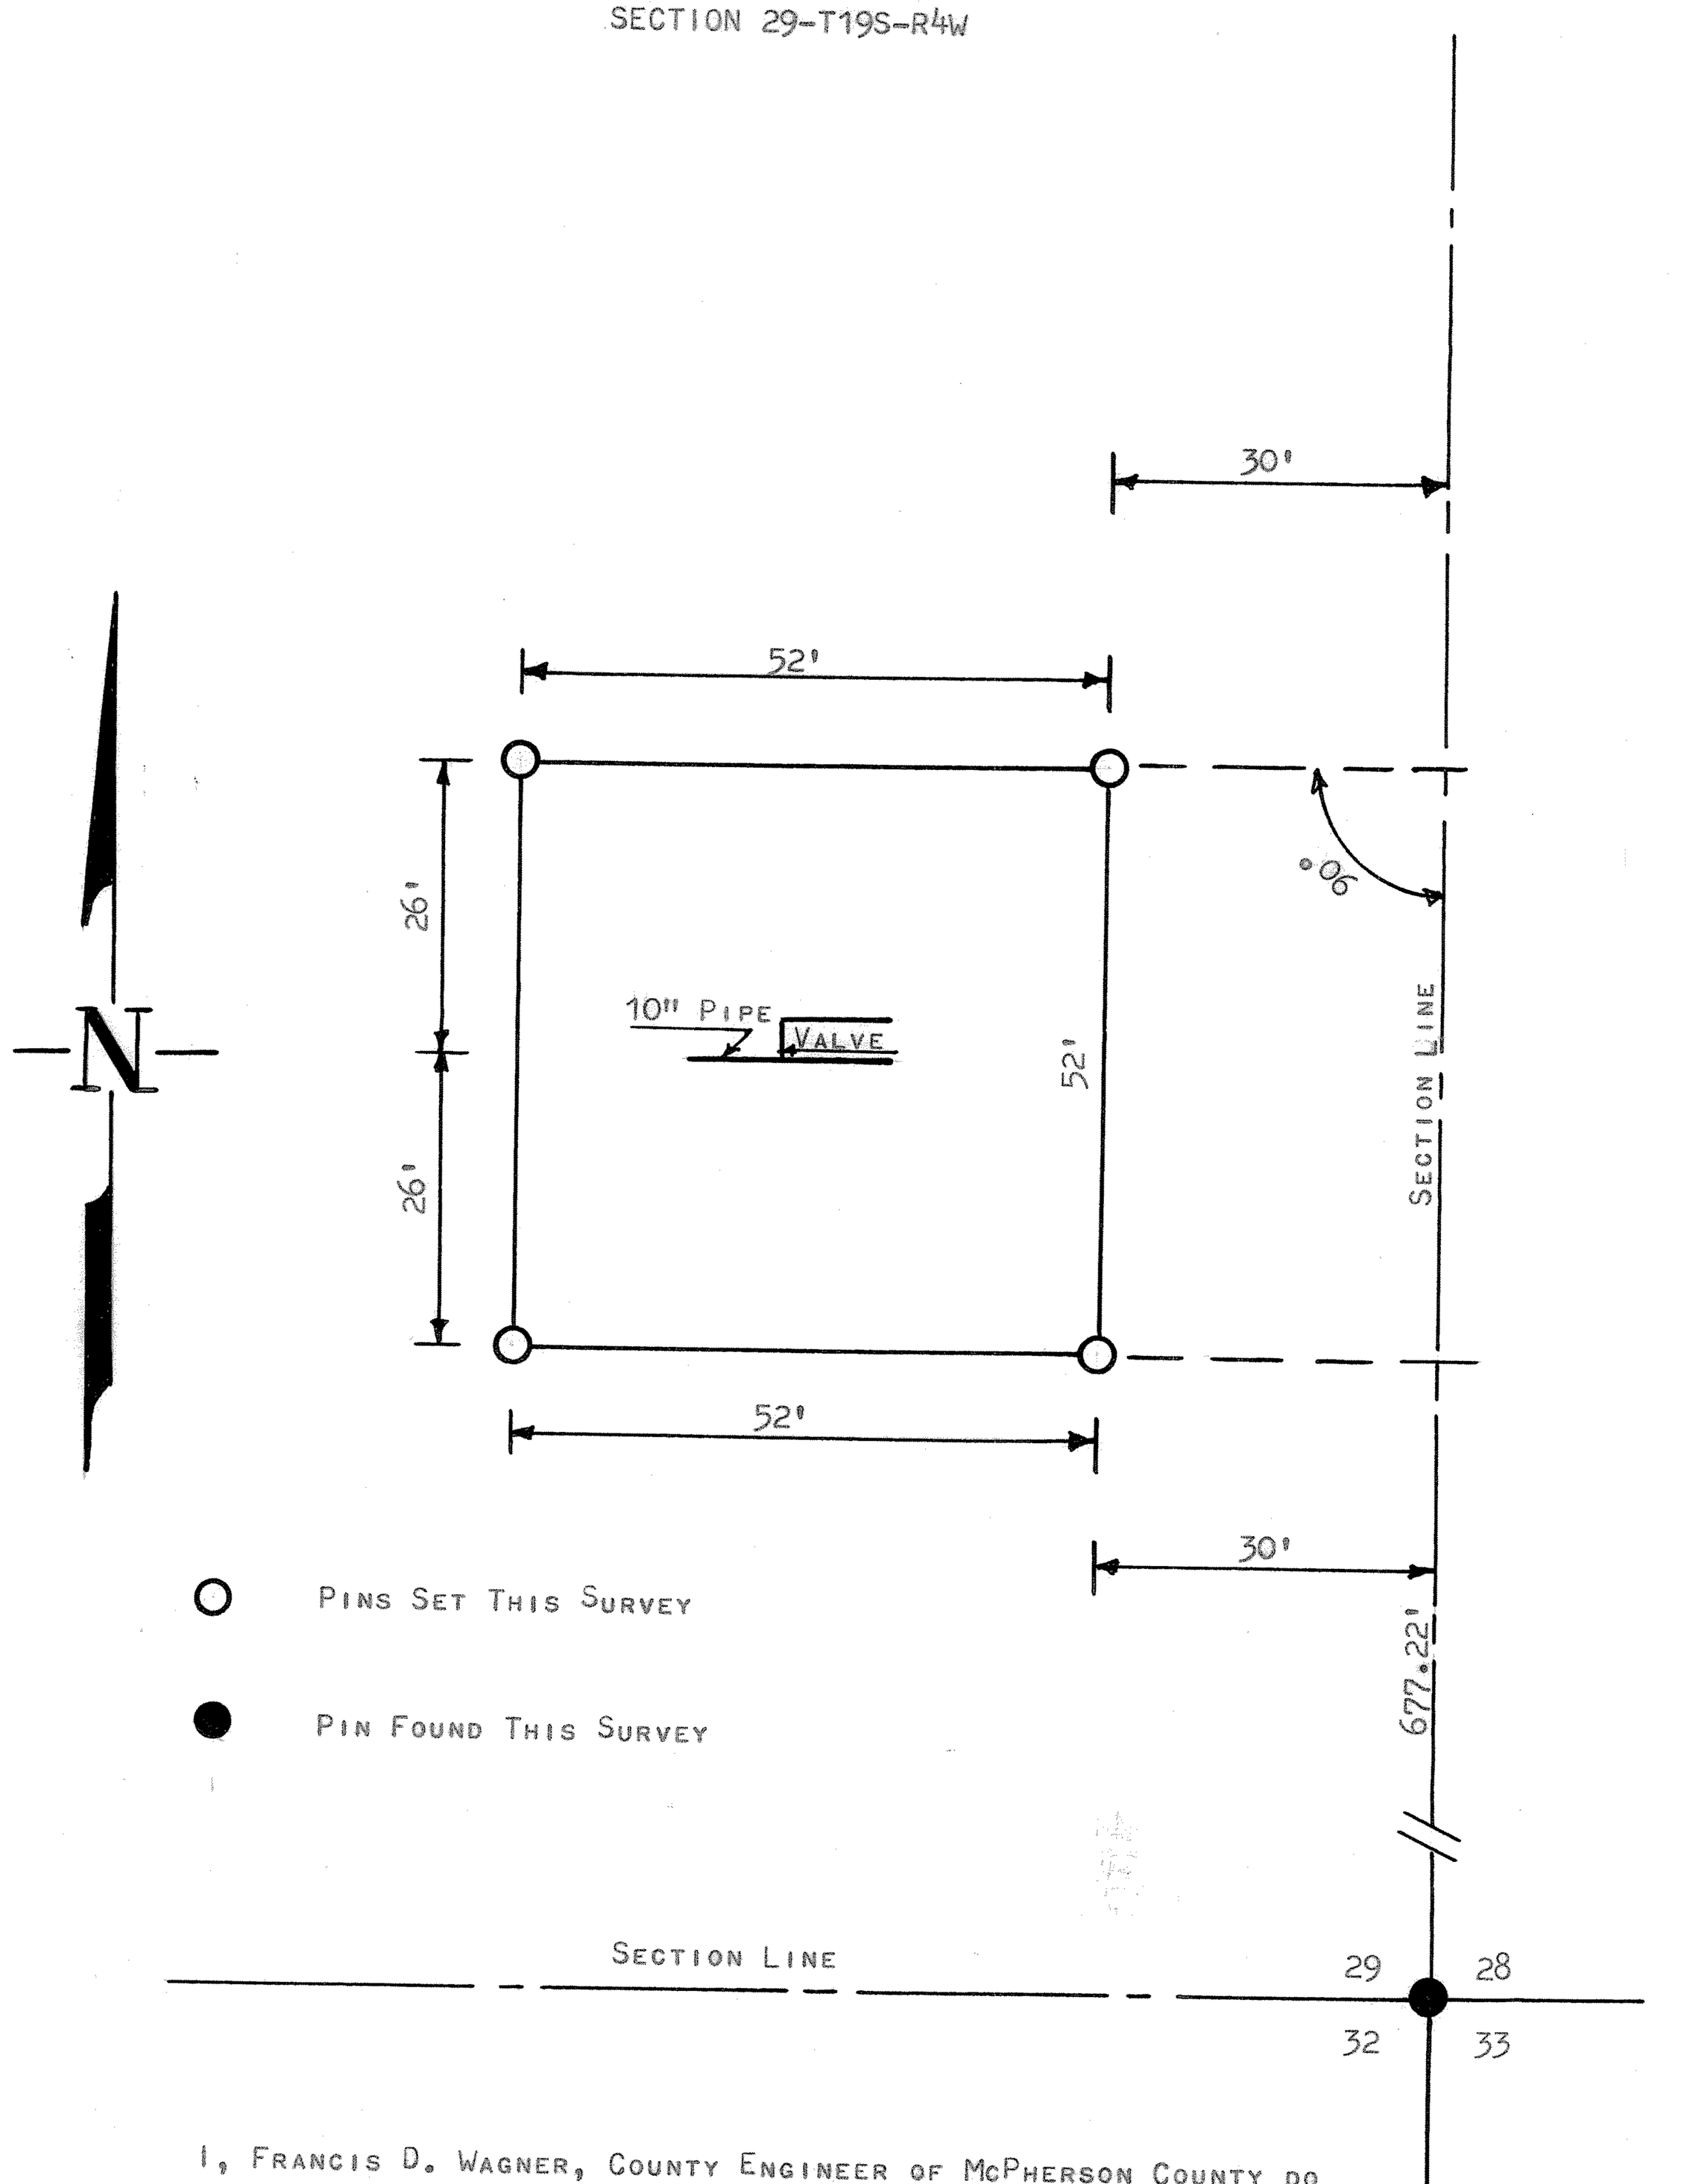

I, FRANCIS D. WAGNER, COUNTY ENGINEER OF MCPHERSON COUNTY DO HEREBY CERTIFY THAT I DID CAUSE TO BE DONE ON THE 14TH DAY OF OCTOBER, 1960, A SURVEY IN THE SE1/4 SE1/4 SECTION 29-T19S-R4W AND DESCRIBED AS FOLLOWS:

BEGINNING AT A POINT 677.22' NORTH OF SOUTHEAST CORNER OF THE SOUTHEAST QUARTER OF SECTION 29-T19S-R4W OF THE 6TH P.M.; THENCE WEST 82' FEET; THENCE NORTH 52' FEET, PARRALLEL WITH THE EAST SECTION LINE; THENCE EAST 82' FEET TO THE EAST SECTION LINE; THENCE SOUTH 52' FEET TO THE PLACE OF BEGINNING,

AND THAT THE ACCOMPANYING PLAT IS A TRUE EXHIBIT OF SAID SURVEY.

FRANCIS D. WAGNER
LICENSED
1273
KANSAS
PROFESSIONAL ENGINEER

Francis D. Wagner

17 OCTOBER, 1960

FRANCIS D. WAGNER, COUNTY ENGINEER
MCPHERSON COUNTY

MICROFILM