http://www.adultpdf.com
Created by TIFF To PDF trial version, to remove this mark, please register this software.

A SURVEY OF A TRACT OF LAND IN THE NE1/4, SECTION 3, T19S, R4W, MCPHERSON COUNTY, KANSAS

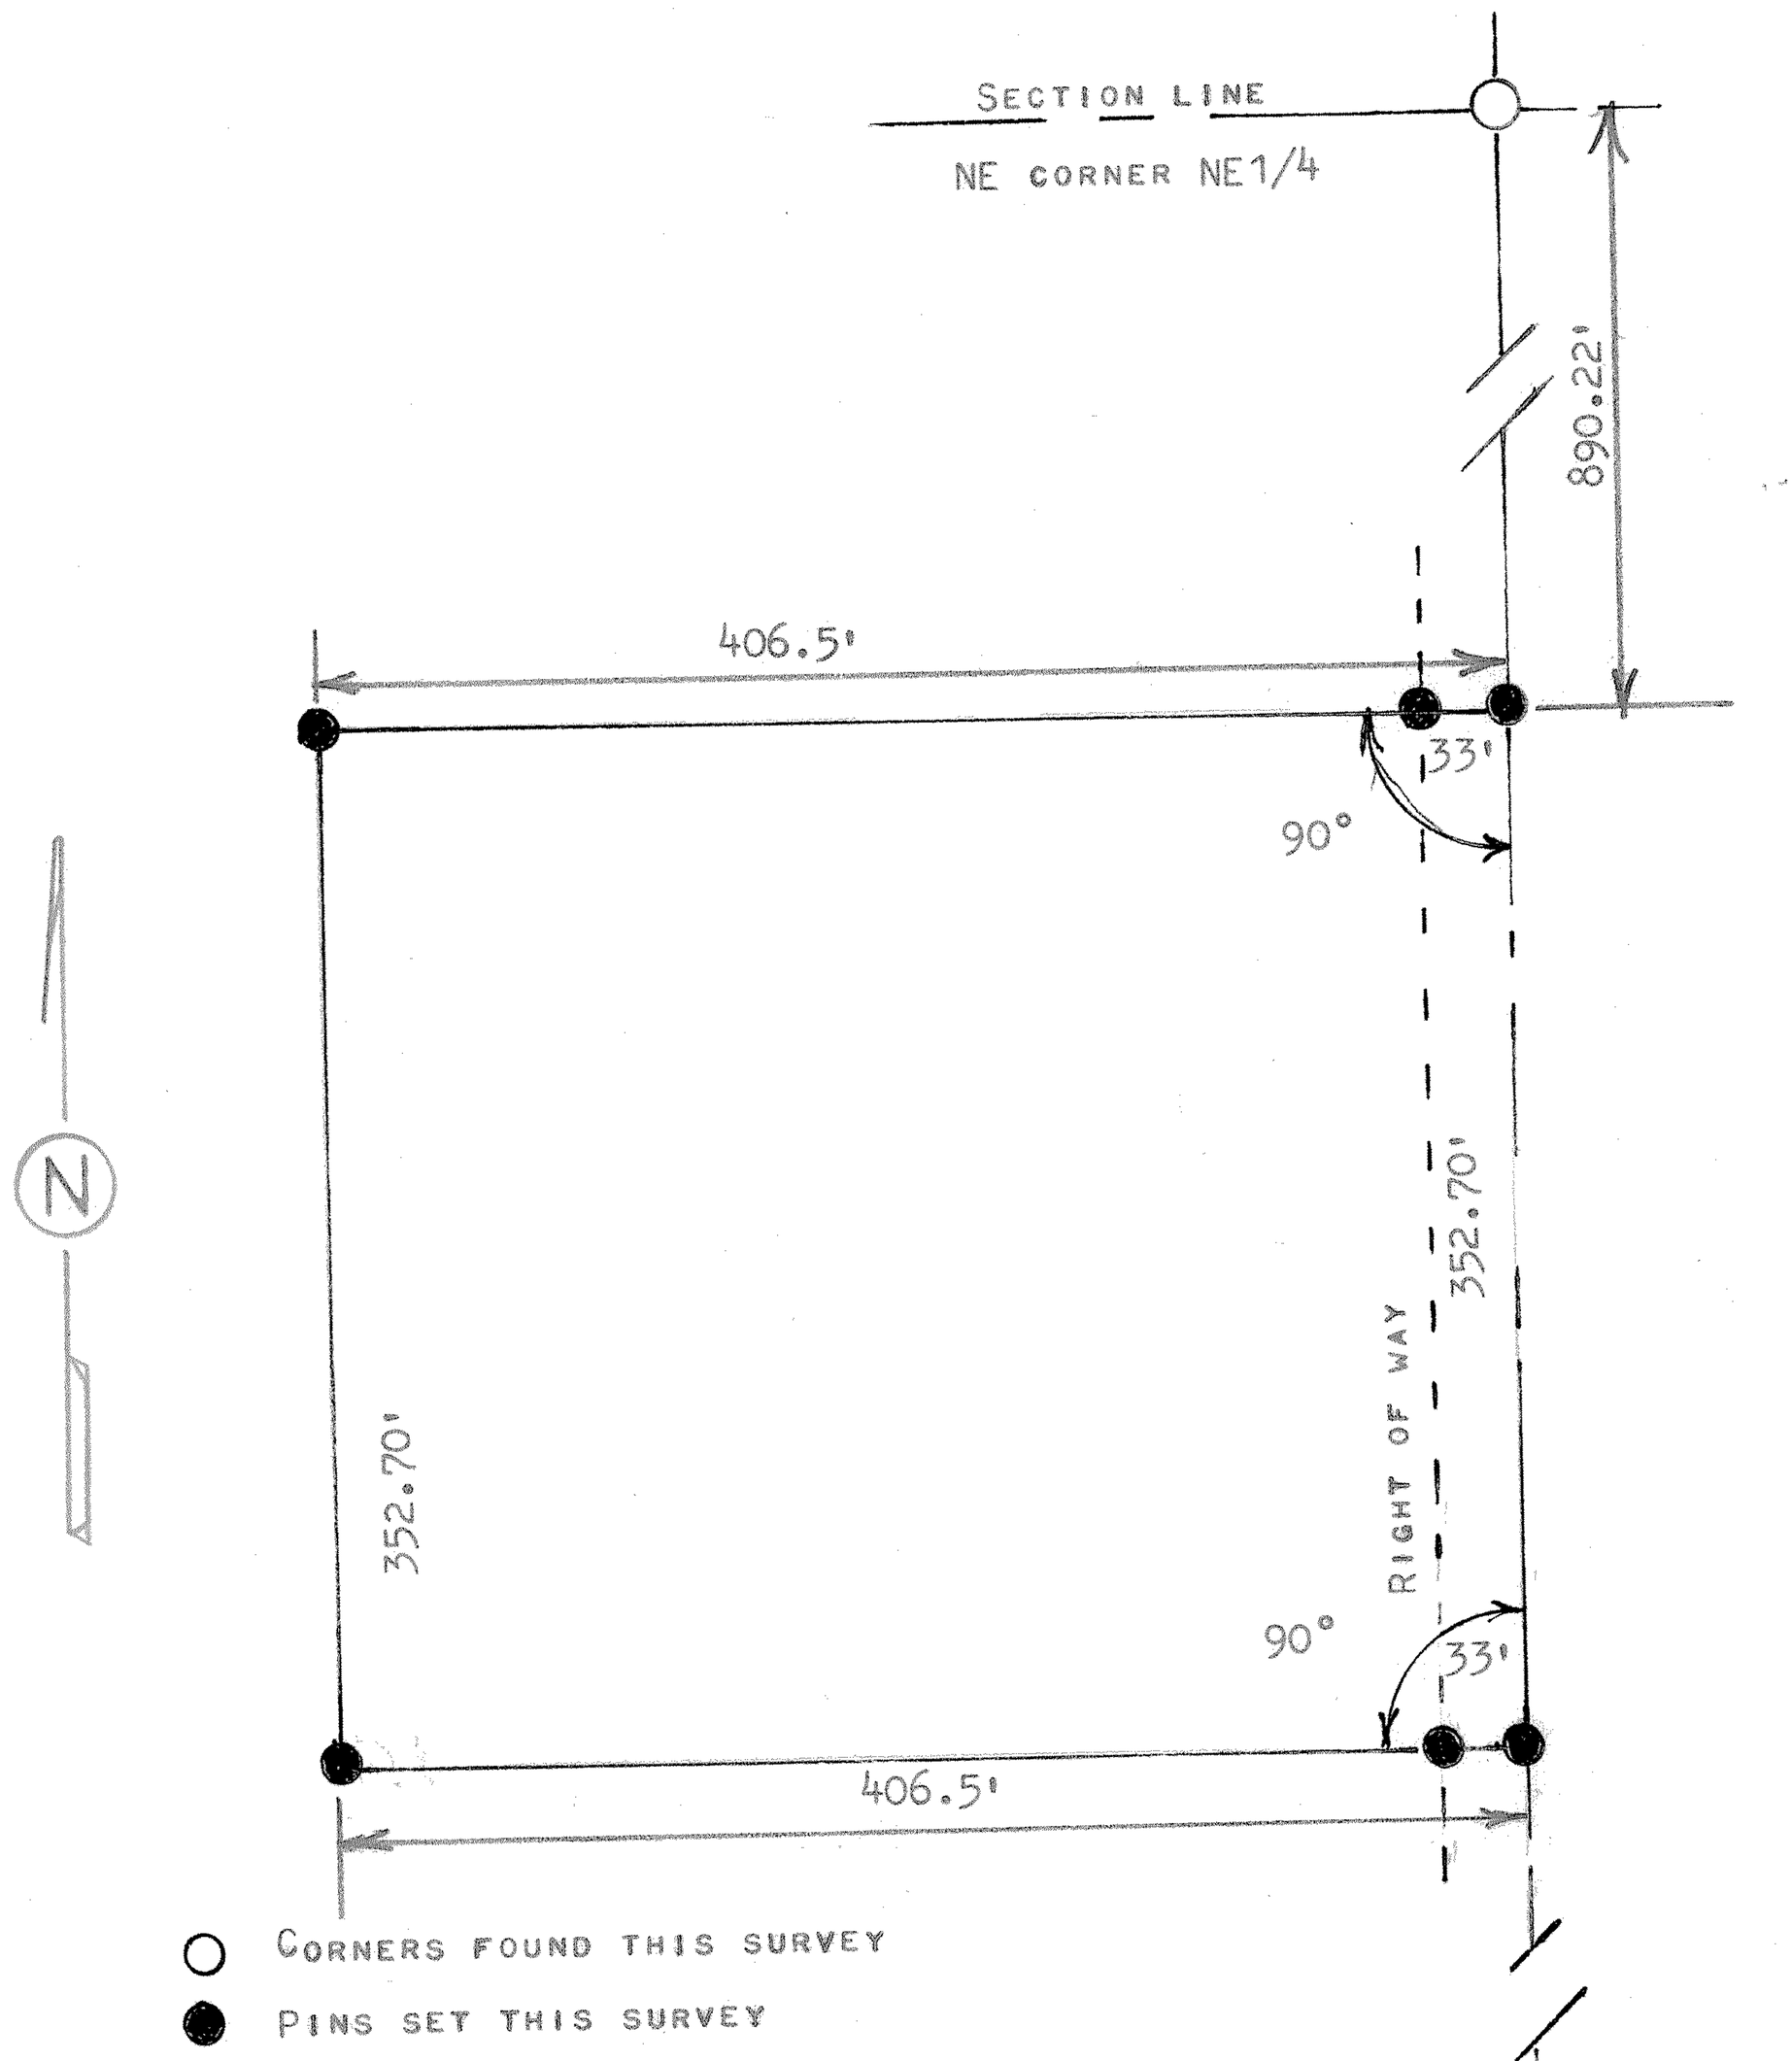

STATE OF KANSAS)
COUNTY OF MCPHERSON) SS

I, MELVIN FERGUSON, PROFESSIONAL ENGINEER OF THE STATE OF KANSAS DO HEREBY CERTIFY THAT UNDER MY SUPERVISION A SURVEY WAS MADE IN NE1/4, SECTION 3, T19S, R4W OF THE 6TH P.M. AND DESCRIBED AS FOLLOWS;

BEGINNING 890.22 FEET SOUTH OF THE NE CORNER OF SAID NE1/4, SECTION 3, T19S, R4W; THENCE RIGHT ANGLE TO THE WEST 406.5 FEET; THENCE SOUTH PARALLEL WITH SECTION LINE 352.70 FEET; THENCE EAST TO SECTION LINE AT A RIGHT ANGLE 406.5 FEET; THENCE NORTH ON SECTION LINE 352.70 FEET, AND TO PLACE OF BEGINNING, SAID TRACT OF LAND CONTAINS 3.3 ACRES MORE OR LESS, AND THAT THE ABOVE PLAT IS A TRUE EXHIBIT OF SAID SURVEY AS FAR AS IT IS KNOWN TO ME.

SURVEY CALLED FOR BY SCHMIDT (SHEET-ADAMS)

SIGNED THIS 31st DAY OF AUGUST, 1988

MELVIN FERGUSON
PROFESSIONAL ENGINEER
McPHERSON, KANSAS

MELVIN V. FERGUSON
LICENSED
6772
KANSAS
PROFESSIONAL ENGINEER