http://www.adultpdf.com
Created by TIFF To PDF trial version, to remove this mark, please register this software.

A SURVEY OF THE NE1/4

SECTION 30, T19S, R4W

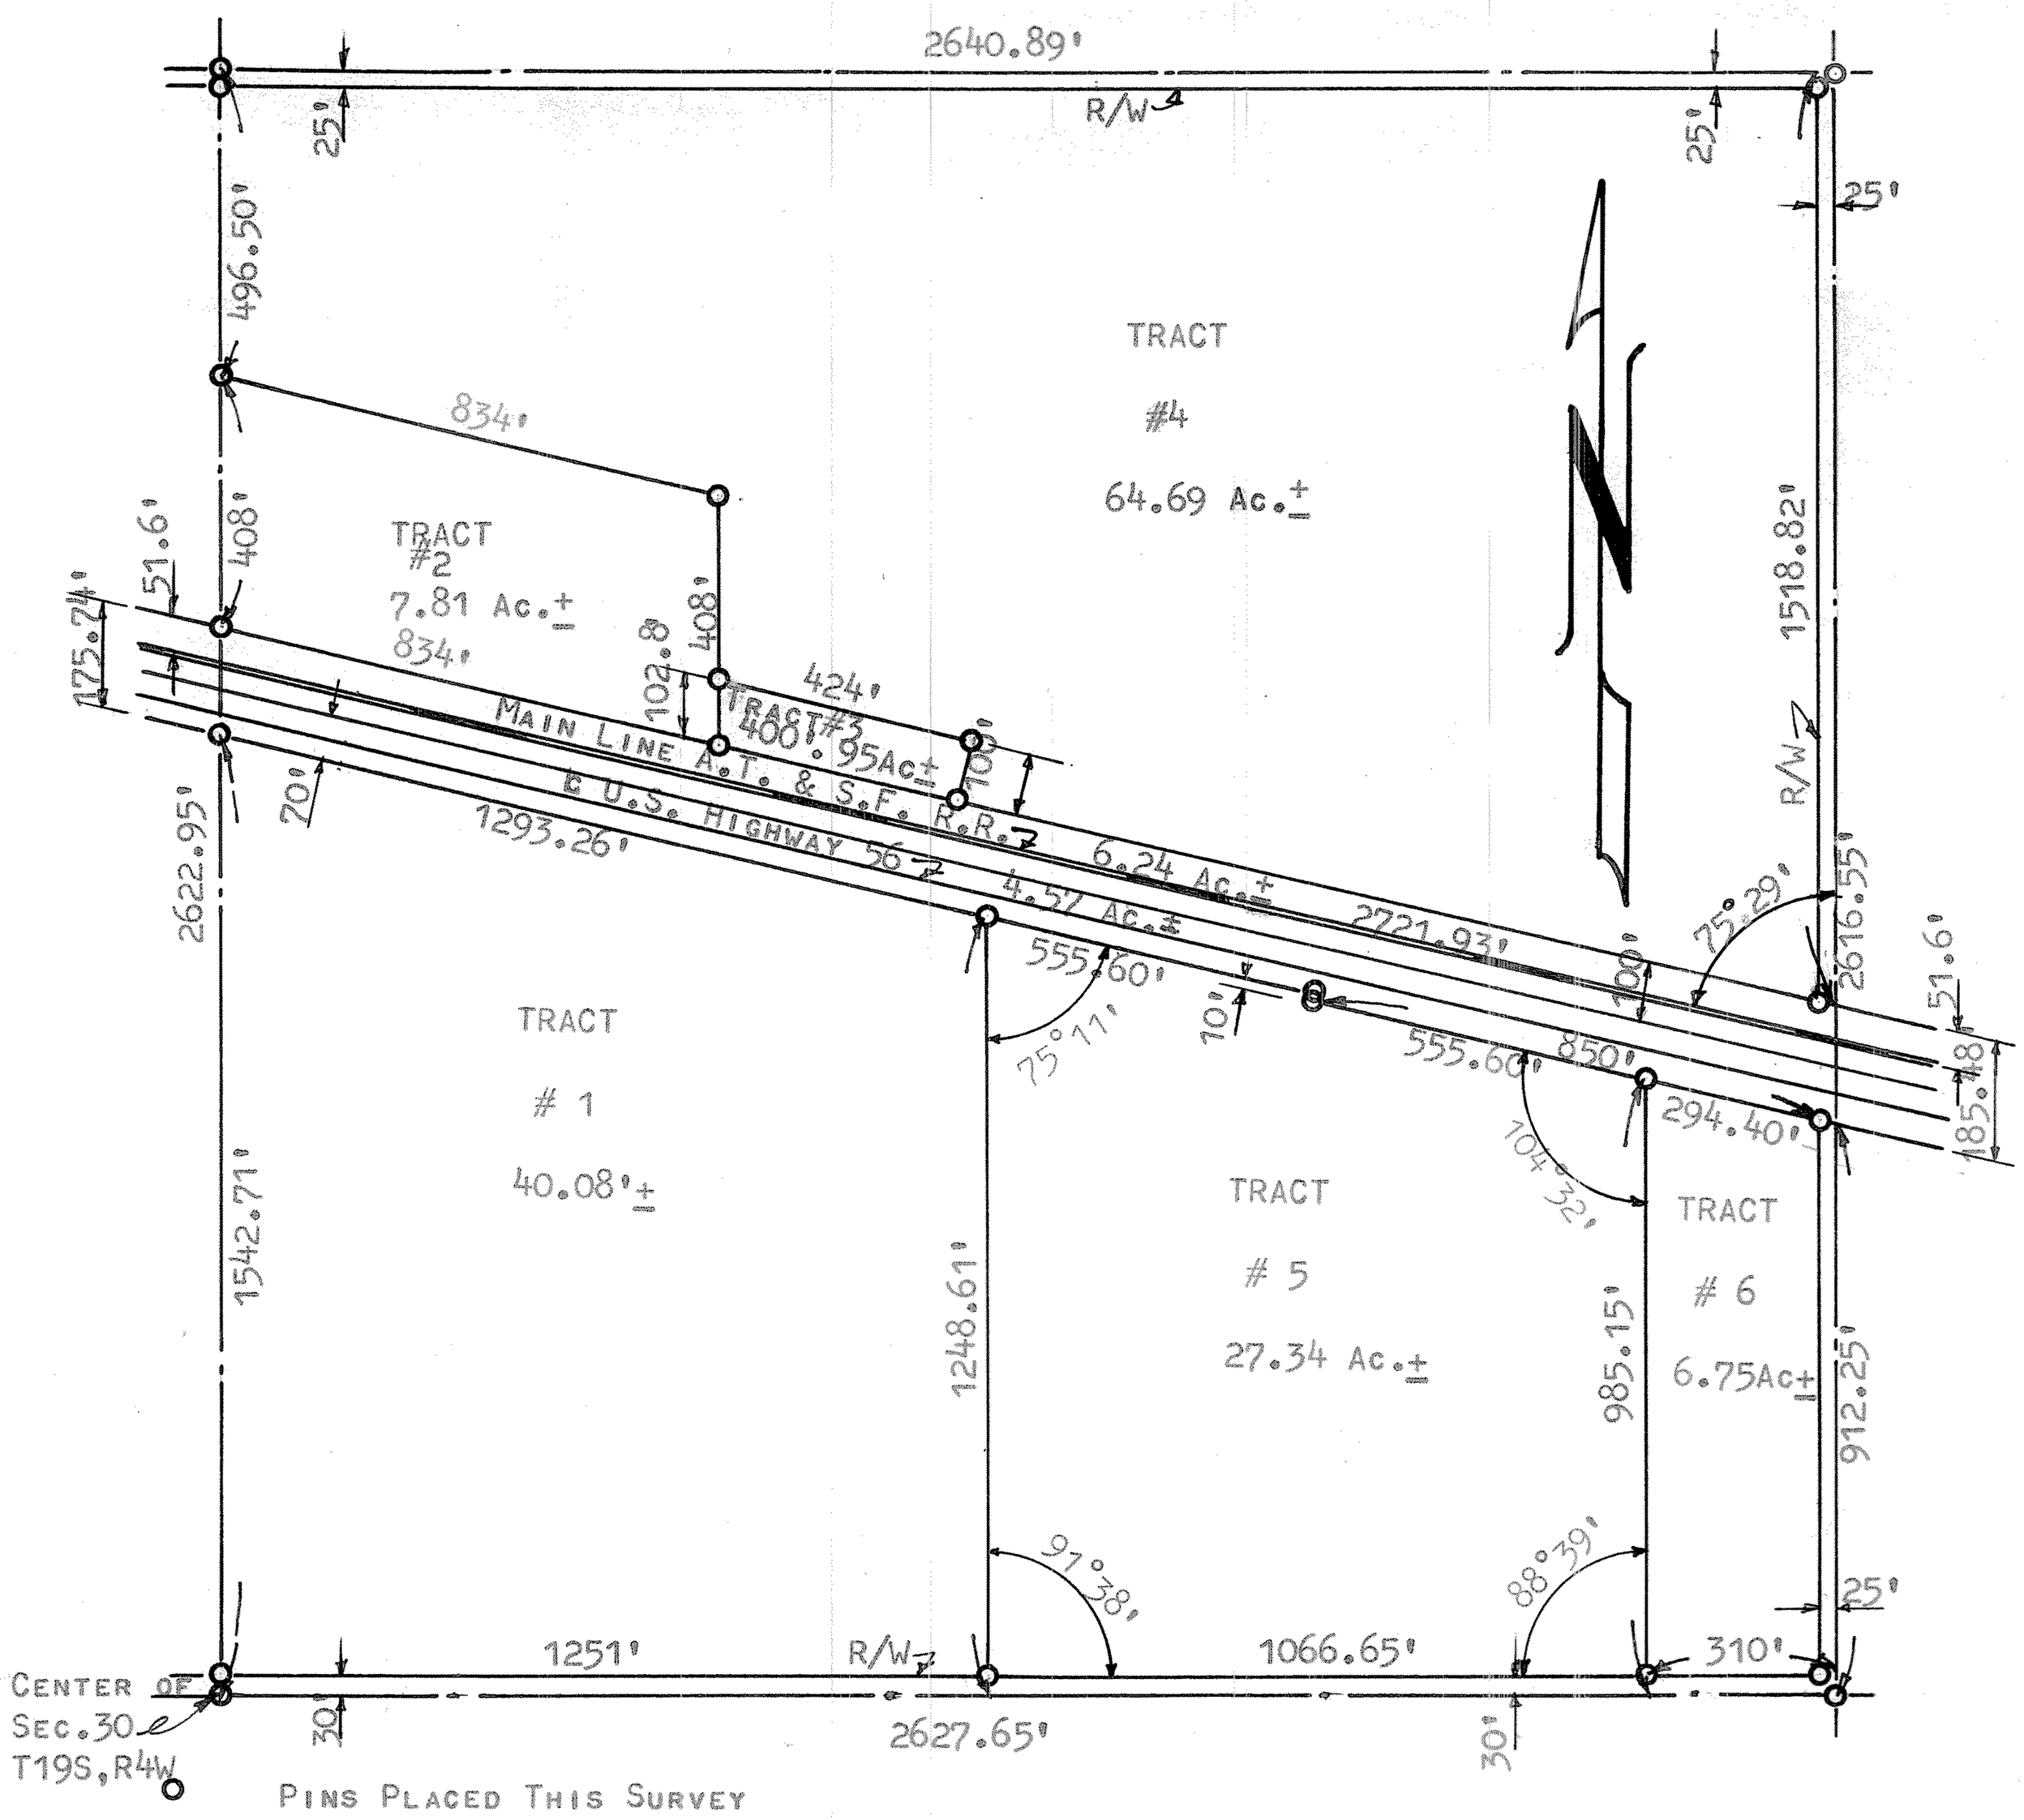

STATE OF KANSAS)
COUNTY OF McPHERSON) SS

I FRANCIS D. WAGNER, COUNTY ENGINEER OF McPHERSON COUNTY, KANSAS DO HEREBY CERTIFY THAT I DID CAUSE TO BE DONE ON THE 4TH DAY OF DECEMBER, 1959, A SURVEY OF THE NE1/4 SECTION 30, T19S, R4W OF THE 6TH P.M. AND THAT THE ACCOMPANYING PLAT IS A TRUE EXHIBIT OF SAID SURVEY.

MICROFILM

FRANCIS D. WAGNER
COUNTY ENGINEER
McPHERSON COUNTY

15 DECEMBER, 1959

FRANCIS D. WAGNER
LICENSED
1273
KANSAS
PROFESSIONAL ENGINEER