http://www.adultpdf.com
Created by TIFF To PDF trial version, to remove this mark, please register this software.

A SURVEY IN THE SE 1/4, SEC. 30, T19S, R4W

MC PHERSON COUNTY, KANSAS

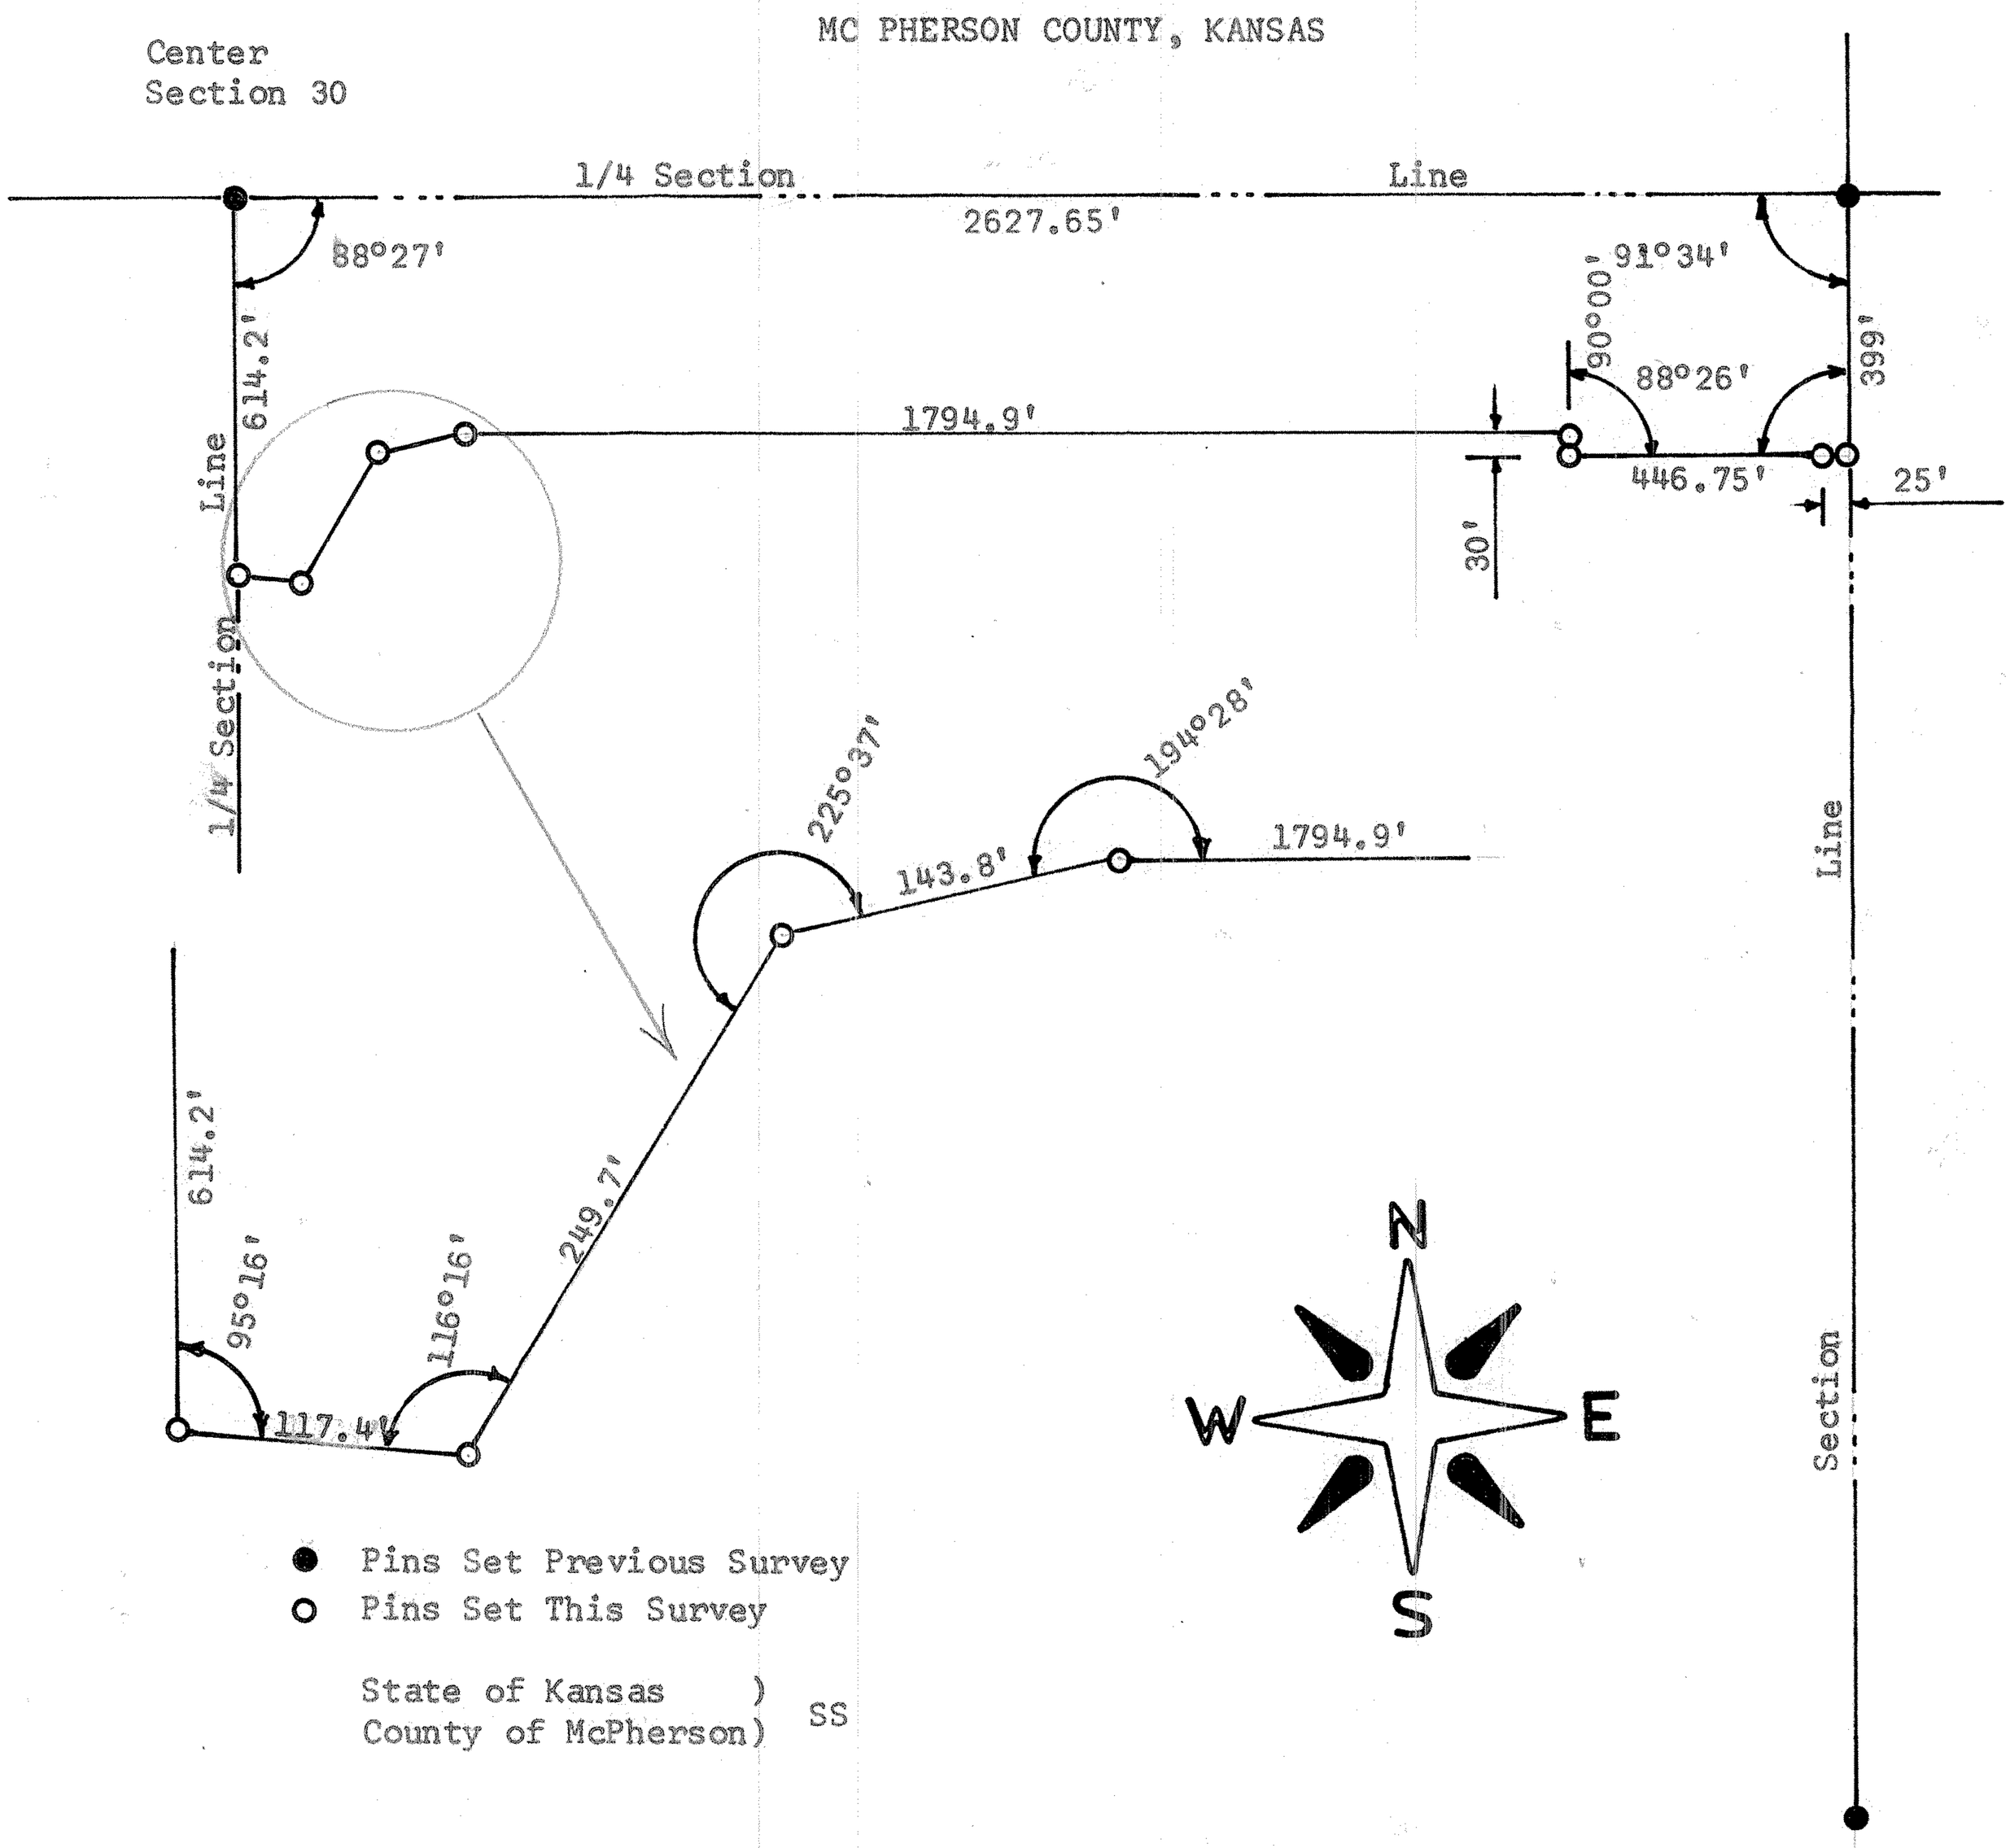

State of Kansas)
County of McPherson) SS

I, F. R. Rankin, County Engineer of McPherson County, Kansas, do hereby certify that under my supervision a survey was made in the SE 1/4, Section 30, T19S, R4W of the 6th P.M. and described as follows:
Beginning at the NE corner of said SE 1/4 Section 30; thence West 2627.65 feet to the center of said Section 30; thence South 614.2 feet on the 1/4 Section Line; thence southeasterly 95°12', a distance of 117.4 feet; thence Northeasterly 116°16' a distance of 249.7 feet; thence Northeasterly 225°37', a distance of 143.8 feet; thence East parallel with the South line of said SE 1/4 1794.9 feet; thence South 30 feet; thence East 446.75 feet to the East line of said SE 1/4; thence North 399 feet to the point of beginning. The land herein described contains 23.72 acres more or less and the above plat is a true exhibit of said survey as far as it is known to me.

Survey requested by Lynn Cramsey

Signed this 28 day of August, 1970

F. R. Rankin
County Engineer
McPherson, Kansas

MICROFILM