http://www.adultpdf.com
Created by TIFF To PDF trial version, to remove this mark, please register this software.

TRACT OF LAND IN THE
S1/2, SW1/4, SEC. 33, T19S, R4W
MC PHERSON COUNTY, KANSAS

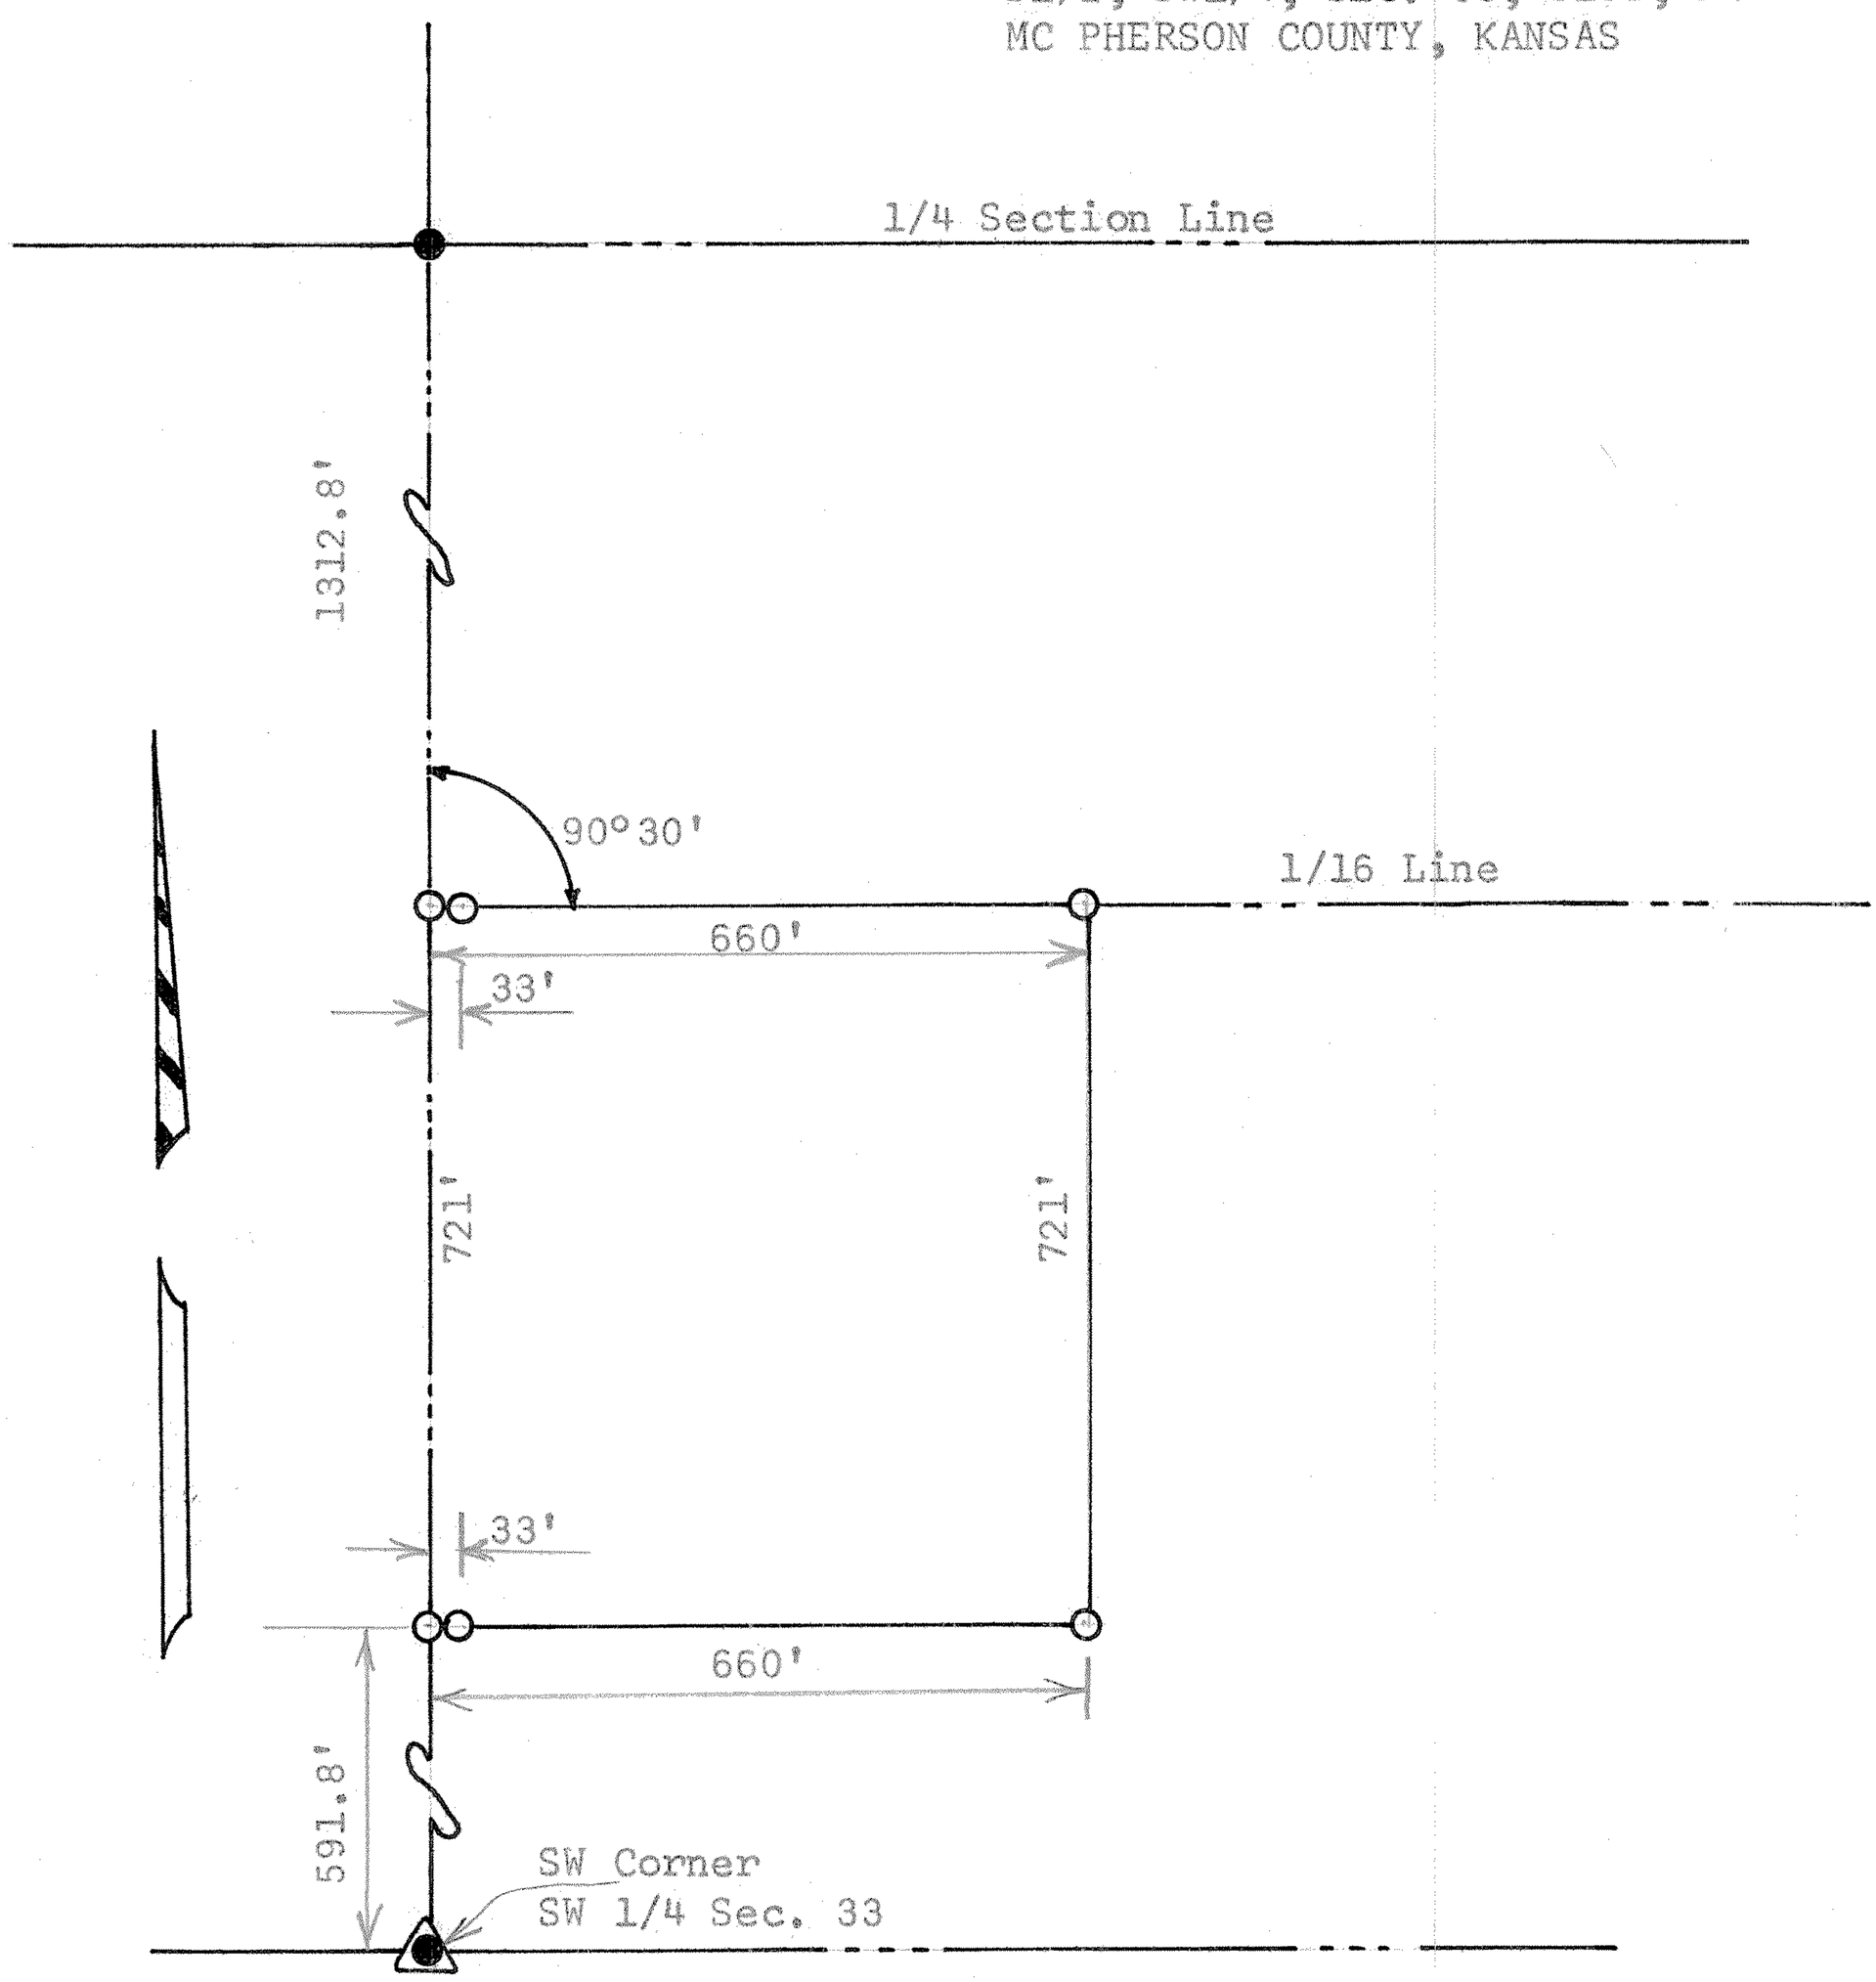

Stone Found
Pins Found This Survey
Pins Set This Survey

State of Kansas)
County of McPherson) SS

I, F. R. Rankin, County Engineer of McPherson, Kansas, do hereby certify that under my supervision a survey was made in the S1/2, SW1/4 Section 33, T19S, R4W of the 6th P.M. and described as follows:

Commencing at the SW corner of said SW 1/4 Section 33, T19S, R4W; thence North on Section Line 591.8 feet to the place of beginning; thence continuing North on Section Line 721.0 feet to the 1/16 line; thence East on 1/16 line 660.0 feet; thence South parallel with Section Line 721.0 feet; thence West parallel with 1/16 line 660.0 feet and to the place of beginning. Said tract of land contains 10.9 Acres more or less and the above plat is a true exhibit of said survey as far as it is known to me.

Survey called for by Krehbiel Real Estate

Signed this 20 day of June, 1969.

MICROFILM

F. R. Rankin
County Engineer
McPherson, Kansas

F. R. RANKIN
LICENSED
799
KANSAS
PROFESSIONAL ENGINEER