http://www.adultpdf.com
Created by TIFF To PDF trial version, to remove this mark, please register this software.

AREA SURVEY S1/2, SW 1/4
SECTION 33, T19S, R4W
MC PHERSON, KANSAS

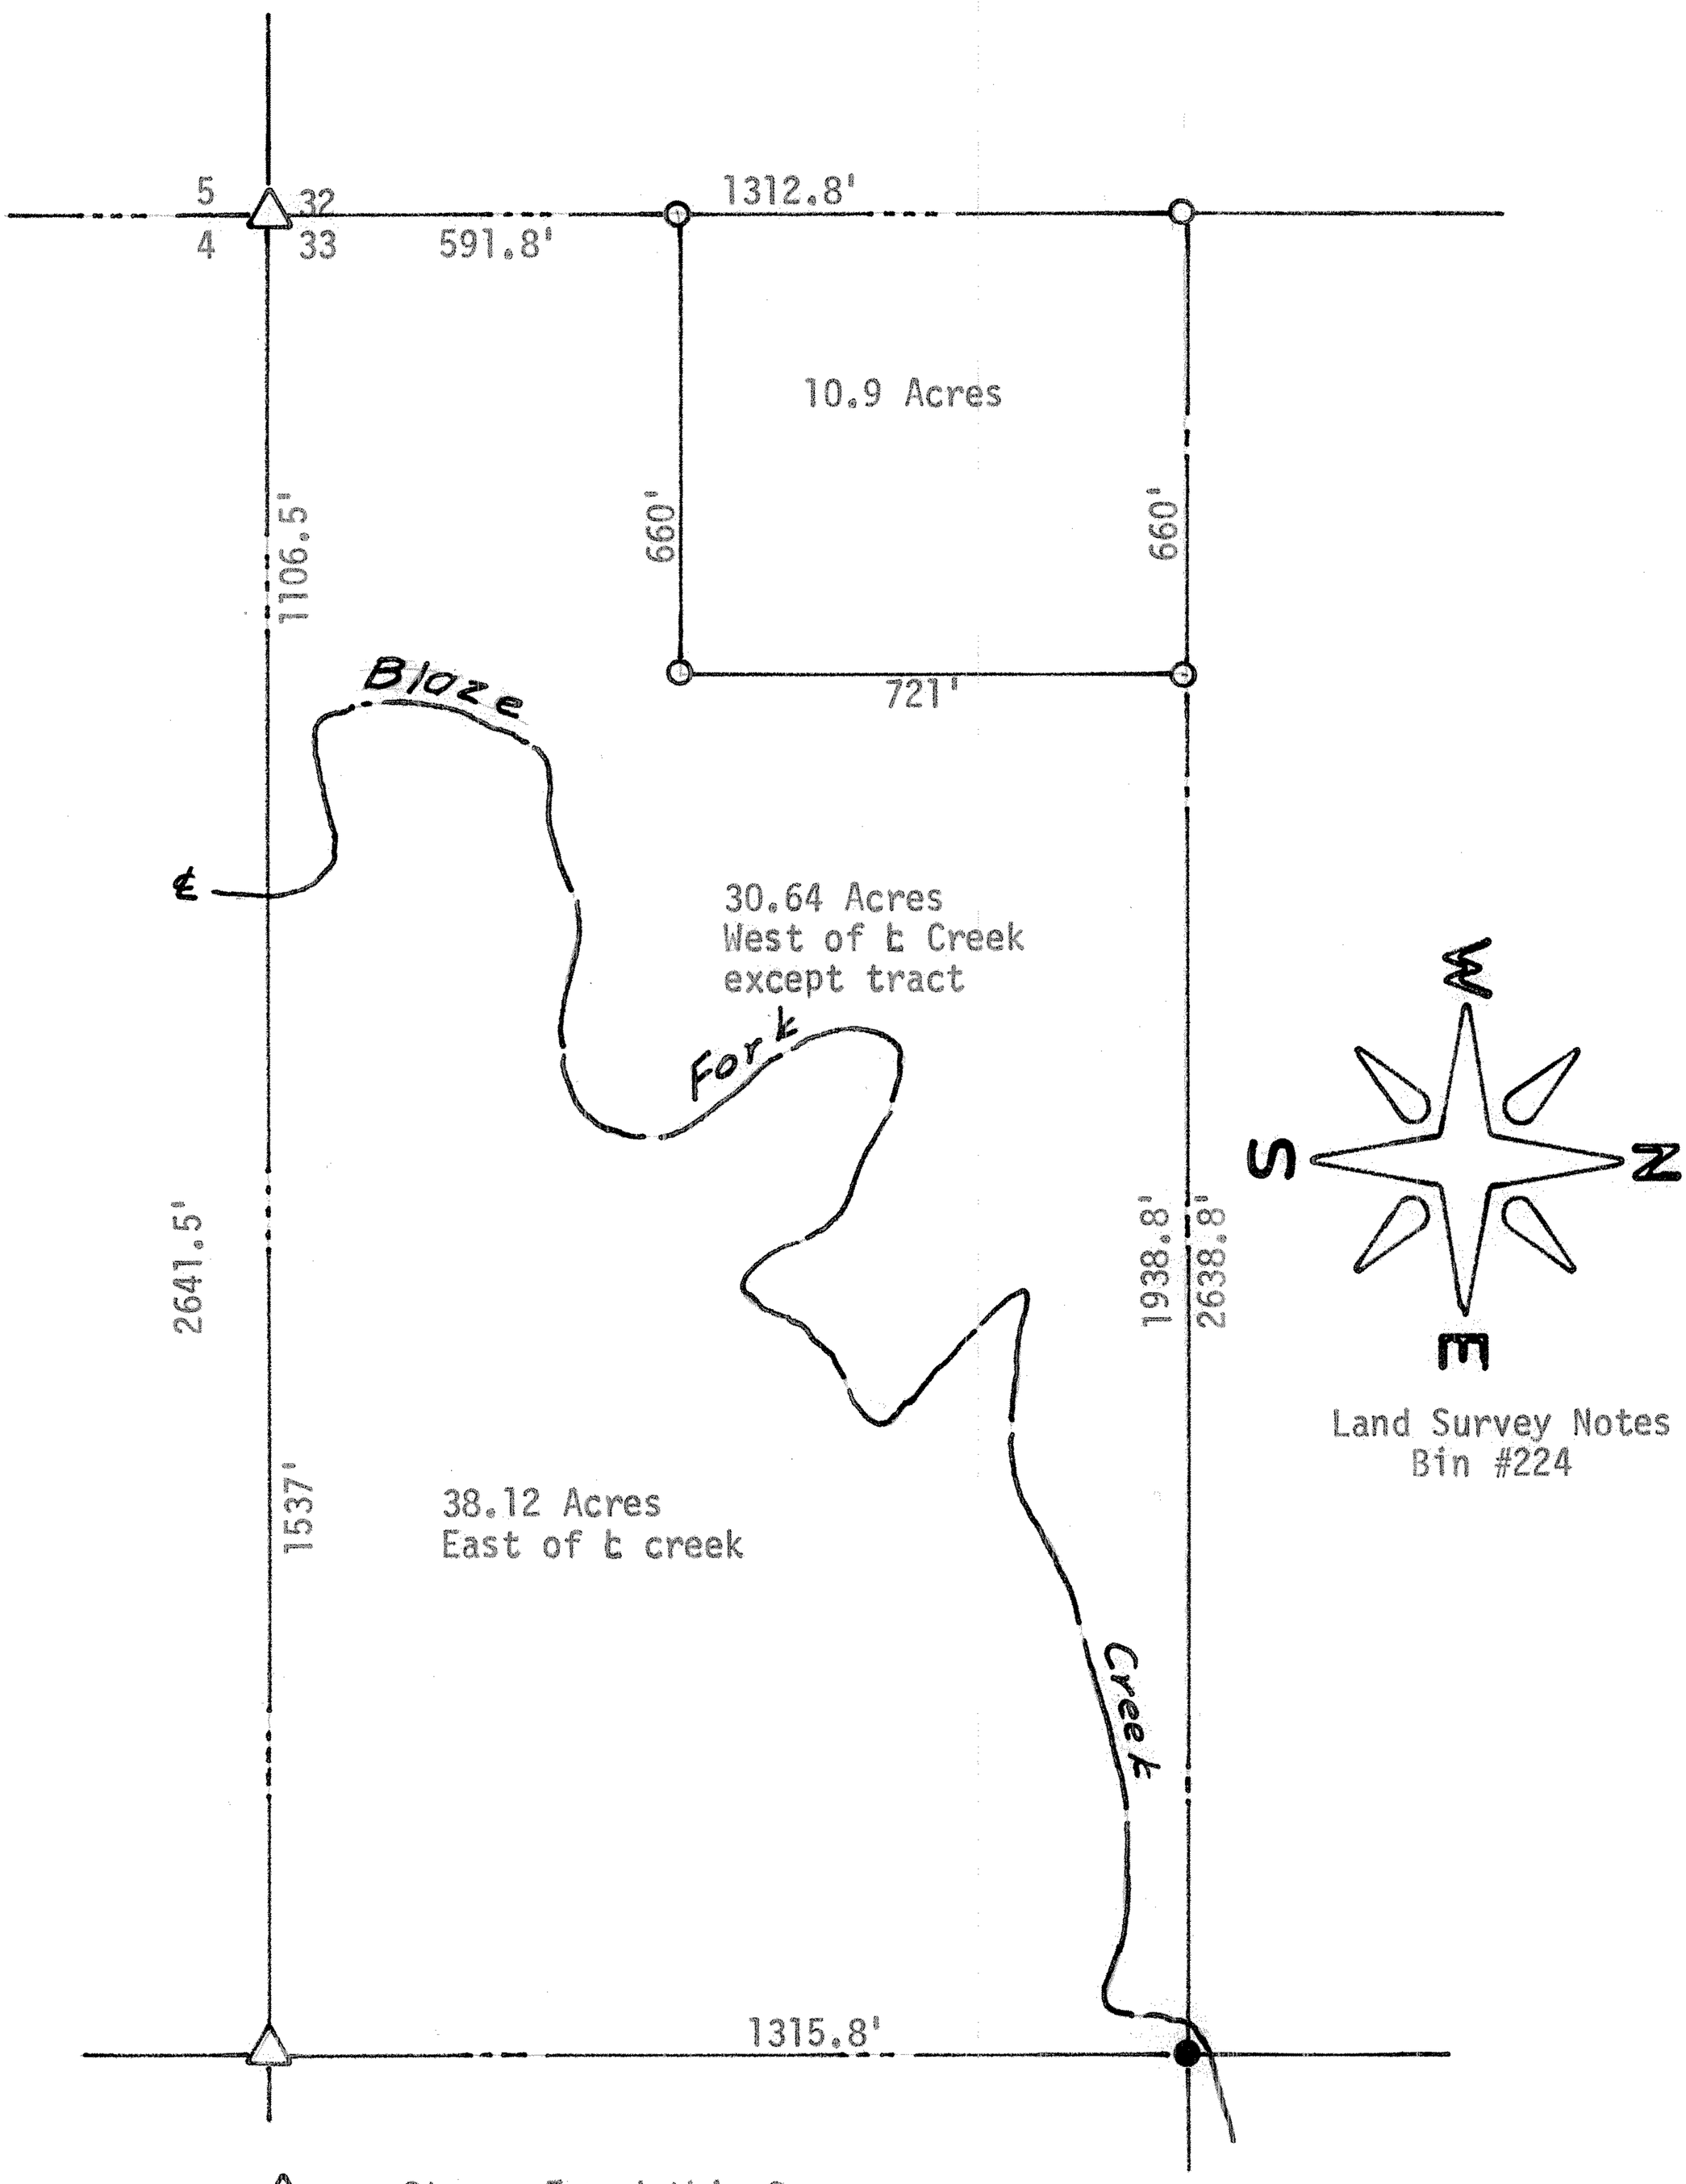

Land Survey Notes
Bin #224

△ Stones Found this Survey

○ Pins Set previous Survey

● Pin Set this Survey

State of Kansas)
County of McPherson) SS

I, F. R. Rankin, County Engineer of McPherson County, Kansas, do hereby certify that under my supervision a land survey was made to determine the acres East and West of Blaze Fork Creek in the S1/2, SW1/4 Section 33, T19S, R4W of the 6th P.M. The above plat is a true exhibit of said survey as far as it is known to me.

Survey requested by Marvin Krehbiel
Signed this 3 day of August, 1972

F. R. Rankin

F. R. Rankin, County Engineer 799
McPherson, Kansas

F. R. RANKIN LICENSED KANSAS PROFESSIONAL ENGINEER