http://www.adultpdf.com
Created by TIFF To PDF trial version, to remove this mark, please register this software.

A SURVEY IN NE 1/4 SECTION 36-19-4

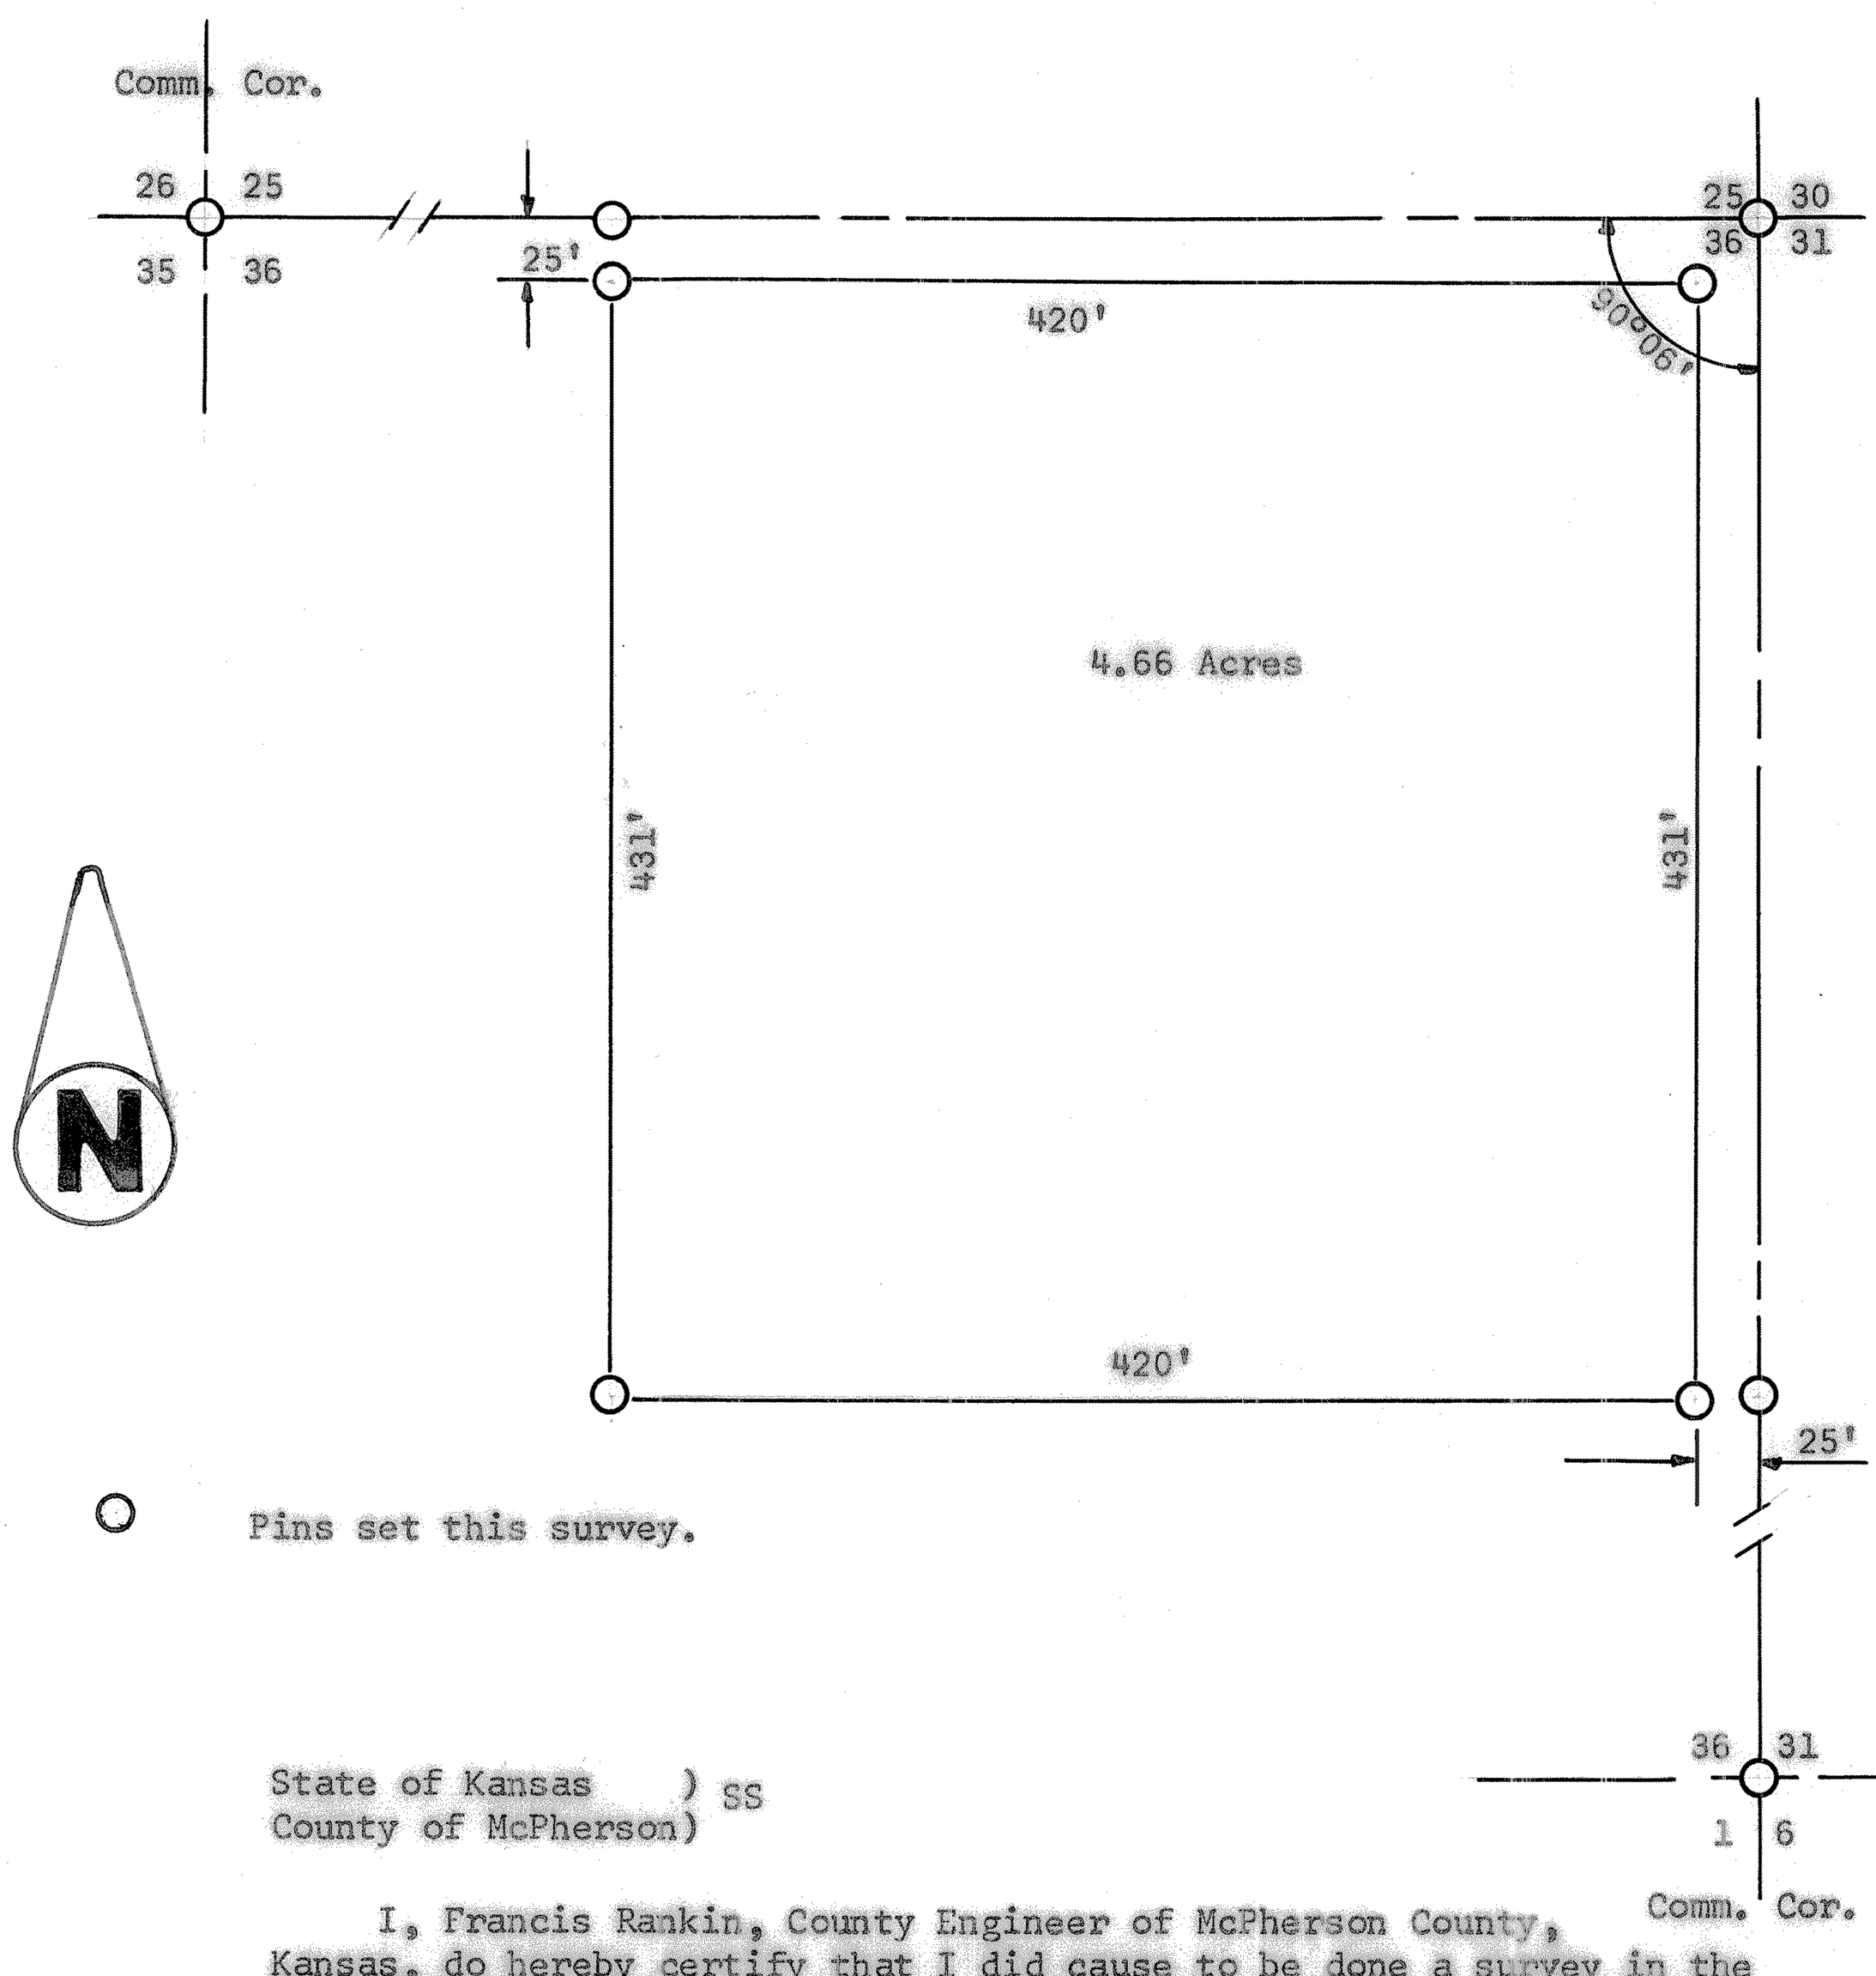

State of Kansas)
County of McPherson) SS

I, Francis Rankin, County Engineer of McPherson County, Kansas, do hereby certify that I did cause to be done a survey in the NE 1/4 Section 35, T19S, R4W of the 6th P.M. and that said tract is described as follows:

Beginning at the NE corner of Section 36, T19S, R4W; thence west along north section line 445 feet; thence south parallel with east section line 456 feet; thence east parallel with north section line 445 feet; thence north along east section line 456 feet to place of beginning said tract contains 4.66 acres more or less and that the accompanying plat is a true exhibit of said survey as far as it is known to me.

Survey called for by Herman Sudman

Signed this 22 day of August 1963.

F. R. Rankin
Francis Rankin
County Engineer
McPherson County

F. R. RANKIN
LICENSED
799
KANSAS
PROFESSIONAL ENGINEER

MICROFILM
MICROFILM