http://www.adultpdf.com
Created by TIFF To PDF trial version, to remove this mark, please register this software.

A SURVEY OF A TRACT OF LAND IN THE E1/2, SW1/4, SECTION 6, T19S-R4W

McPHERSON CO., KANSAS

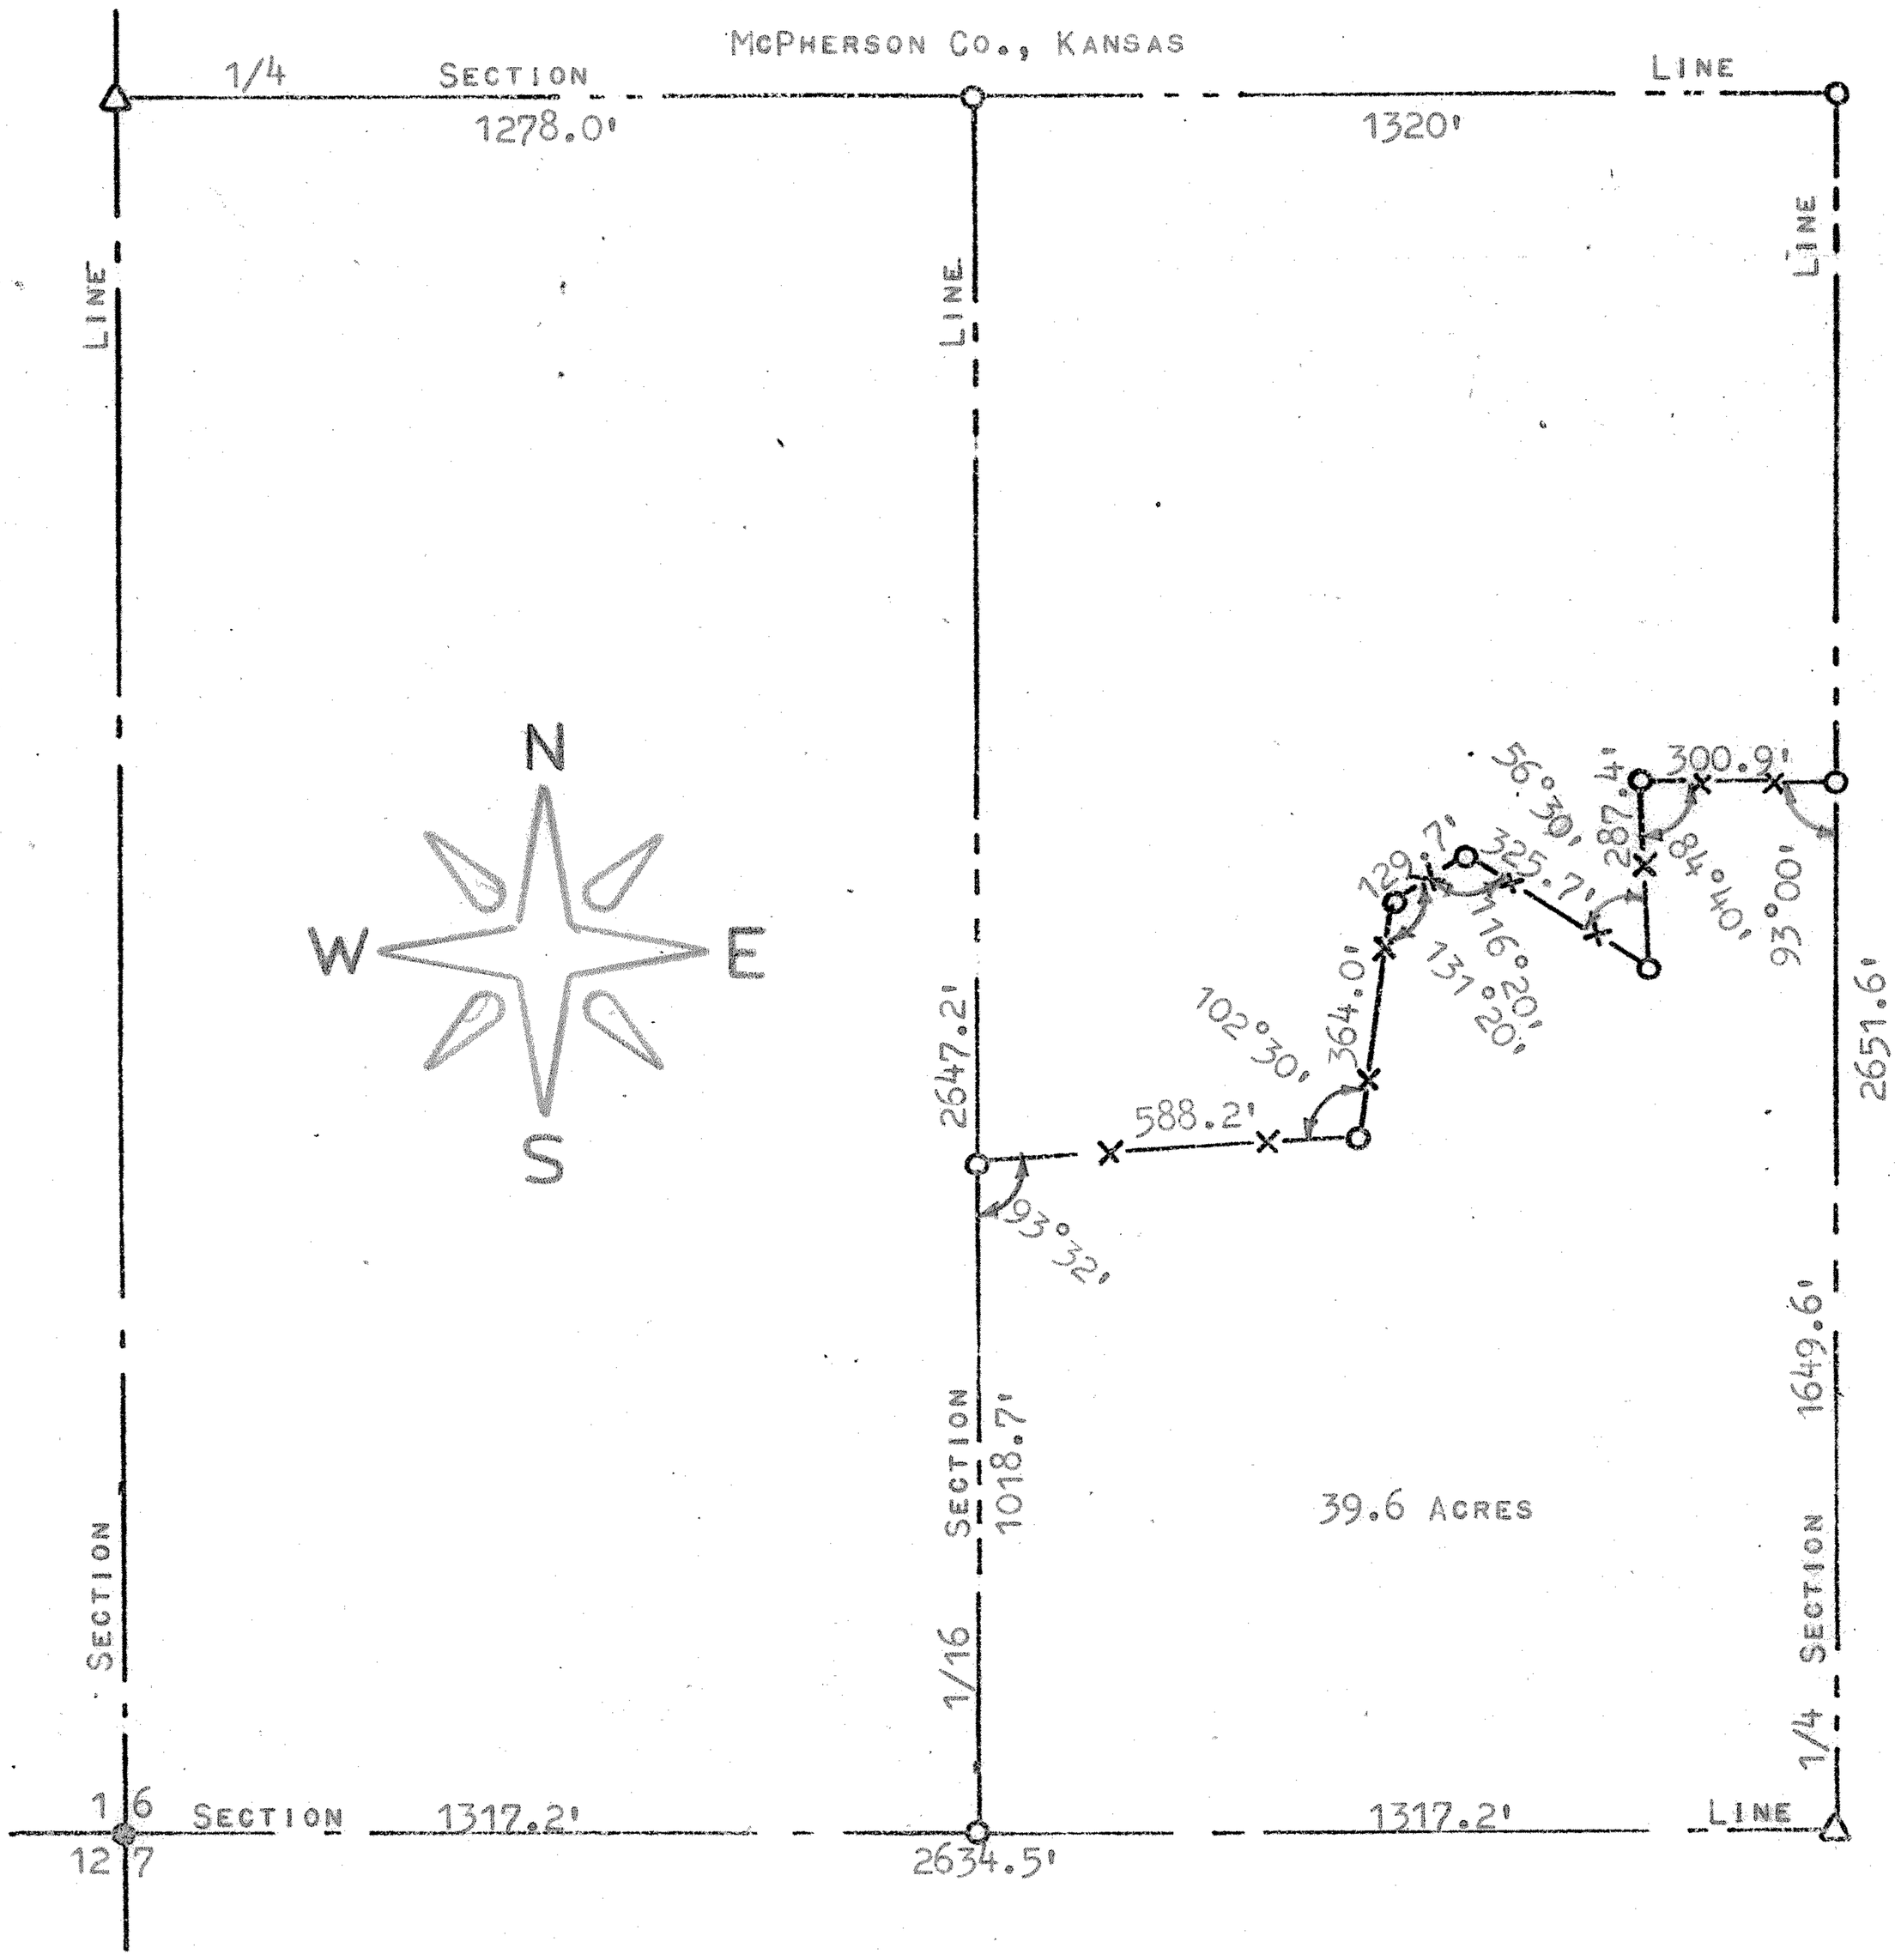

STATE OF KANSAS)
COUNTY OF McPHERSON) SS

I, MELVIN FERGUSON, COUNTY ENGINEER OF McPHERSON CO., KANSAS, DO HEREBY CERTIFY THAT UNDER MY SUPERVISION A SURVEY WAS MADE OF A TRACT OF LAND IN THE E1/2, SW1/4 OF SECTION 6, T19S-R4W OF THE 6TH P.M. AND DESCRIBED AS FOLLOWS:

BEGINNING AT THE SE CORNER OF THE E1/2, SW1/4 OF SECTION 6, T19S-R4W, THENCE NORTH, ON THE 1/4 SECTION LINE, 1649.6 FEET; THENCE WESTERLY, INTERIOR ANGLE 93°00', 300.9 FEET; THENCE SOUTHERLY, INTERIOR ANGLE 84°40', 287.4 FEET; THENCE NORTH-WESTERLY, EXTERIOR ANGLE 56°30', 325.7 FEET; THENCE SOUTH-WESTERLY, INTERIOR ANGLE 116°20', 129.7 FEET; THENCE SOUTHERLY, INTERIOR ANGLE 131°20', 364.0 FEET; THENCE WESTERLY, EXTERIOR ANGLE 102°30', 588.2 FEET TO THE 1/16TH SECTION LINE; THENCE SOUTH, ON THE 1/16TH SECTION LINE, 1018.7 FEET TO THE SECTION LINE; THENCE EAST, ON THE SECTION LINE, 1317.2 FEET TO THE PLACE OF BEGINNING. SAID TRACT CONTAINS 39.6 ACRES MORE OR LESS.

I, ALSO CERTIFY THAT THE ABOVE PLAT IS A TRUE EXHIBIT OF SAID SURVEY AS FAR AS IT IS KNOWN TO ME. SIGNED ON THIS 19th DAY OF MARCH, 1974.

Melvin Ferguson
MELVIN FERGUSON
COUNTY ENGINEER
McPHERSON CO., KANSAS

MELVIN V. FERGUSON LICENSED 6772 KANSAS PROFESSIONAL ENGINEER

SURVEY CALLED FOR BY PERRIN AGENCY.

MICROFILM