http://www.adultpdf.com
Created by TIFF To PDF trial version, to remove this mark, please register this software.

# A SURVEY OF A TRACT OF LAND IN THE NW1/4, SECTION 7, T19S, R4W, MCPHERSON COUNTY, KANSAS

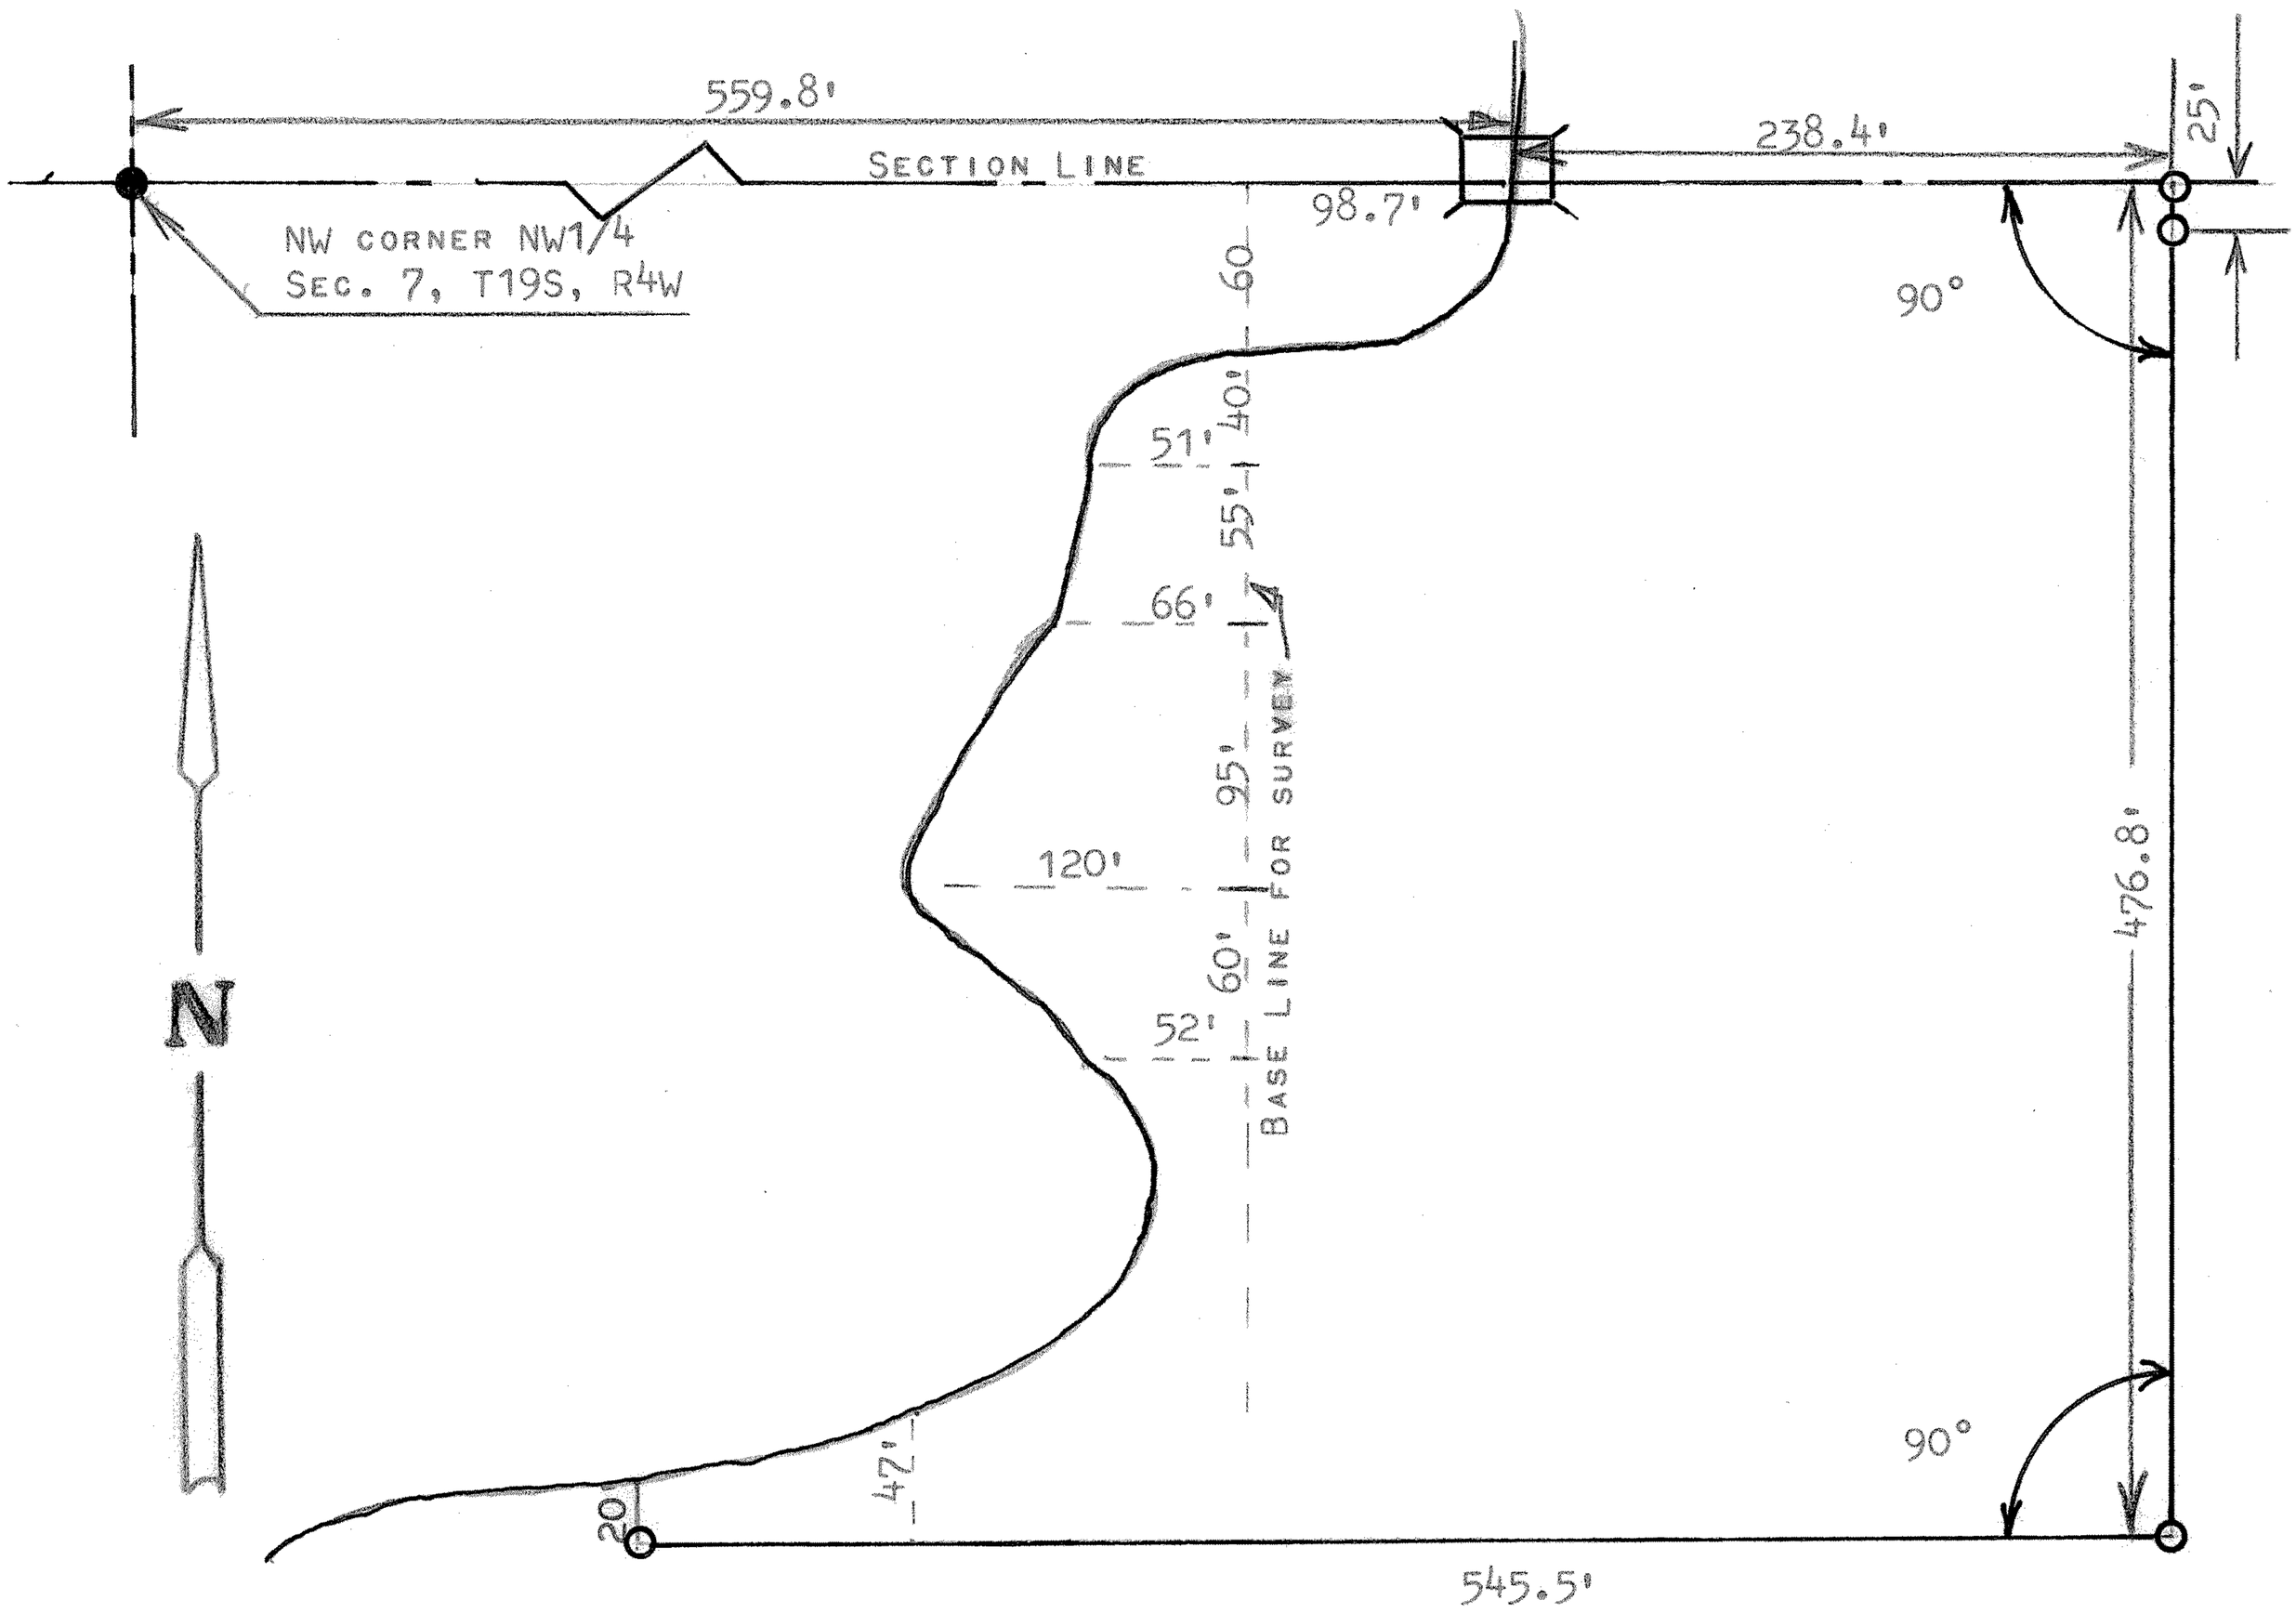


○ PINS SET THIS SURVEY

● PINS FOUND THIS SURVEY

STATE OF KANSAS )
COUNTY OF MCPHERSON ) SS

I, MELVIN FERGUSON, PROFESSIONAL ENGINEER OF THE STATE OF KANSAS DO HEREBY CERTIFY THAT UNDER MY SUPERVISION A SURVEY WAS MADE OF A TRACT OF LAND IN THE NW1/4, SECTION 7, T19S, R4W OF THE 6TH P.M. AND DESCRIBED AS FOLLOWS; BEGINNING 559.8 FEET EAST OF THE NW CORNER OF SAID NW1/4, SECTION 7, T19S, R4W; THENCE EAST ON SECTION LINE 238.4 FEET; THENCE RIGHT ANGLE SOUTH 476.8 FEET; THENCE RIGHT ANGLE WEST 545.5 FEET; THENCE NORTH 20 FEET TO CENTER OF CREEK; THENCE NORTHEASTERLY ALONG CENTER OF CREEK TO SECTION LINE AND TO PLACE OF BEGINNING SAID TRACT OF LAND CONTAINS 4.4 ACRES MORE OR LESS, AND THAT THE ABOVE PLAT IS A TRUE EXHIBIT OF SAID SURVEY AS FAR AS IT IS KNOWN TO ME.

SURVEY CALLED FOR BY MARVIN KREHBIEL

SIGNED THIS DAY OF _____, SEPTEMBER, 1975

Melvin Ferguson

MELVIN FERGUSON
PROFESSIONAL ENGINEER
MCPHERSON, KANSAS

MELVIN W. FERGUSON LICENSED 6772 KANSAS PROFESSIONAL ENGINEER

MICROFILM