http://www.adultpdf.com
Created by TIFF To PDF trial version, to remove this mark, please register this software.

A SURVEY IN THE S 1/2, NW 1/4, SECTION 9, T19S-R4W, MCPHERSON COUNTY, KANSAS

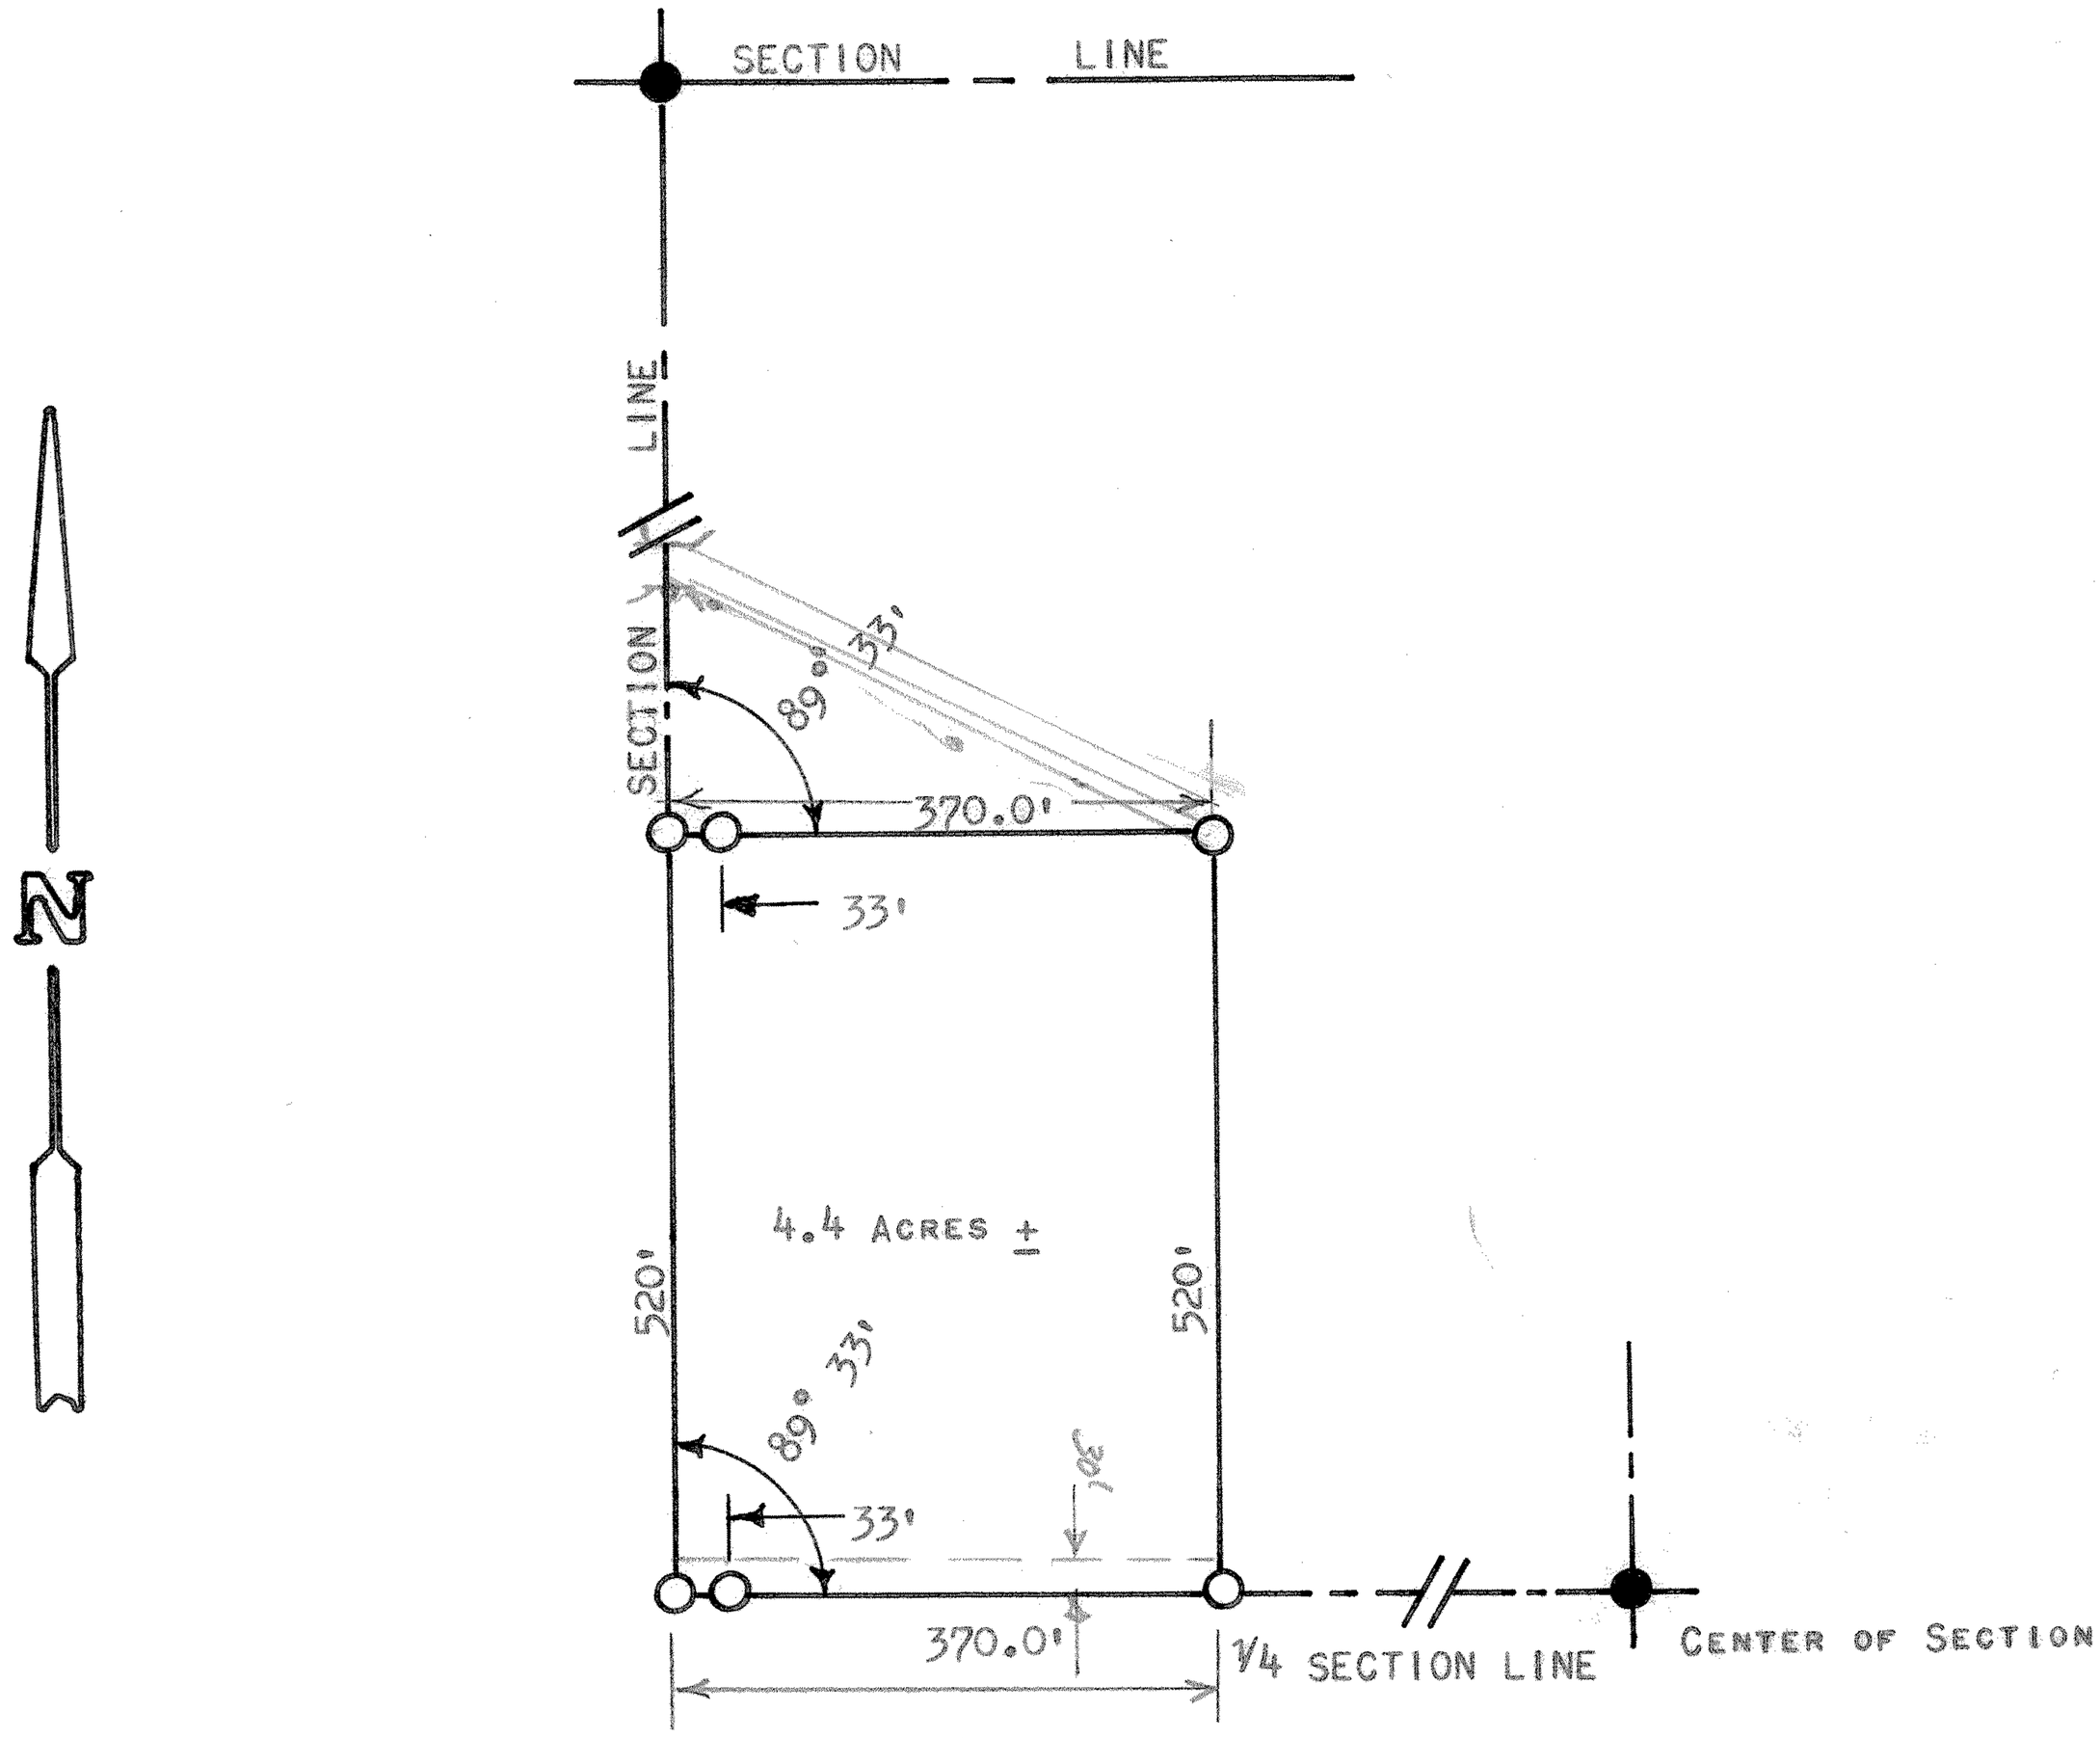

● PINS FOUND THIS SURVEY

○ PINS SET THIS SURVEY

STATE OF KANSAS)
COUNTY OF MCPHERSON) SS

I, MELVIN FERGUSON, COUNTY ENGINEER OF MCPHERSON COUNTY, KANSAS, DO HEREBY CERTIFY THAT UNDER MY SUPERVISION A SURVEY WAS MADE IN THE S 1/2 OF THE NW 1/4 OF SECTION 9, T19S, R4W, OF THE 6TH P.M., AND DESCRIBED AS FOLLOWS:

BEGINNING AT THE SW CORNER OF SAID NW 1/4, SECTION 9, T19S-R4W; THENCE NORTH, ON SECTION LINE, 520 FEET; THENCE EAST, PARALLEL WITH 1/4 SECTION LINE, 370.0 FEET; THENCE SOUTH, PARALLEL WITH SECTION LINE, 520 FEET TO 1/4 SECTION LINE; THENCE WEST, ON 1/4 SECTION LINE, 370.0 FEET, TO POINT OF BEGINNING. SAID TRACT CONTAINS 4.4 ACRES, MORE OR LESS.

I ALSO CERTIFY THAT THE ABOVE PLAT IS A TRUE EXHIBIT OF SAID SURVEY AS FAR AS IT IS KNOWN TO ME.

SURVEY CALLED FOR BY CHARLES FRANK.

SIGNED THIS 26th DAY OF JUNE, 1974.

Melvin Ferguson

MELVIN FERGUSON
COUNTY ENGINEER
MCPHERSON COUNTY, KANSAS

MELVIN V. FERGUSON
LICENSED
6772
KANSAS
PROFESSIONAL ENGINEER

MICROFILM