http://www.adultpdf.com
Created by TIFF To PDF trial version, to remove this mark, please register this software.

A SURVEY OF A TRACT OF LAND IN THE NW1/4, SW1/4 OF SECTION 20, T19S-R5W

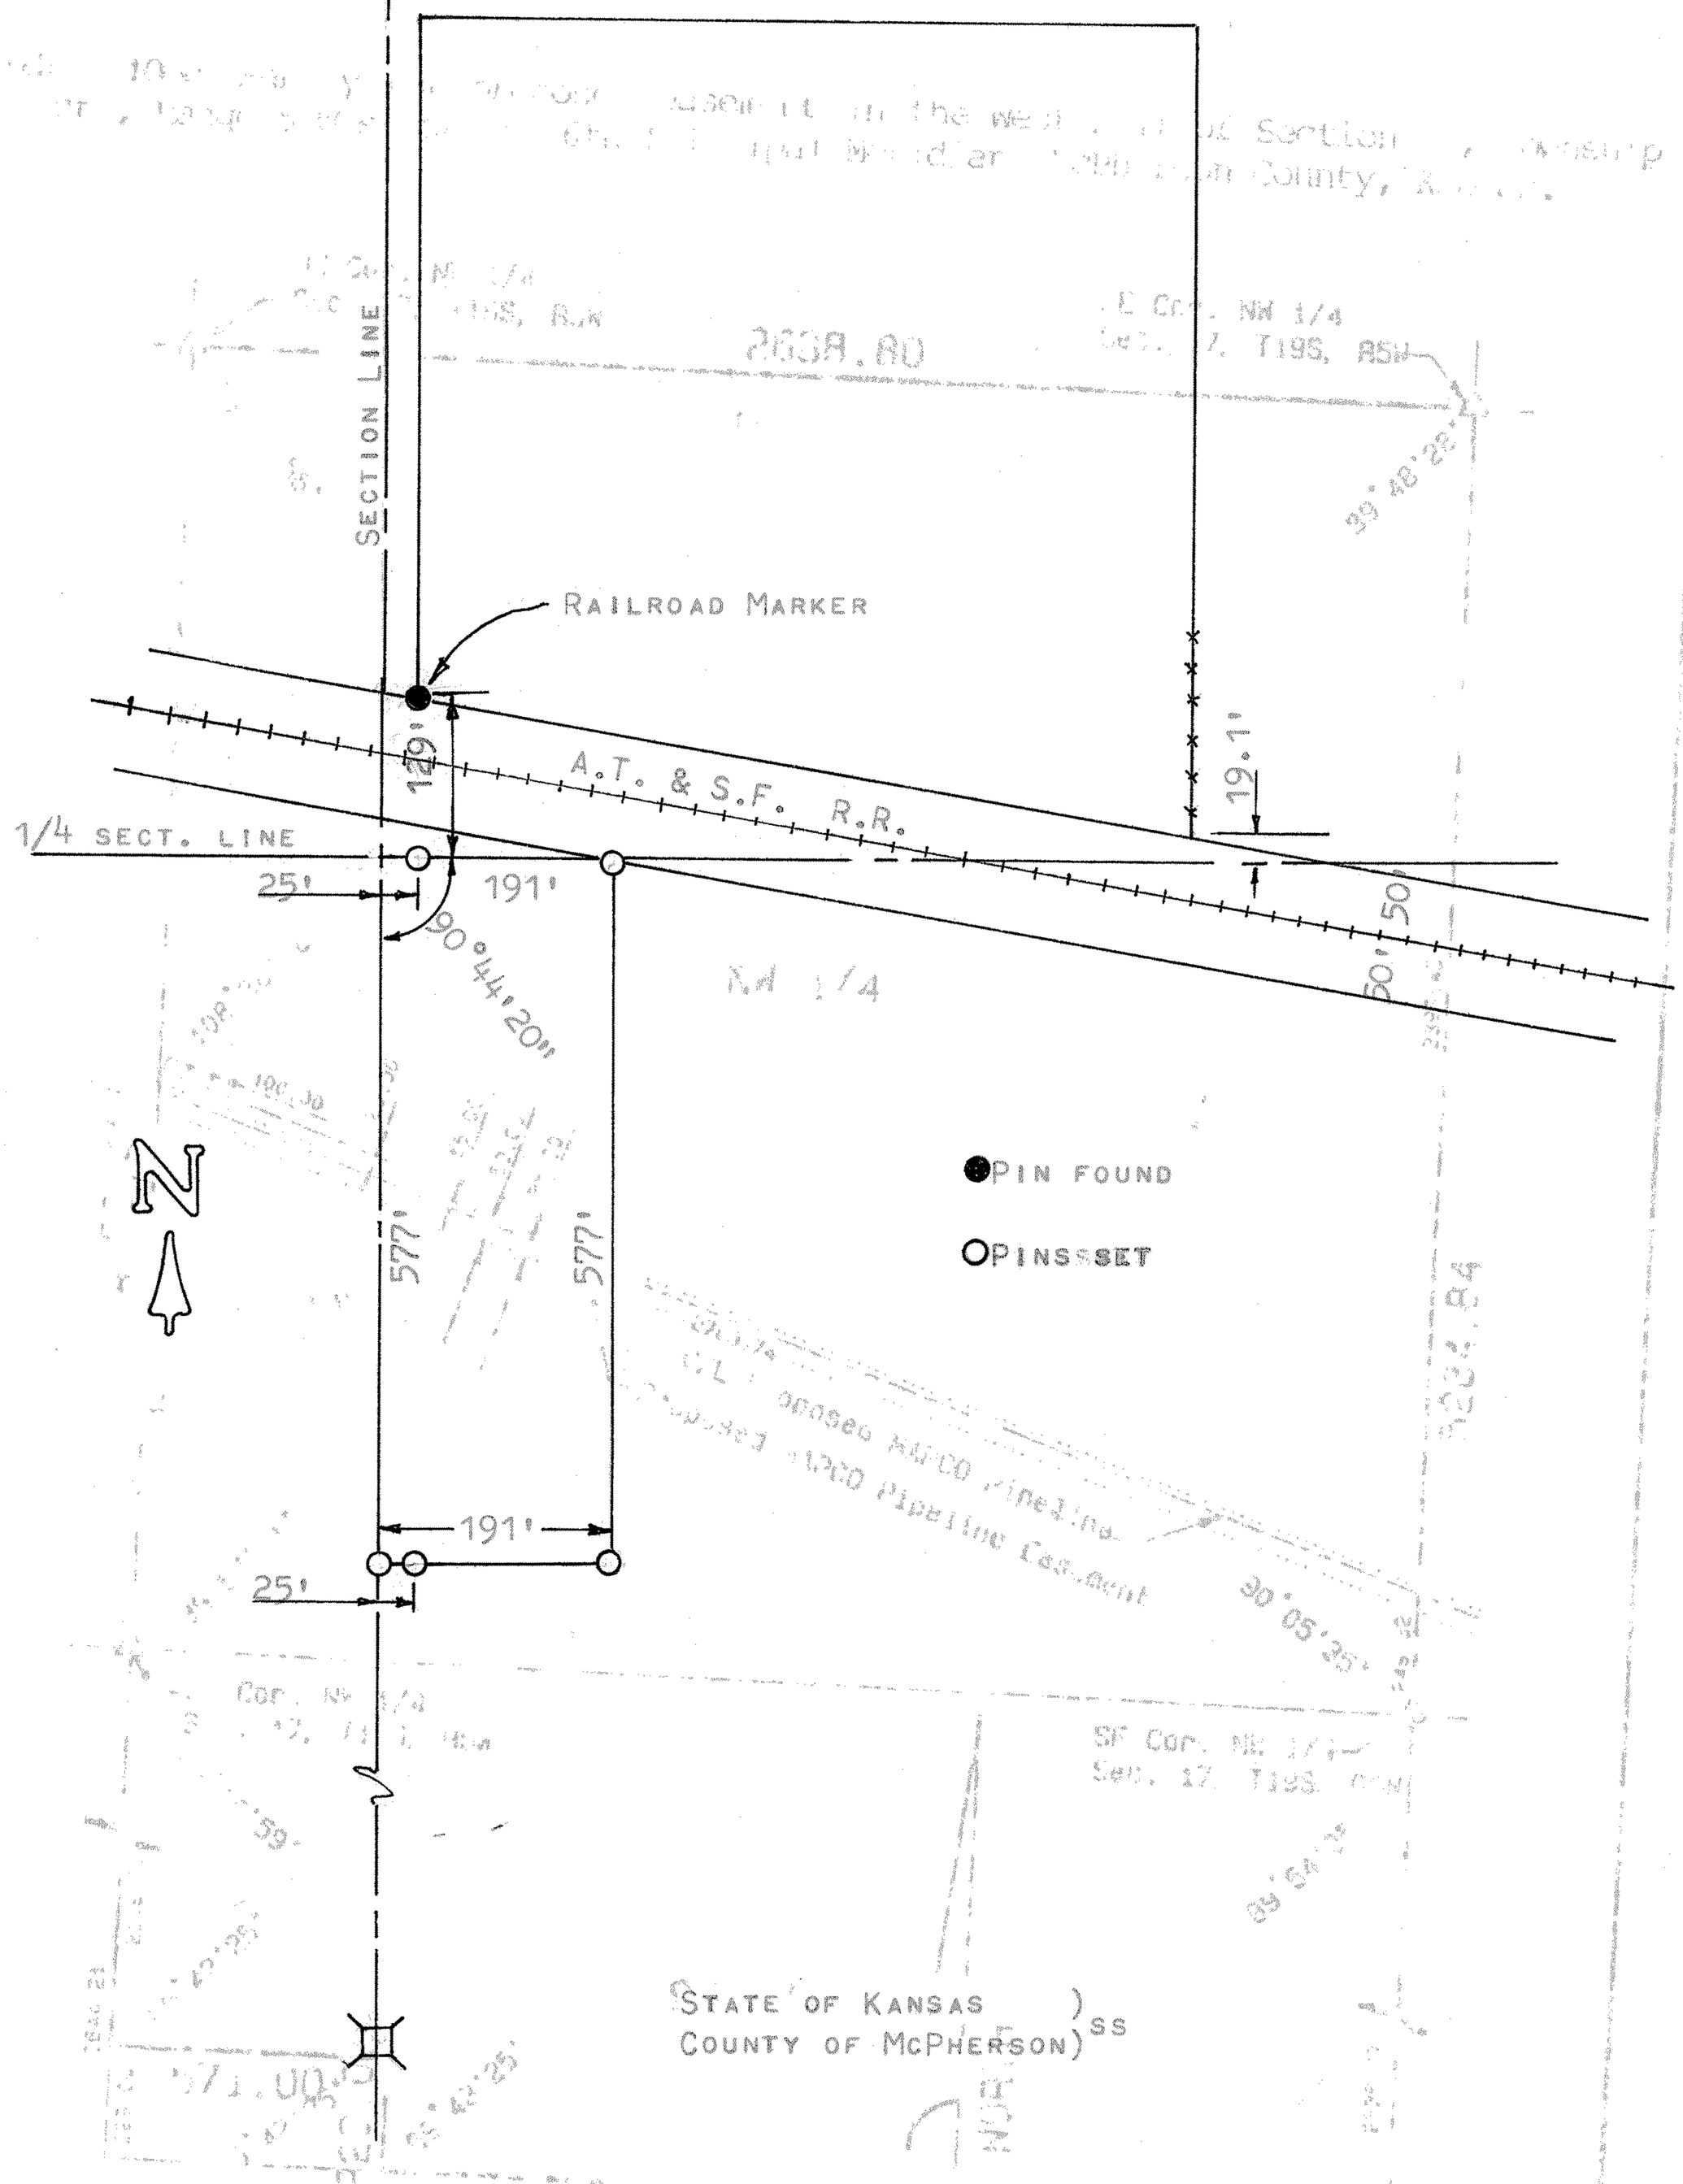

STATE OF KANSAS)
COUNTY OF McPHERSON) SS

I, MELVIN FERGUSON, COUNTY ENGINEER OF McPHERSON CO., KANSAS, DO HEREBY CERTIFY THAT UNDER MY SUPERVISION A SURVEY WAS MADE IN THE NW1/4, SW1/4 OF SECTION 20, T19S - R5W OF THE 6TH P.M. AND DESCRIBED AS FOLLOWS:

BEGINNING AT THE NW CORNER OF SAID SW1/4, THENCE EAST, ON 1/4 SECTION LINE, 191 FEET; THENCE SOUTH 577 FEET; THENCE WEST 191 FEET, TO THE SECTION LINE; THENCE NORTH 577 FEET TO THE PLACE OF BEGINNING. SAID TRACT CONTAINS 2.5 ACRES MORE OR LESS.

I, ALSO CERTIFY THAT THE ABOVE PLAT IS A TRUE EXHIBIT OF SAID SURVEY AS FAR AS IT IS KNOWN TO ME.

SURVEY CALLED FOR BY IRA MERRILL.

SIGNED ON THIS 1st DAY OF JUNE, 1977.

MELVIN FERGUSON
COUNTY ENGINEER
McPHERSON CO., KANSAS

MELVIN V. FERGUSON
REGISTERED
LS-310
KANSAS
LAND SURVEYOR

MICROFILM