http://www.adultpdf.com
Created by TIFF To PDF trial version, to remove this mark, please register this software.

A SURVEY FOR MID AMERICA PIPE LINE
MCPHERSON COUNTY, KANSAS

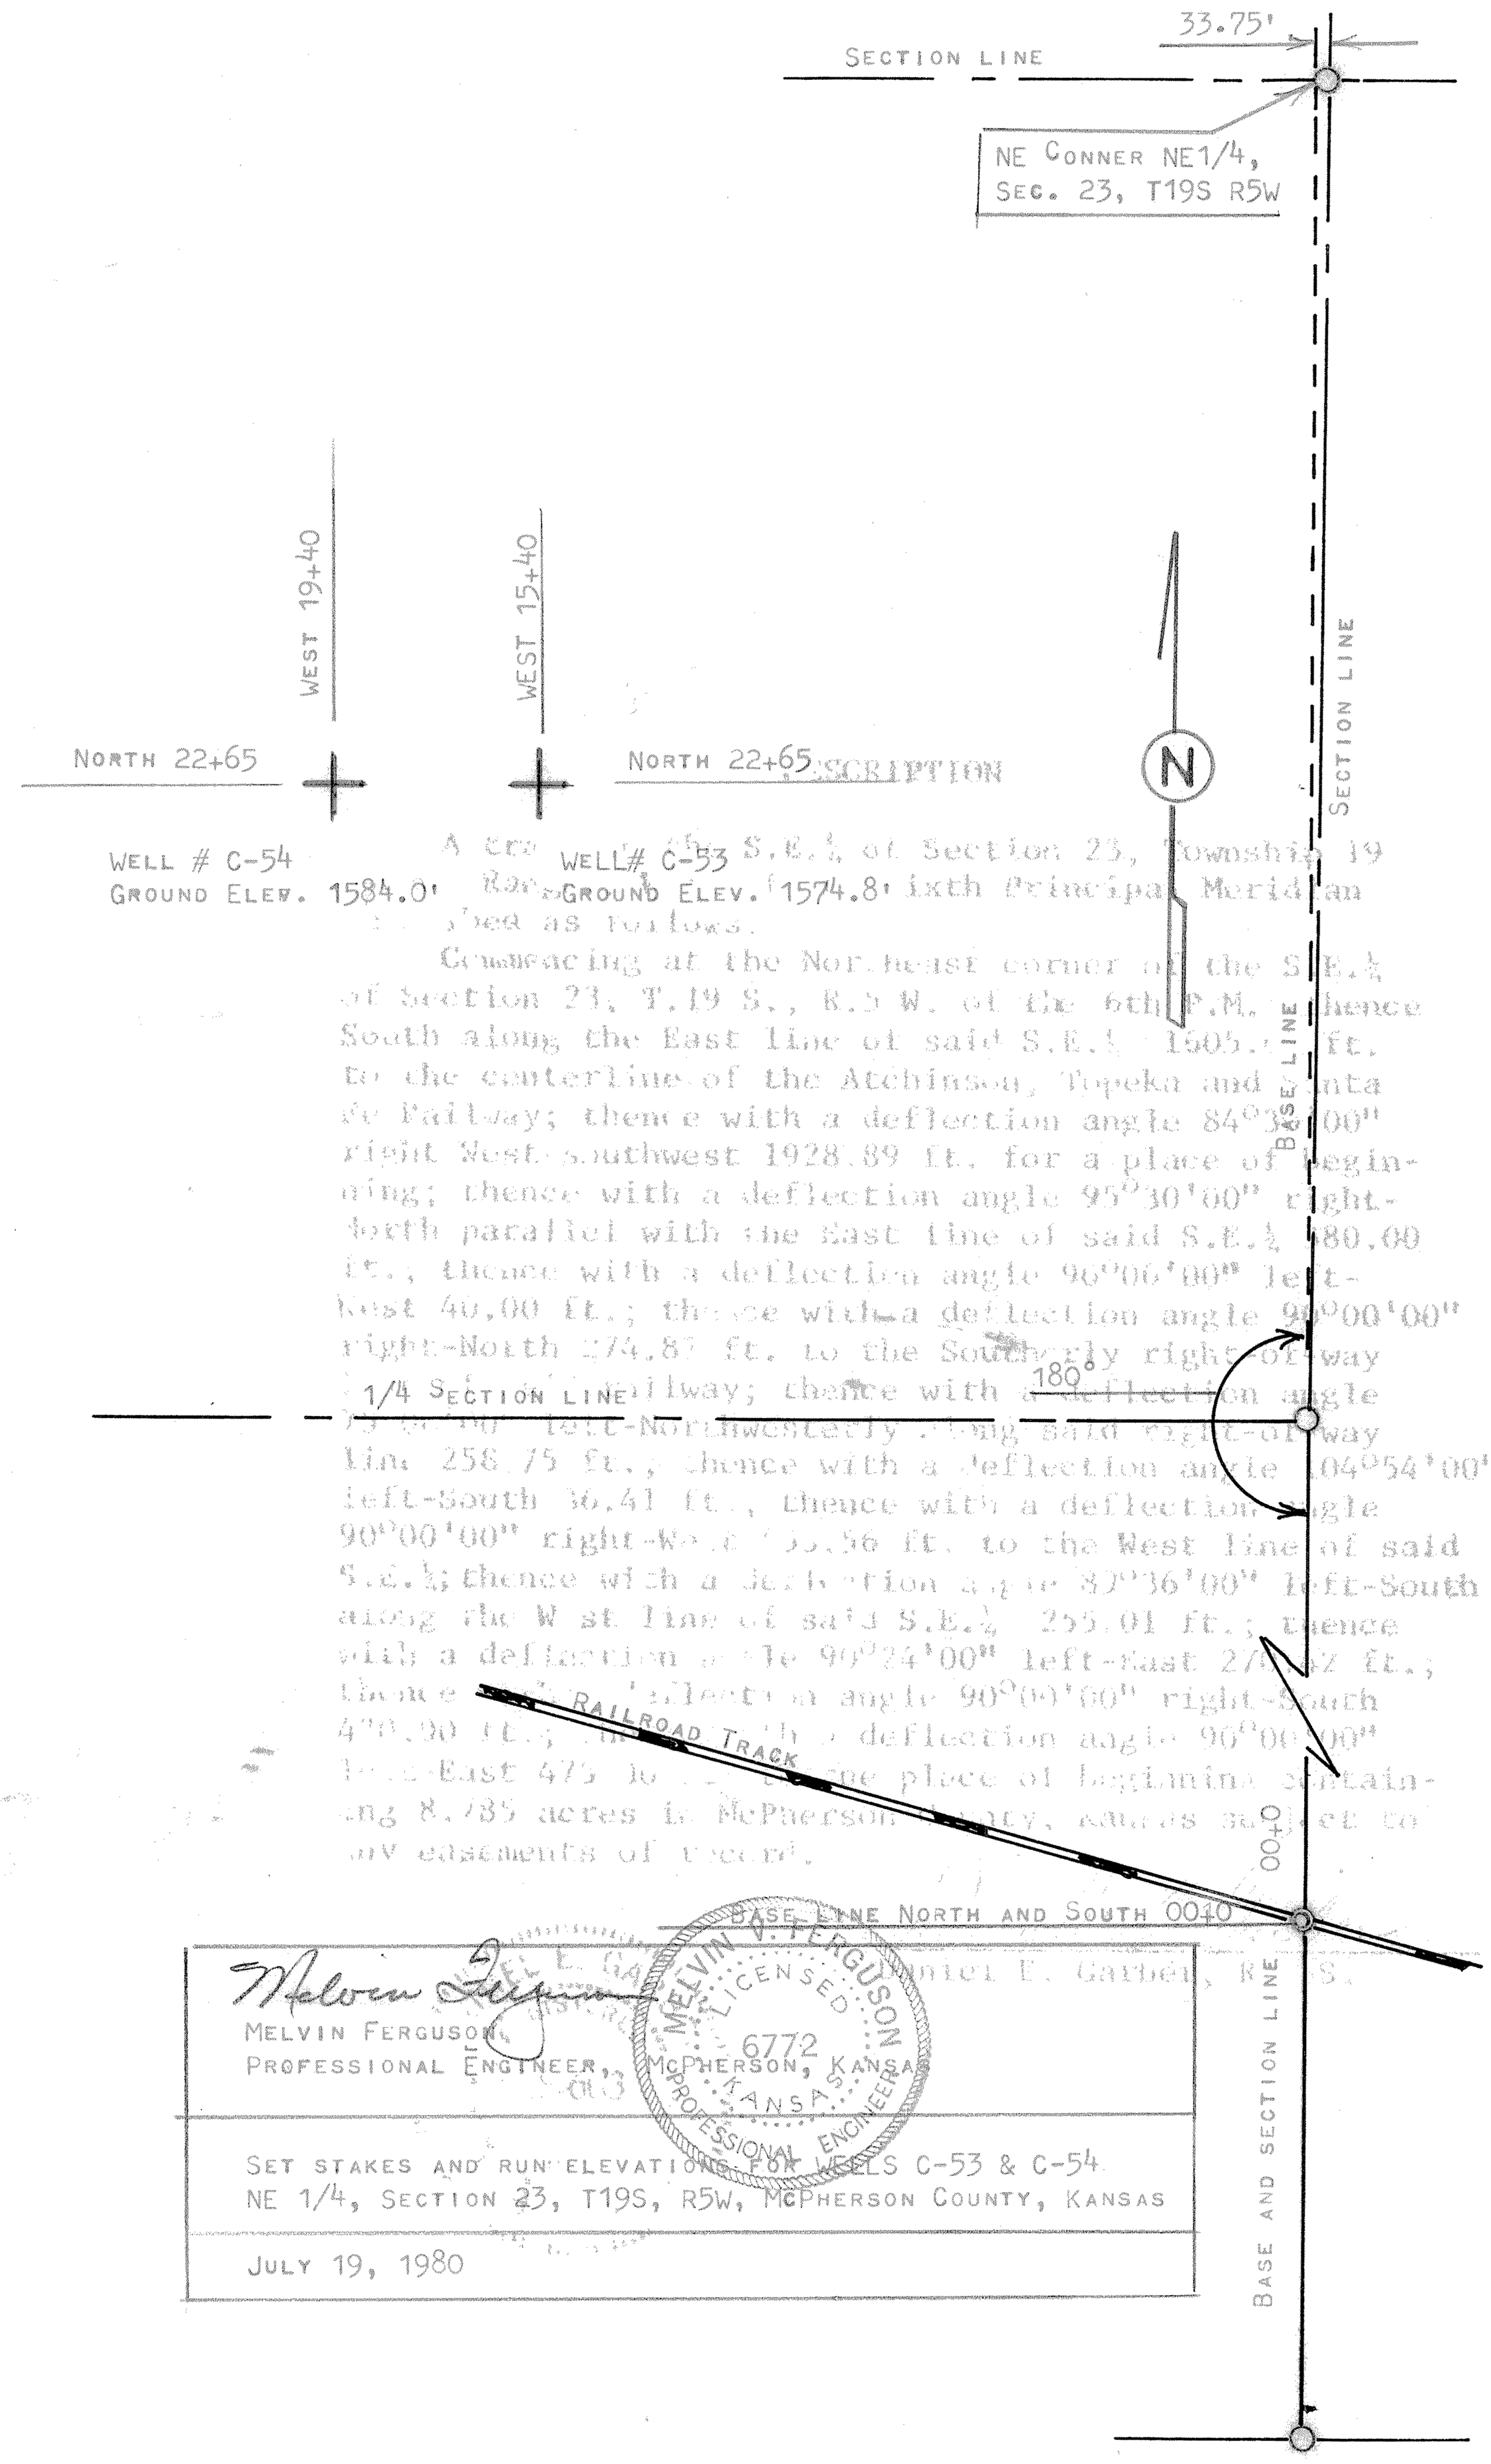

DESCRIPTION

A tract of land in the S.E.¼ of Section 23, Township 19 South, Range 5 West of the Sixth Principal Meridian described as follows.

Commencing at the Northeast corner of the S.E.¼ of Section 23, T.19 S., R.5 W. of the 6th P.M., thence South along the East line of said S.E.¼ 1505.[illegible] ft. to the centerline of the Atchison, Topeka and Santa Fe Railway; thence with a deflection angle 84°3[illegible]'00" right West-southwest 1928.89 ft. for a place of beginning; thence with a deflection angle 95°30'00" right-North parallel with the East line of said S.E.¼ 180.00 ft.; thence with a deflection angle 90°06'00" left-West 40.00 ft.; thence with a deflection angle 90°00'00" right-North 274.87 ft. to the Southerly right-of-way of said Railway; thence with a deflection angle [illegible] left-Northwesterly along said right-of-way line 258.75 ft.; thence with a deflection angle 104°54'00" left-South 36.41 ft.; thence with a deflection angle 90°00'00" right-West [illegible] ft. to the West line of said S.E.¼; thence with a deflection angle 89°36'00" left-South along the West line of said S.E.¼ 255.01 ft.; thence with a deflection angle 90°24'00" left-East 27[illegible].92 ft.; thence [illegible] deflection angle 90°00'00" right-South 4[illegible].00 ft.; [illegible] with a deflection angle 90°00'00" left-East 475 to [illegible] the place of beginning containing 8.785 acres in McPherson County, Kansas subject to any easements of record.

Daniel E. Garber, R.L.S.

MELVIN FERGUSON
PROFESSIONAL ENGINEER, McPHERSON, KANSAS

SET STAKES AND RUN ELEVATIONS FOR WELLS C-53 & C-54
NE 1/4, SECTION 23, T19S, R5W, McPHERSON COUNTY, KANSAS

JULY 19, 1980