http://www.adultpdf.com
Created by TIFF To PDF trial version, to remove this mark, please register this software.

COUNTY ROAD CROSSING
FOR 5 PIPE LINES MID
AMERICA PIPE LINE
MCPHERSON, COUNTY

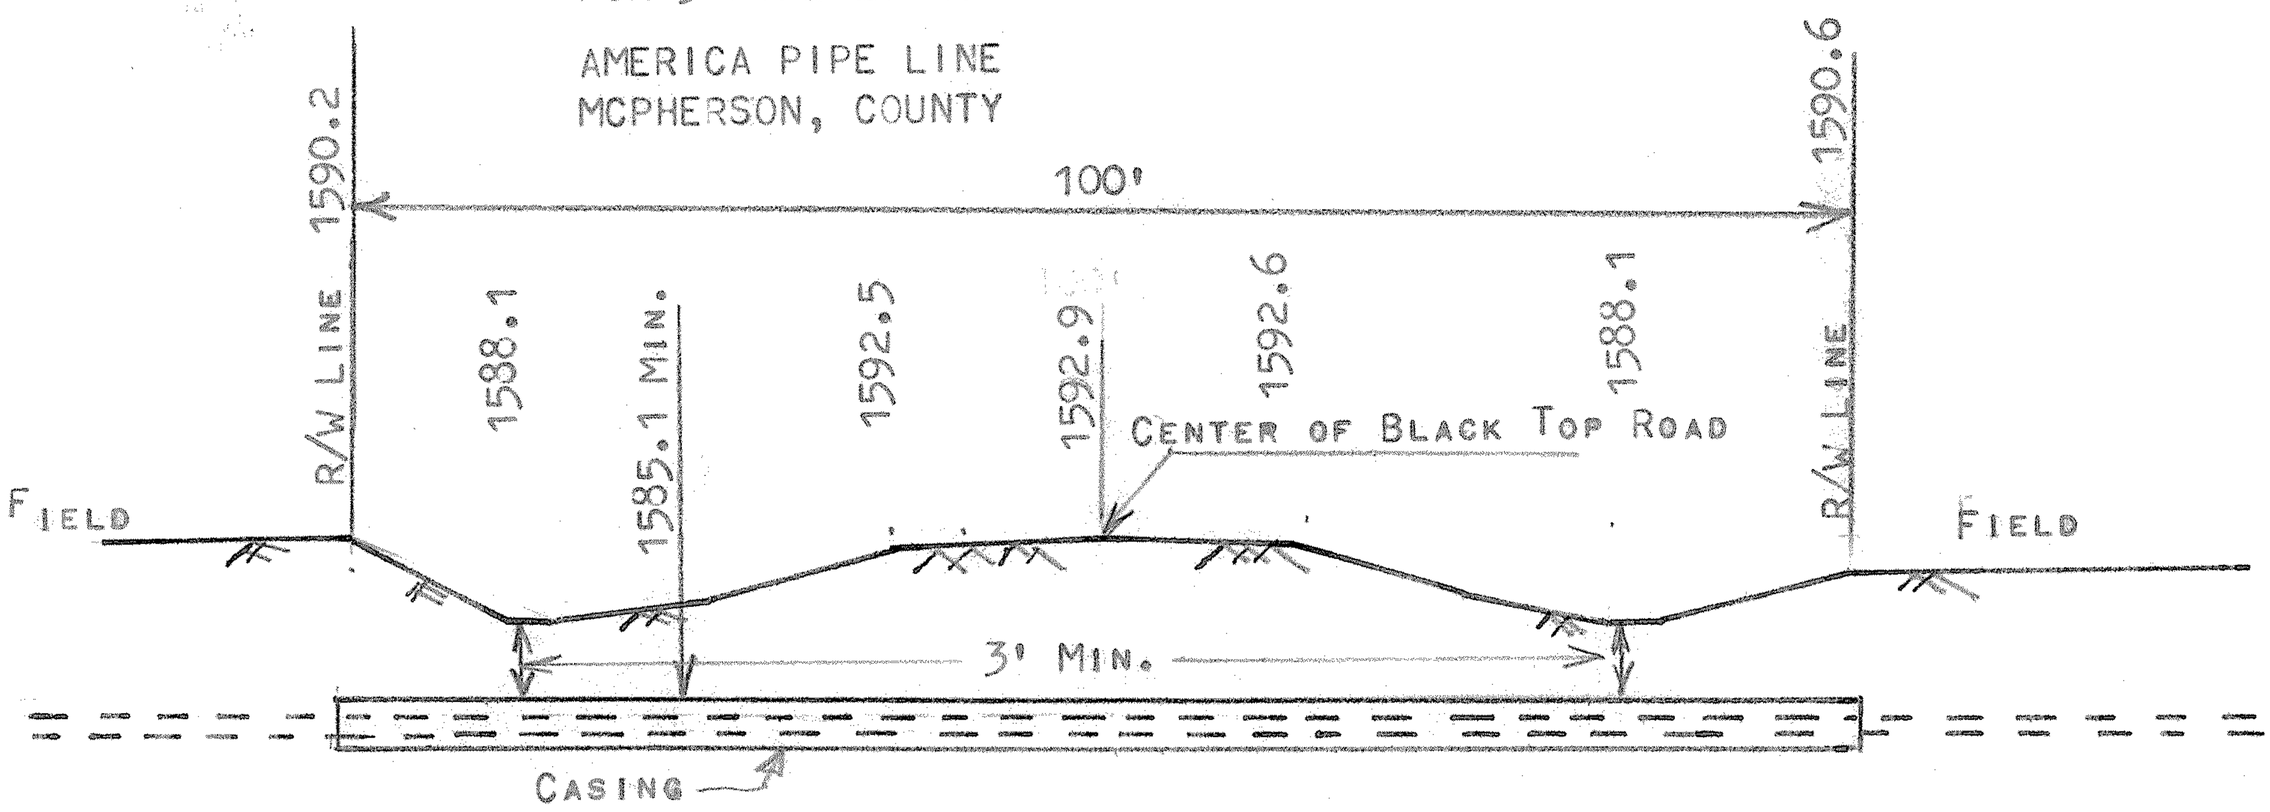

ELEVATION

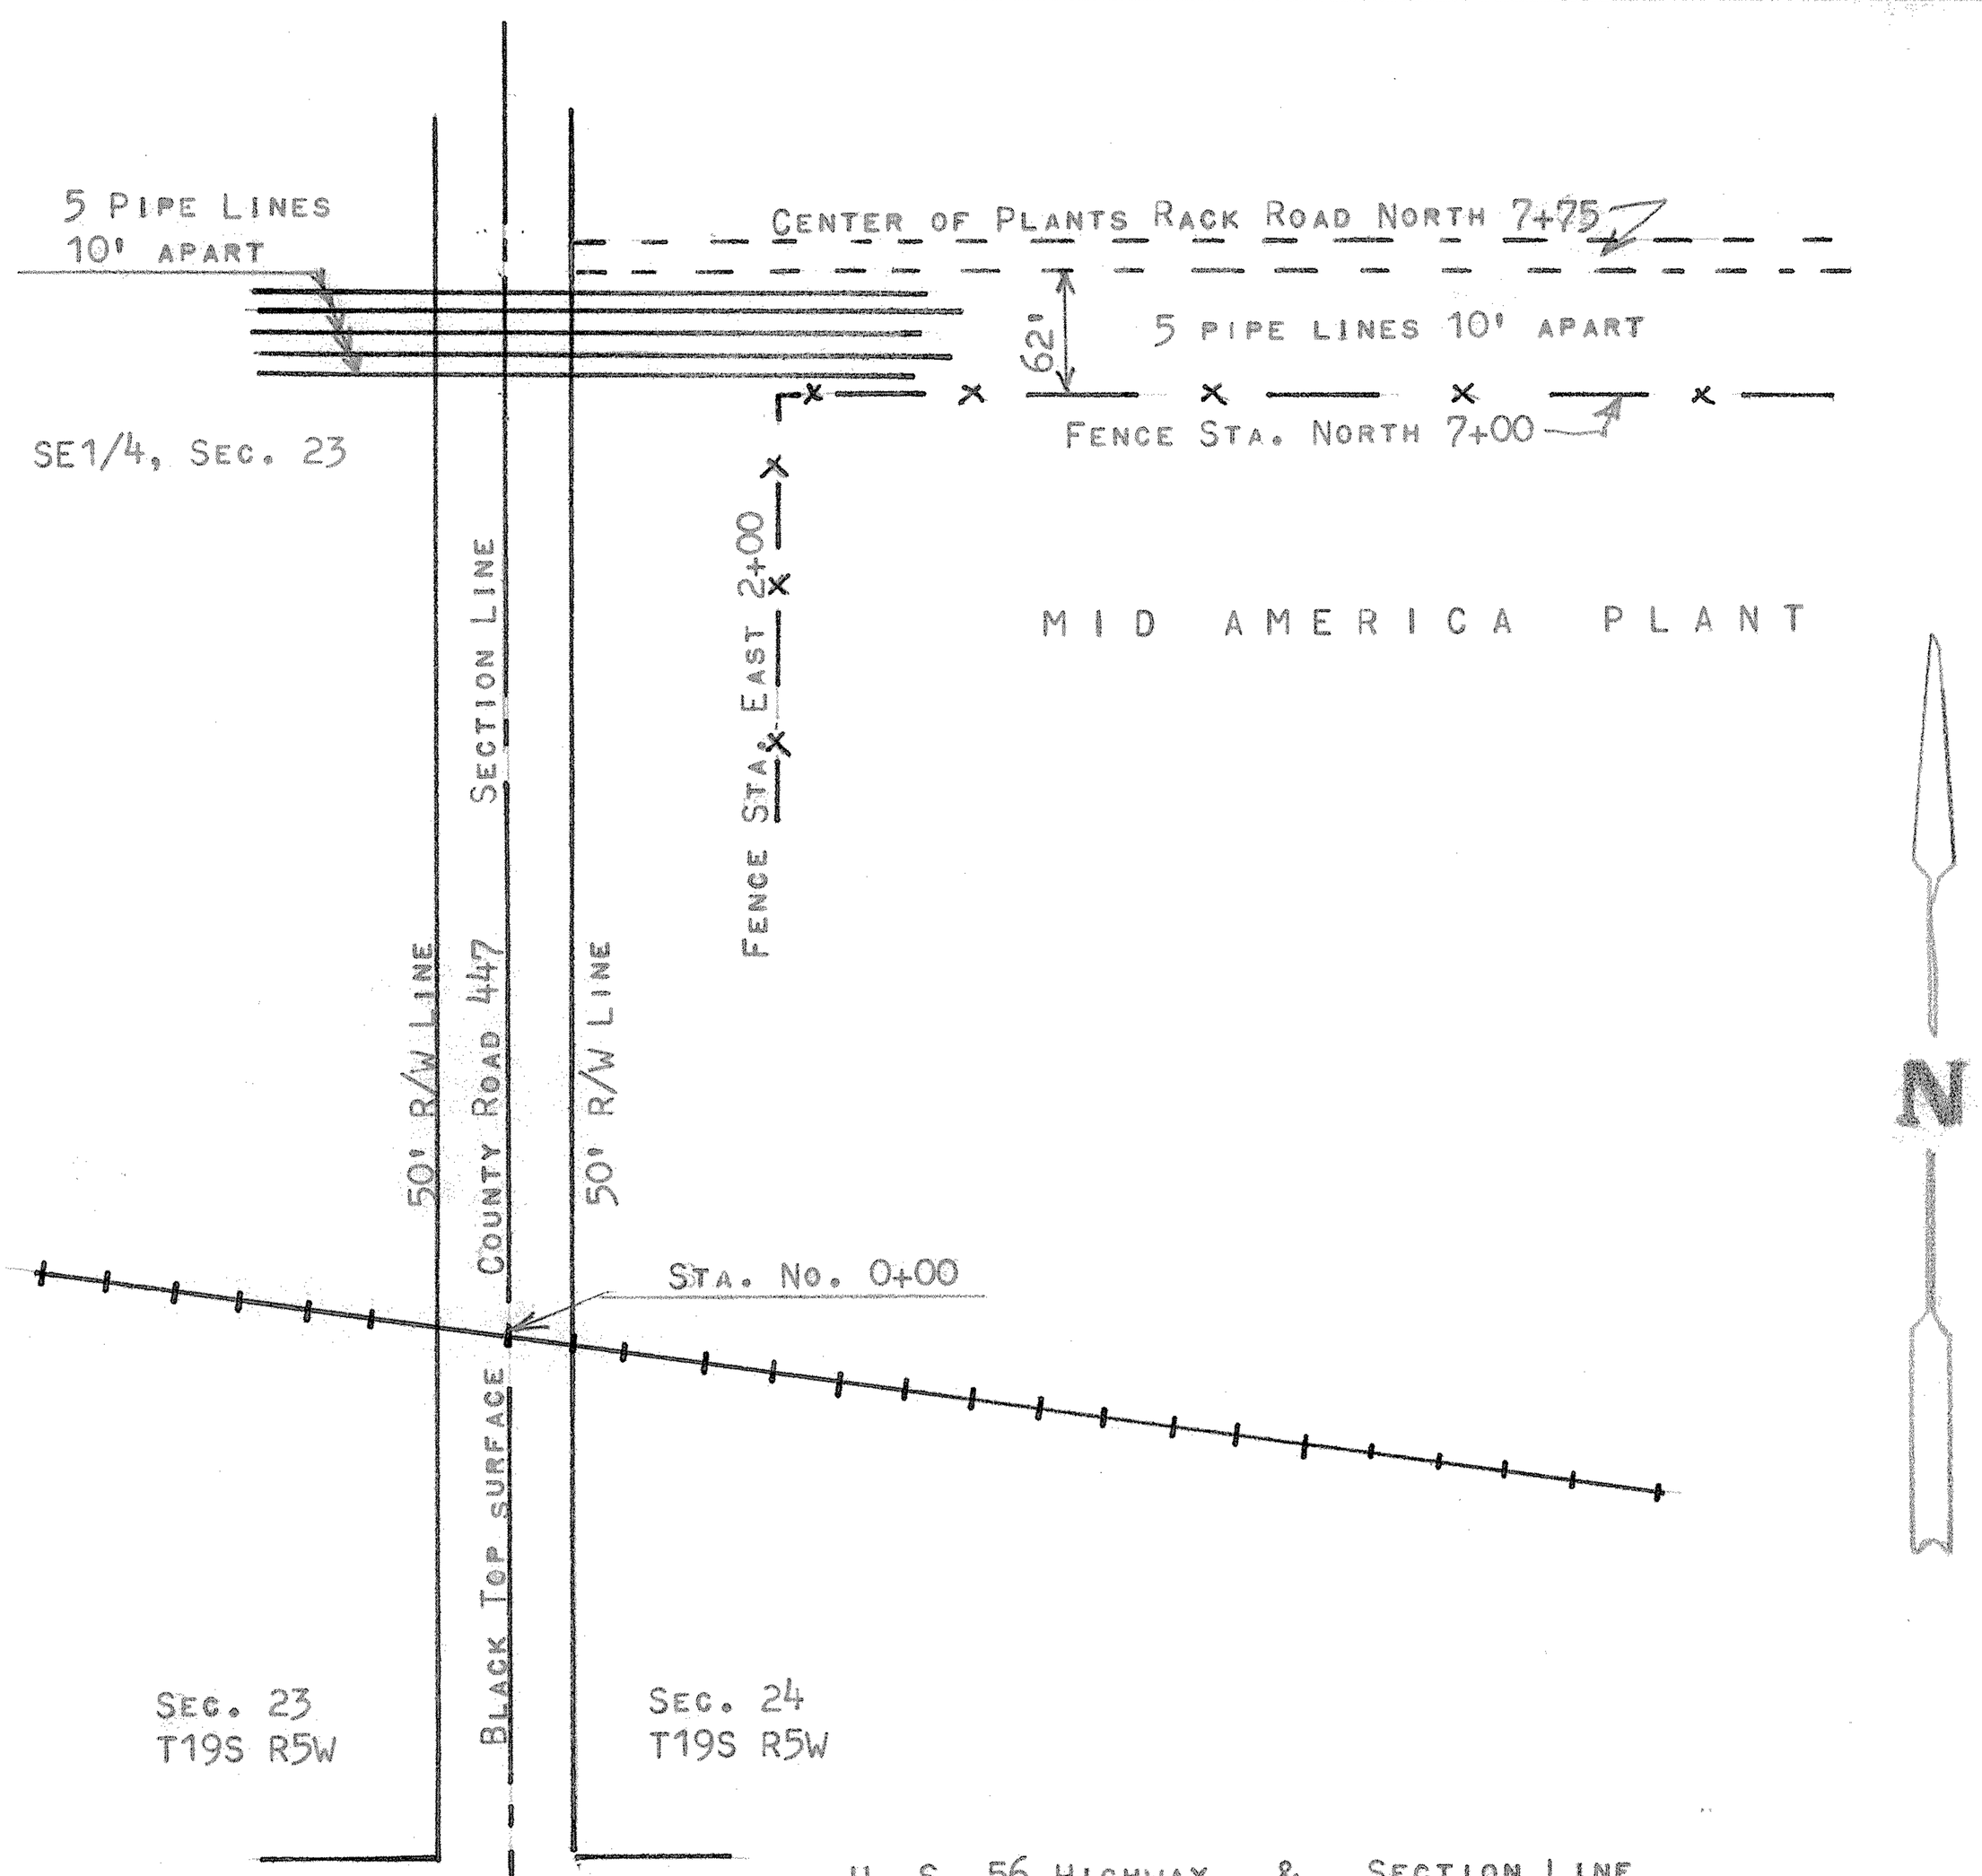

LOCATION

MCPHERSON, COUNTY, KANSAS

FRANCIS RANKIN, PROFESSIONAL ENGINEER

F. R. RANKIN
LICENSED
739
KANSAS
PROFESSIONAL ENGINEER

ROAD CROSSING FOR MID AMERICA
PIPE LINE SE1/4, SECTION 23, T19S R5W

MARCH 27, 1972

MICROFILM