http://www.adultpdf.com
Created by TIFF To PDF trial version, to remove this mark, please register this software.

SIX RAILROAD CROSSING FOR
MID AMERICA PIPE LINE
MCPHERSON COUNTY,
KANSAS

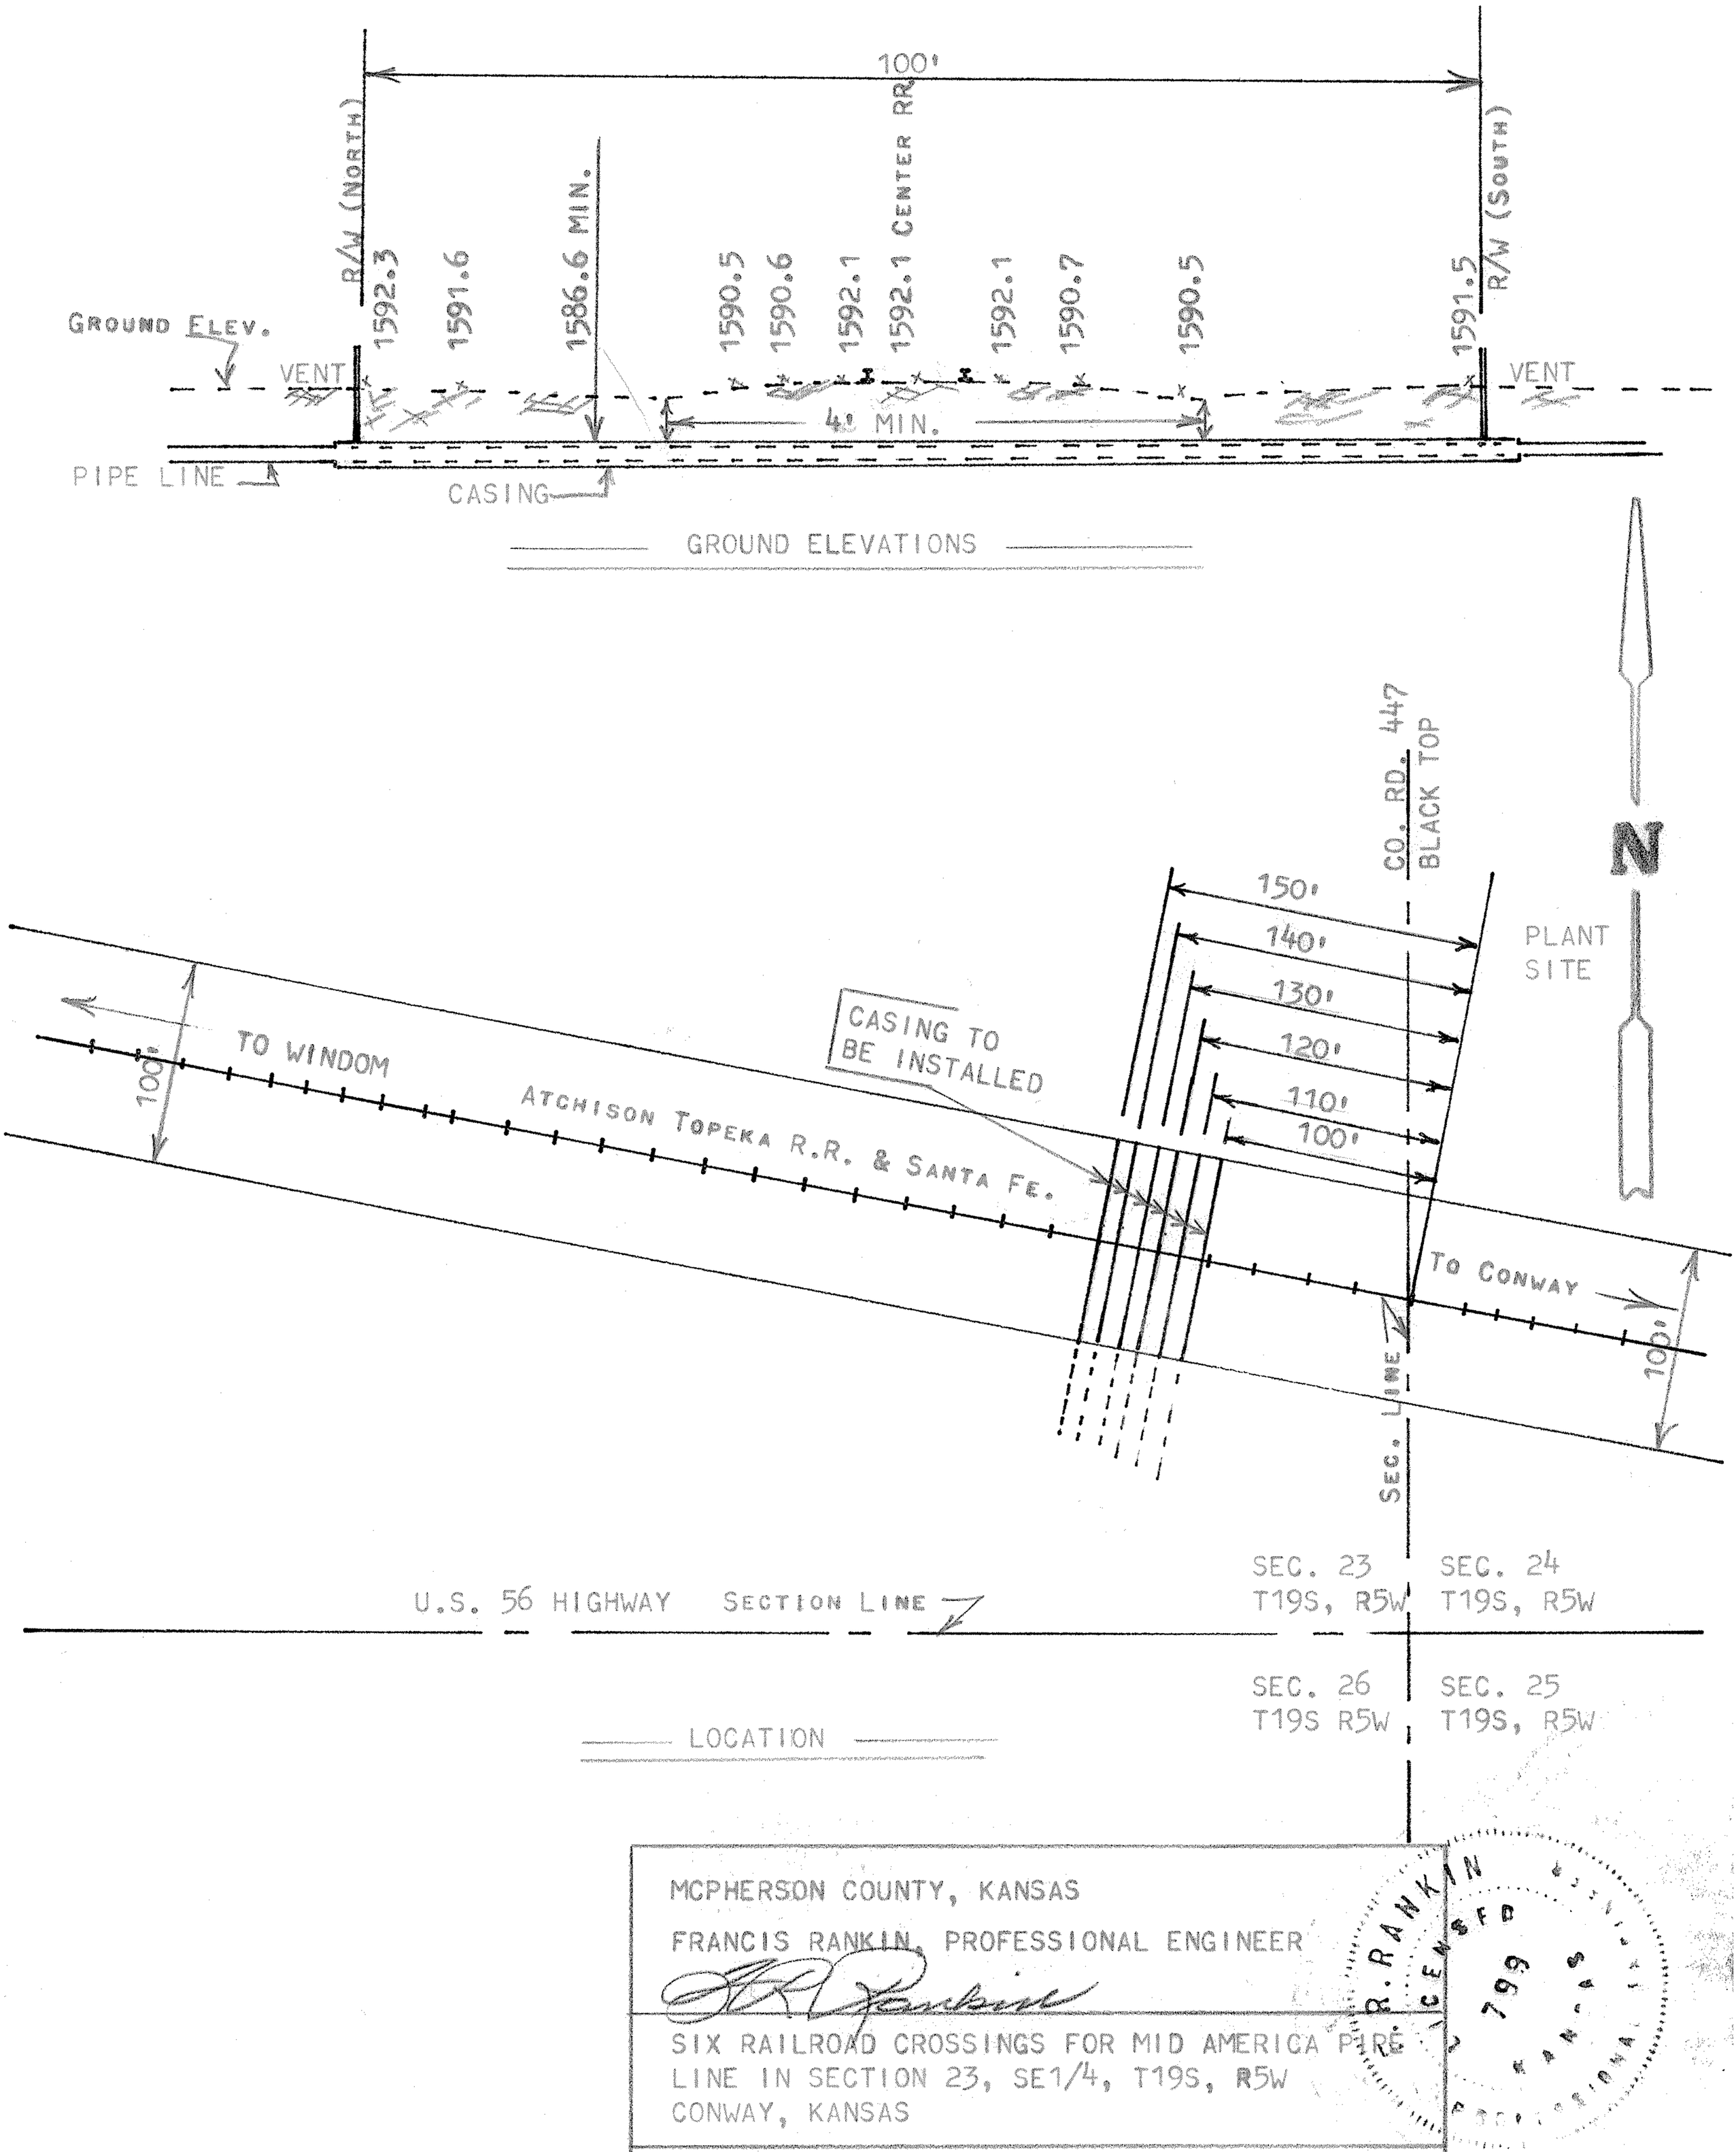

MCPHERSON COUNTY, KANSAS

FRANCIS RANKIN, PROFESSIONAL ENGINEER

F. R. Rankin

SIX RAILROAD CROSSINGS FOR MID AMERICA PIPE LINE IN SECTION 23, SE1/4, T19S, R5W
CONWAY, KANSAS

NOVEMBER 27, 1972

F. R. RANKIN
LICENSED
799
KANSAS
PROFESSIONAL ENGINEER

MICROFILM