http://www.adultpdf.com
Created by TIFF To PDF trial version, to remove this mark, please register this software.

RAILROAD CROSSING FOR
MID AMERICA PIPE LINE
MCPHERSON, COUNTY
KANSAS

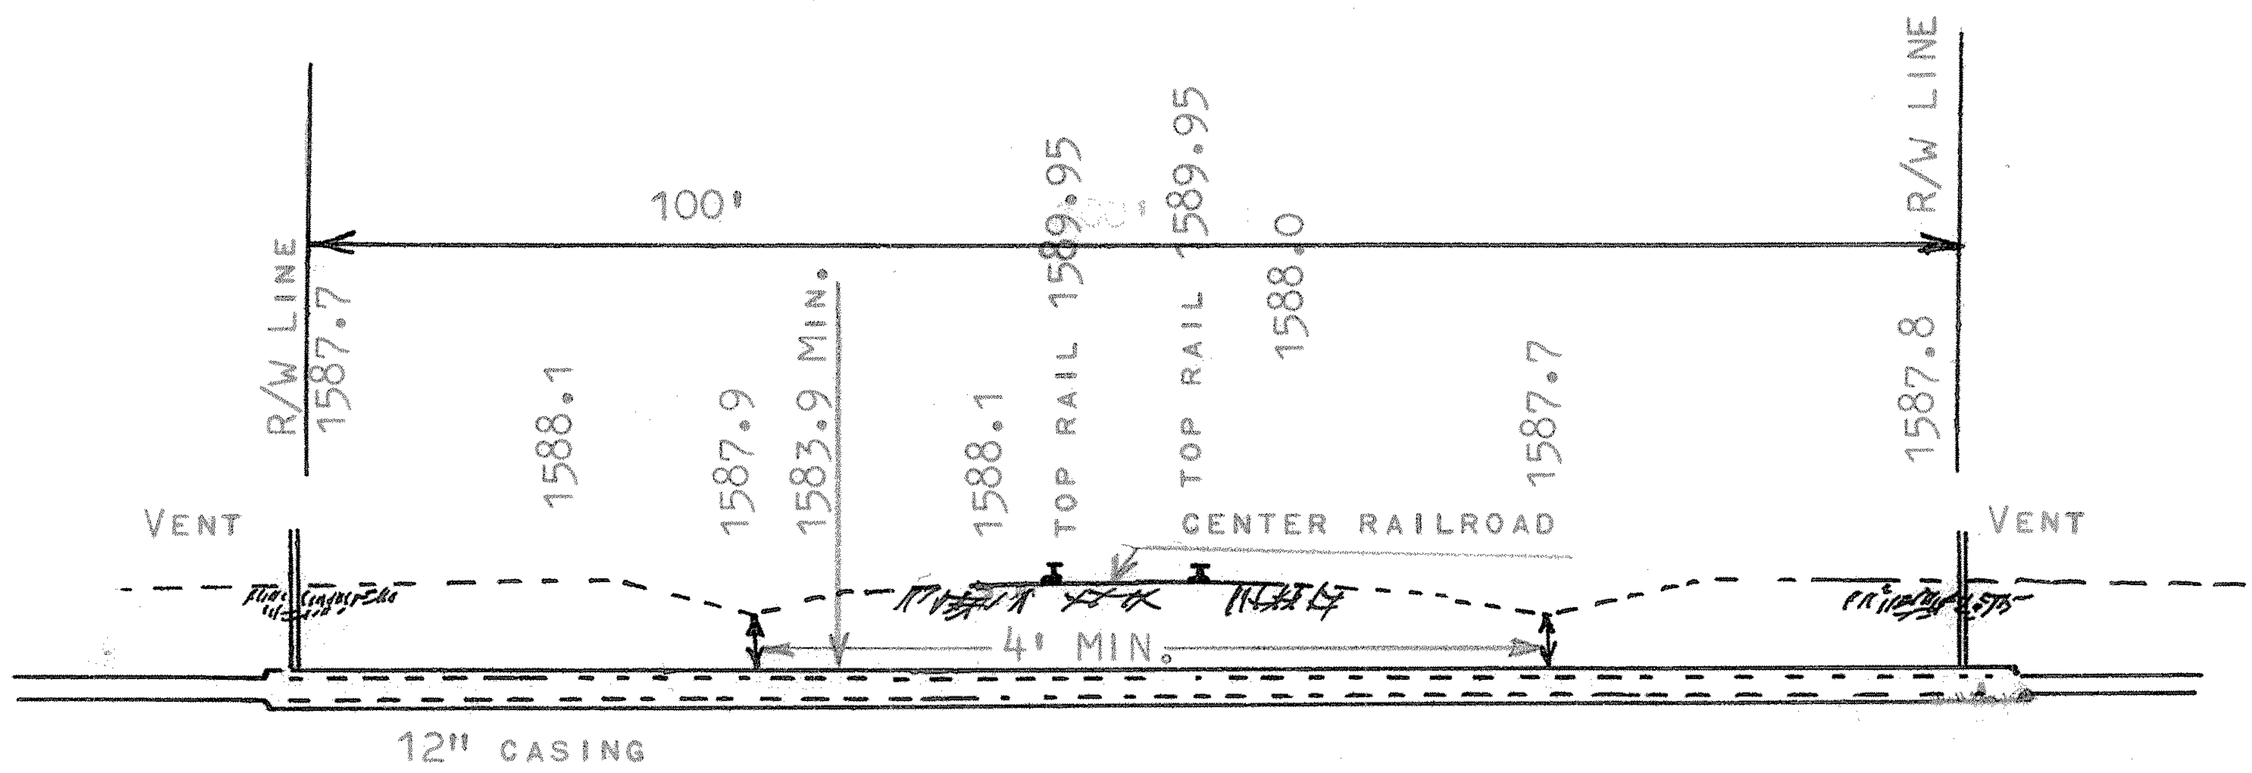

ELEVATION

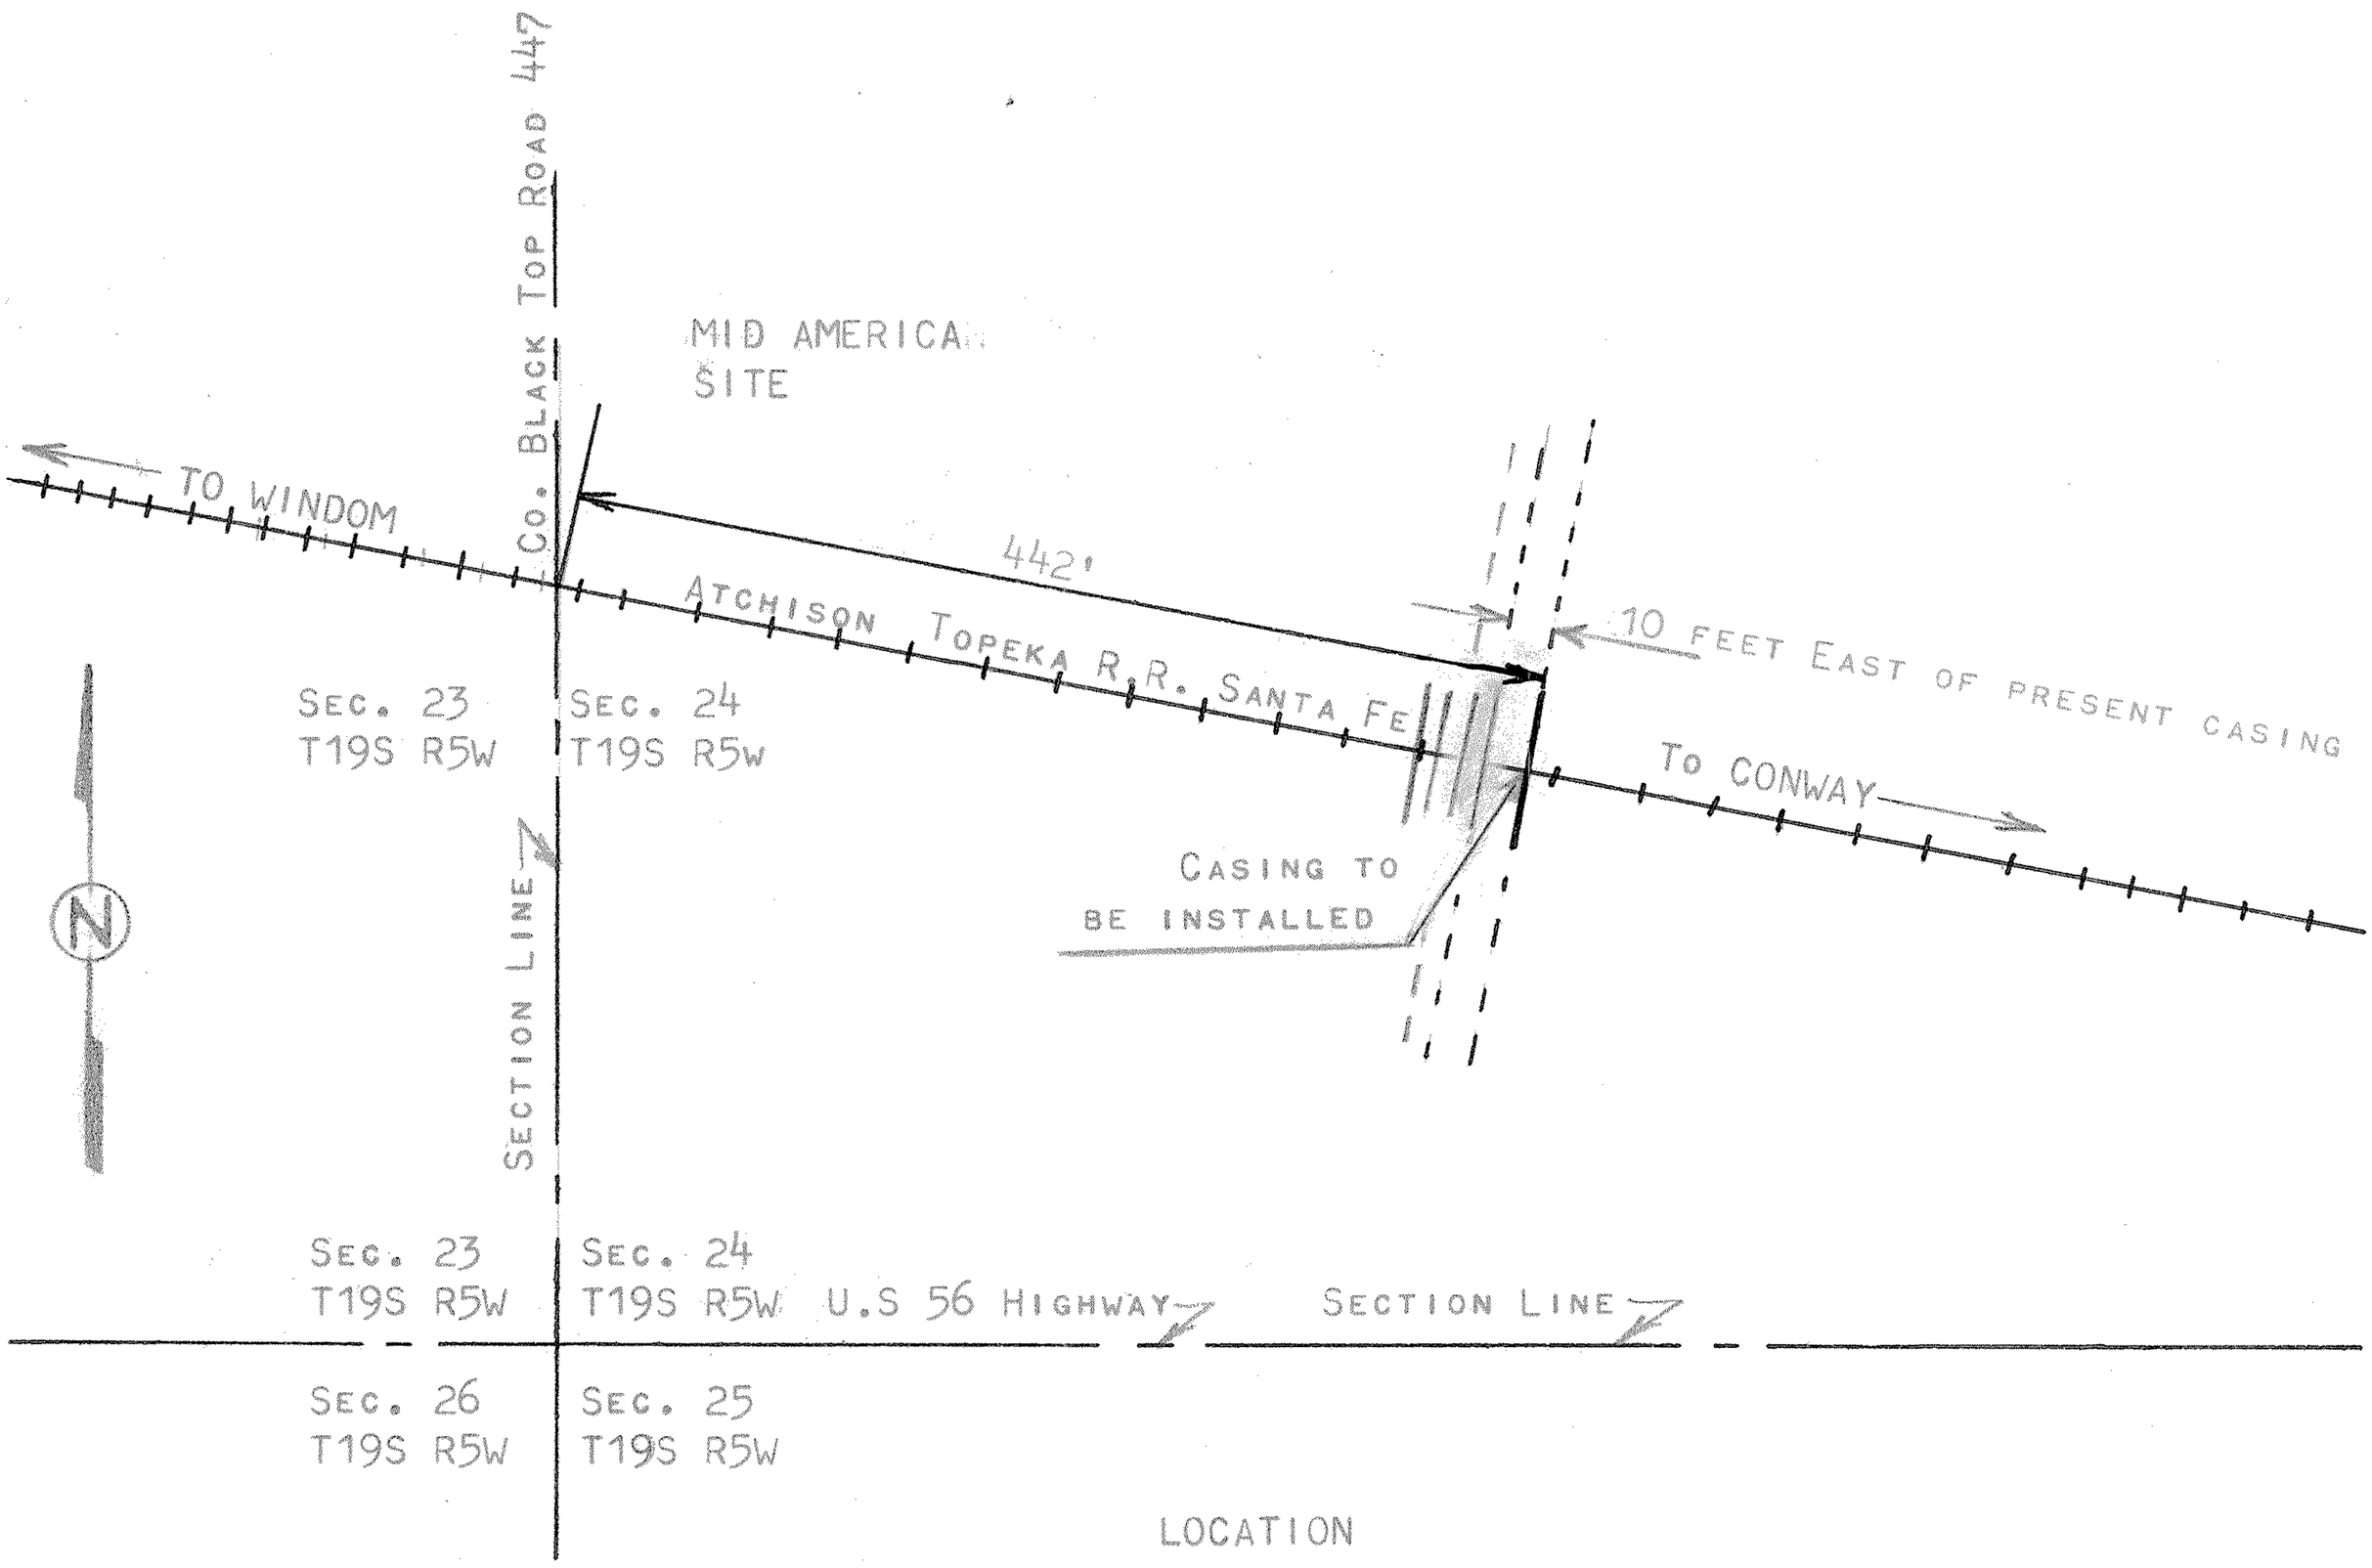

LOCATION

MCPHERSON, COUNTY, KANSAS

FRANCIS RANKIN, PROFESSIONAL ENGINEER

Francis Rankin

RAILROAD CROSSING FOR MID AMERICA
PIPE LINE IN SECTION 23 T19S R5W
CONWAY, KANSAS
JUNE 19, 1969

F. R. RANKIN
LICENSED
799
KANSAS
PROFESSIONAL ENGINEER

MICROFILM
MICROFILM