http://www.adultpdf.com
Created by TIFF To PDF trial version, to remove this mark, please register this software.

SANTA FE RAILROAD
NEWTON, KANSAS
ATTN. JIM STEVENS

HERE IS A PLAT SHOWING WHAT WE ARE PROPOSING TO DO TO DRAIN THE WATER FROM THE COUNTY ROAD DITCH IN FRONT OF THE MID AMERICA PIPE LINE STATION, 3 MILES WEST OF CONWAY, KANSAS.

Francis Rankin
COUNTY ENGINEER
McPHERSON COUNTY
FRANCIS RANKIN

F. R. RANKIN
LICENSED
799
KANSAS
PROFESSIONAL ENGINEER

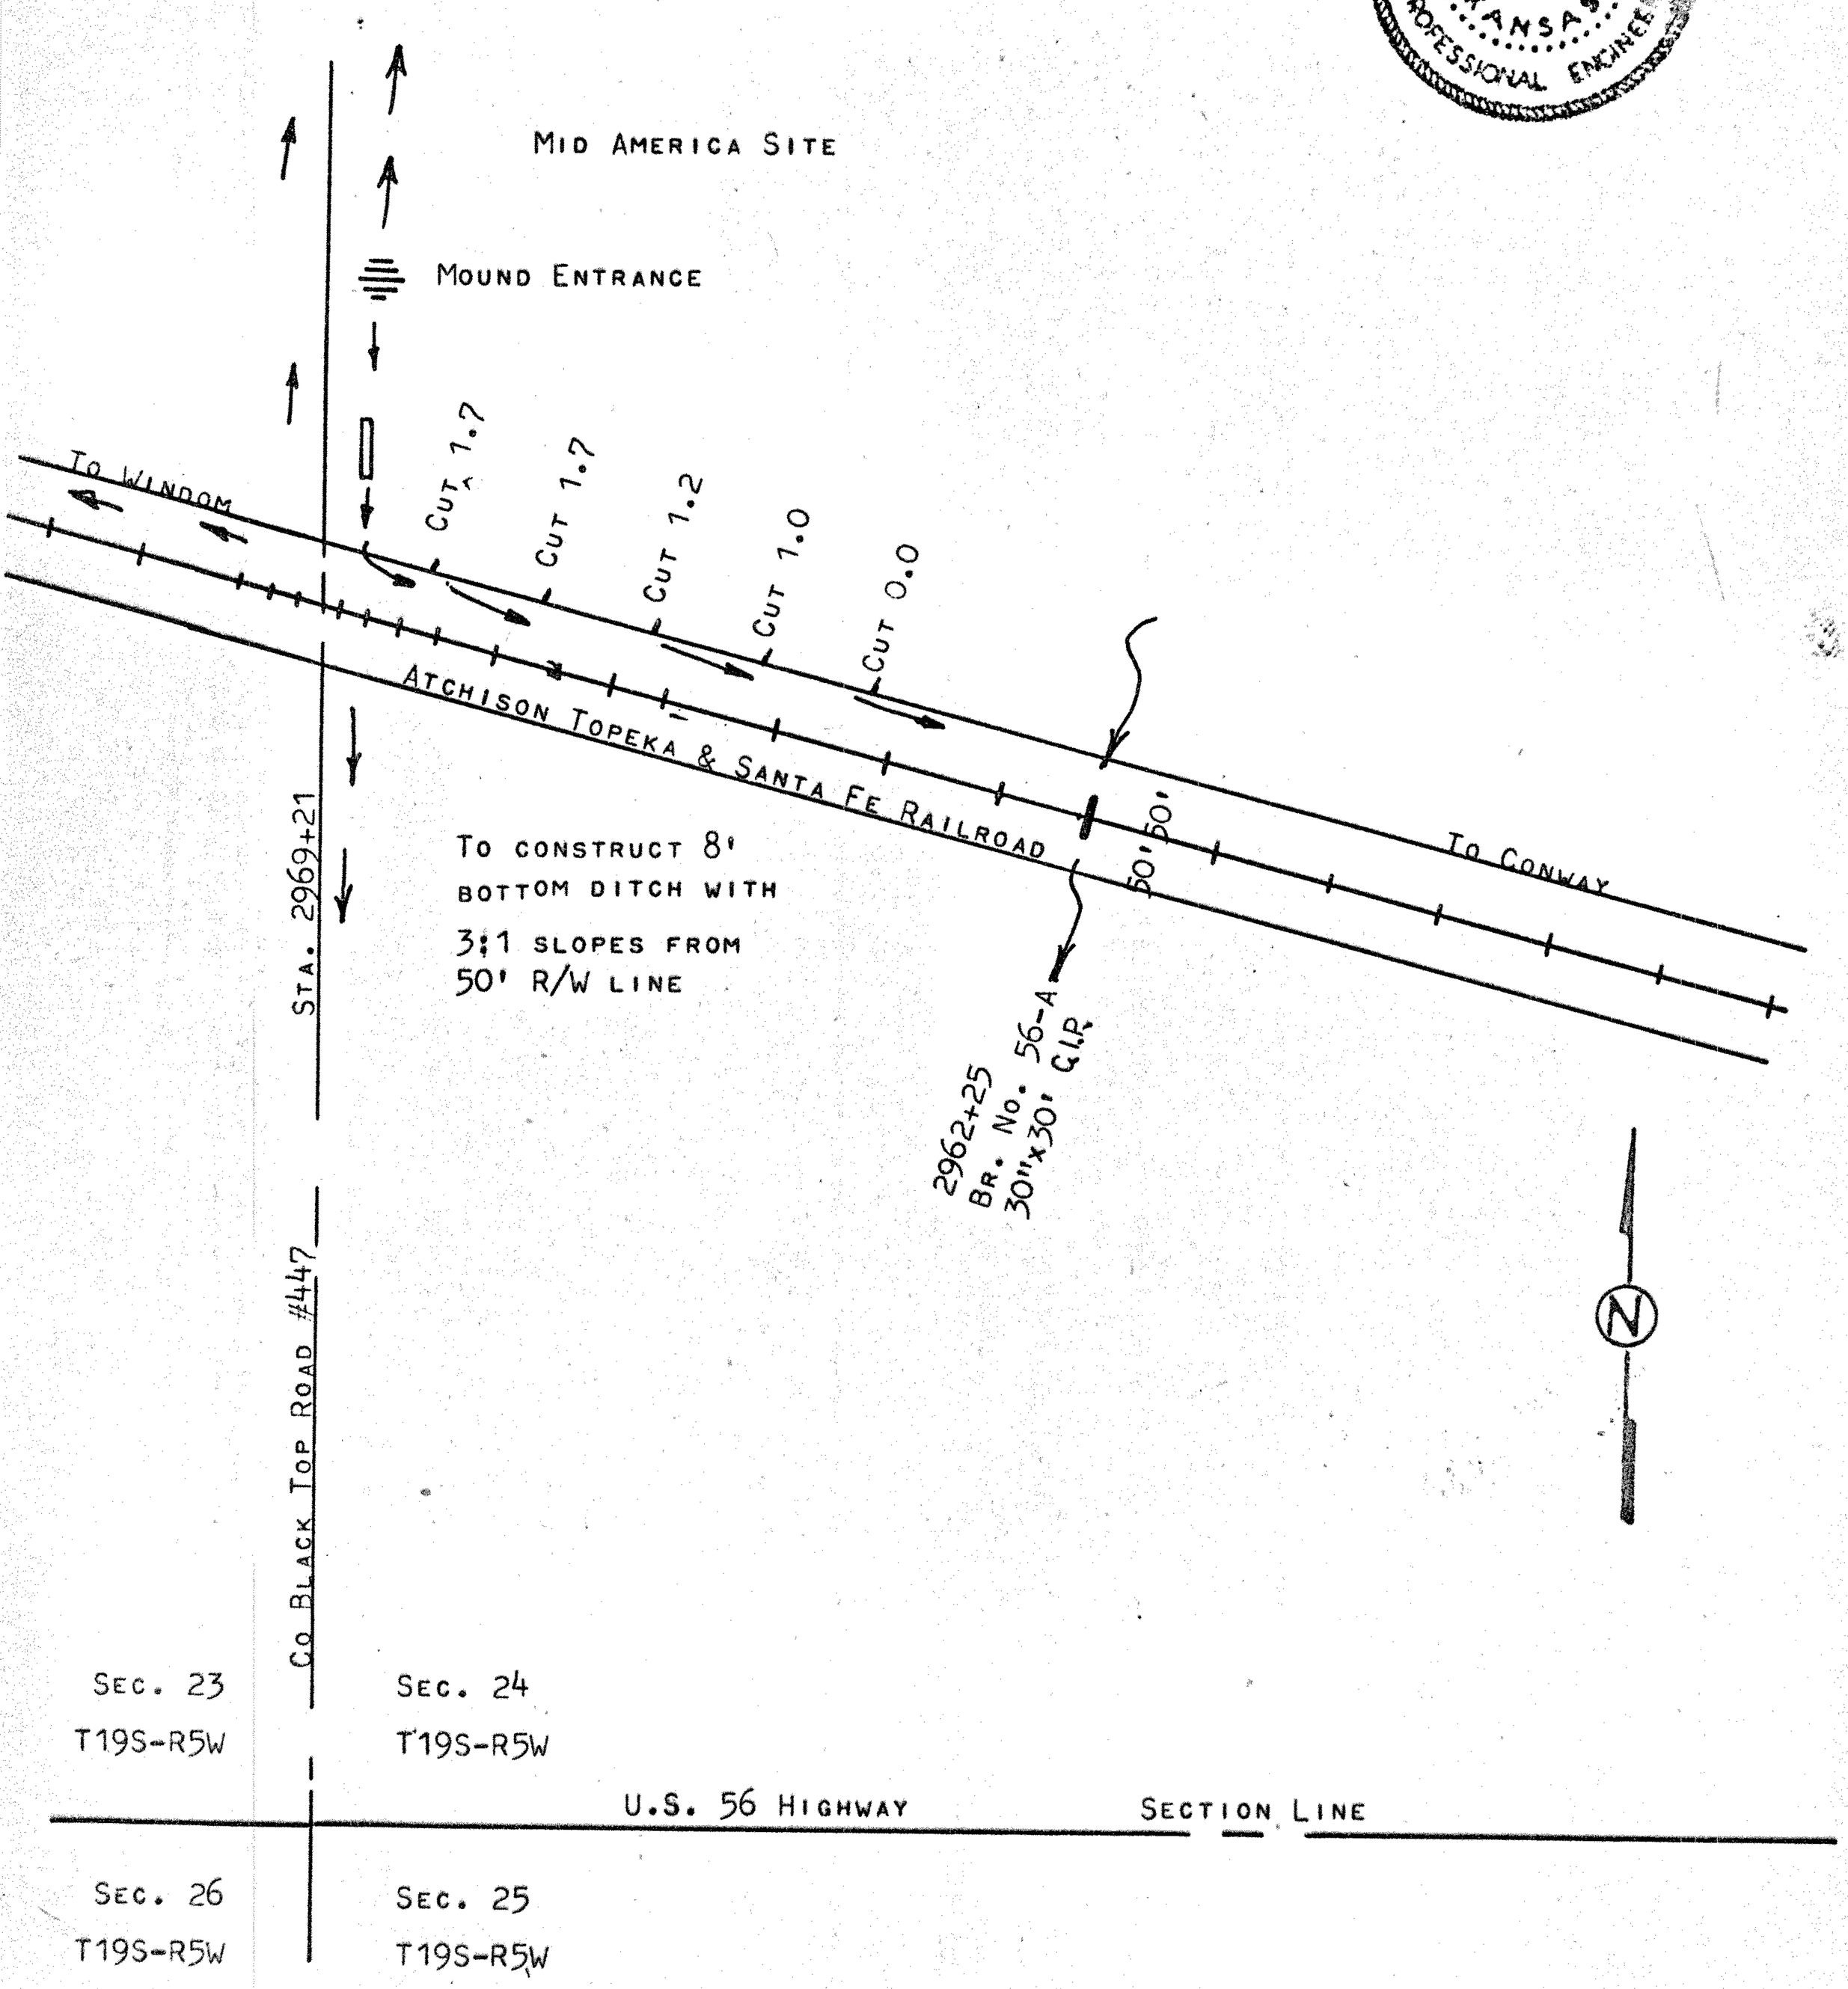


MICROFILM