http://www.adultpdf.com
Created by TIFF To PDF trial version, to remove this mark, please register this software.

A SURVEY OF THE SW1/4 OF SECTION 24-T19S-R5W

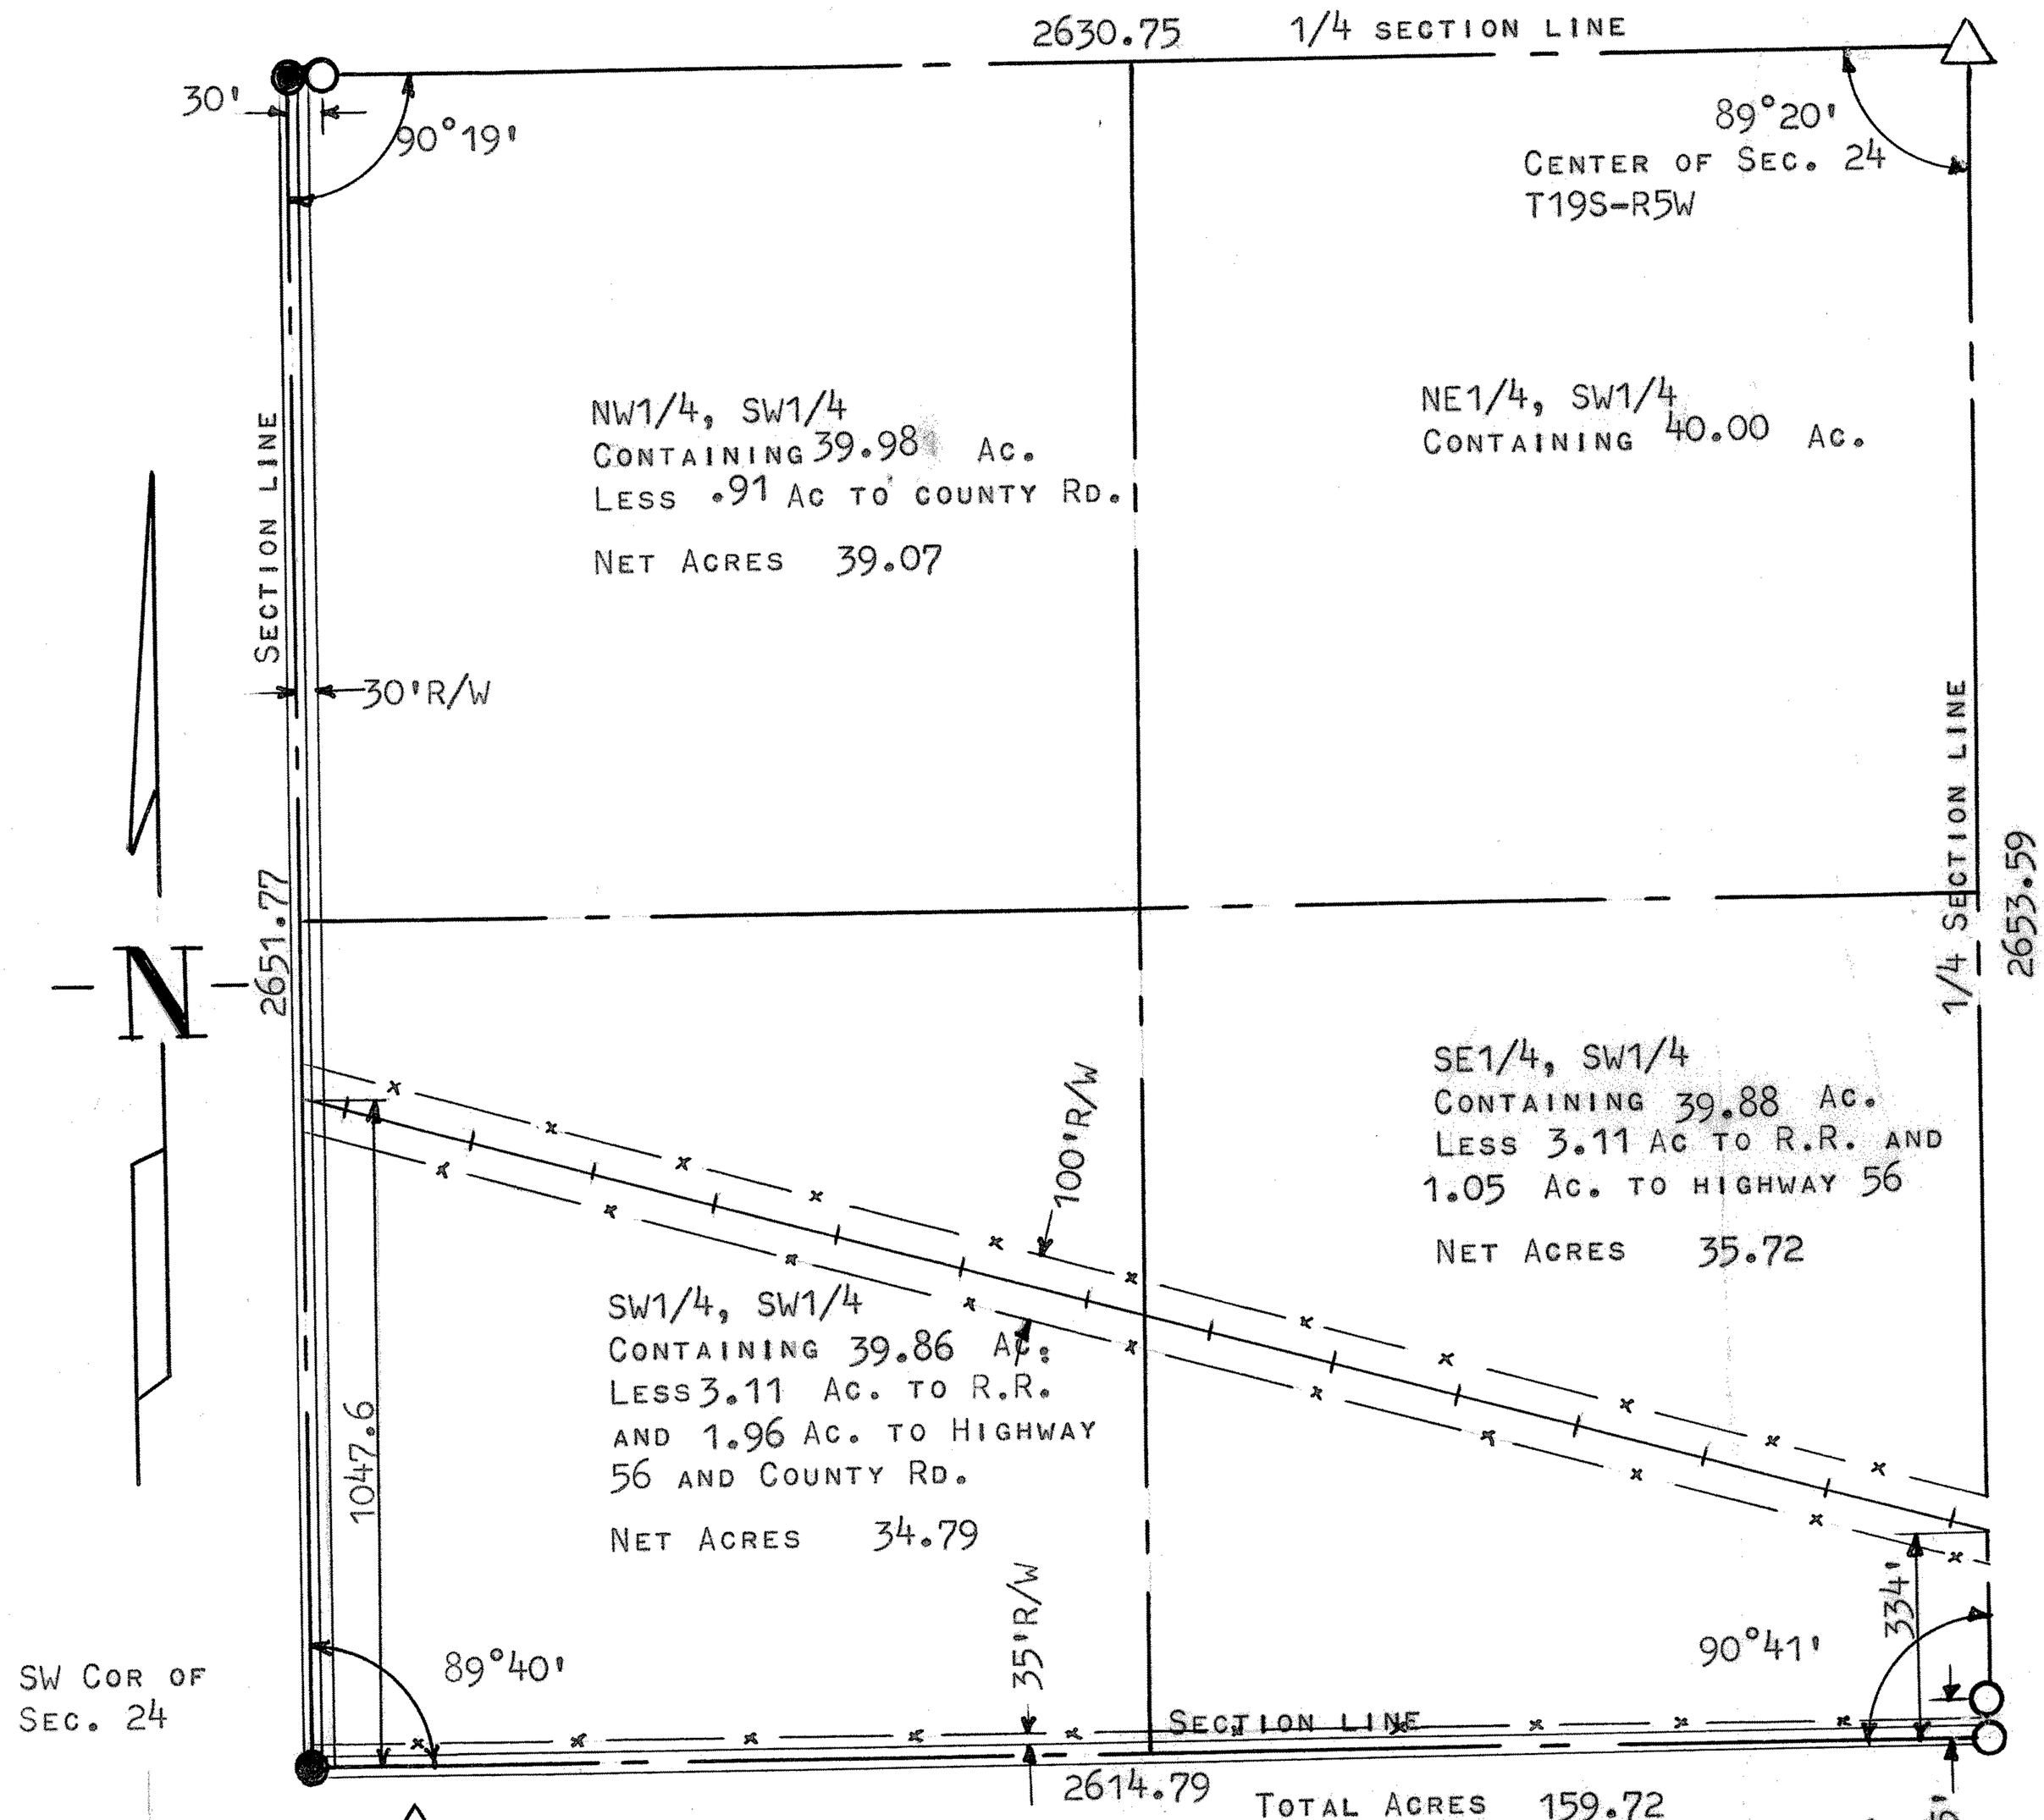

STATE OF KANSAS)
COUNTY OF McPHERSON) SS

I, FRANCIS RANKIN, PROFESSIONSL ENGINEER, DO HEREBY CERTIFY THAT I DID CAUSE TO BE DONE ON THE 3RD DAY OF MARCH, 1962, A SURVEY OF THE SW1/4 OF SECTION 24-T19S- R5W OF THE 6TH PRINCIPAL MERIDIAN, AND THAT THE ACCOMPANYING PLAT IS A TRUE EXHIBIT OF SAID SURVEY AS FAR AS IT IS KNOWN TO ME.

Francis Rankin
FRANCIS RANKIN
PROFESSIONAL ENGINEER

MICROFILM