http://www.adultpdf.com
Created by TIFF To PDF trial version, to remove this mark, please register this software.

A SURVEY TRACT OF LAND IN THE NE 1/4

SECTION 31, T19S R5W
MCPHERSON COUNTY, KANSAS

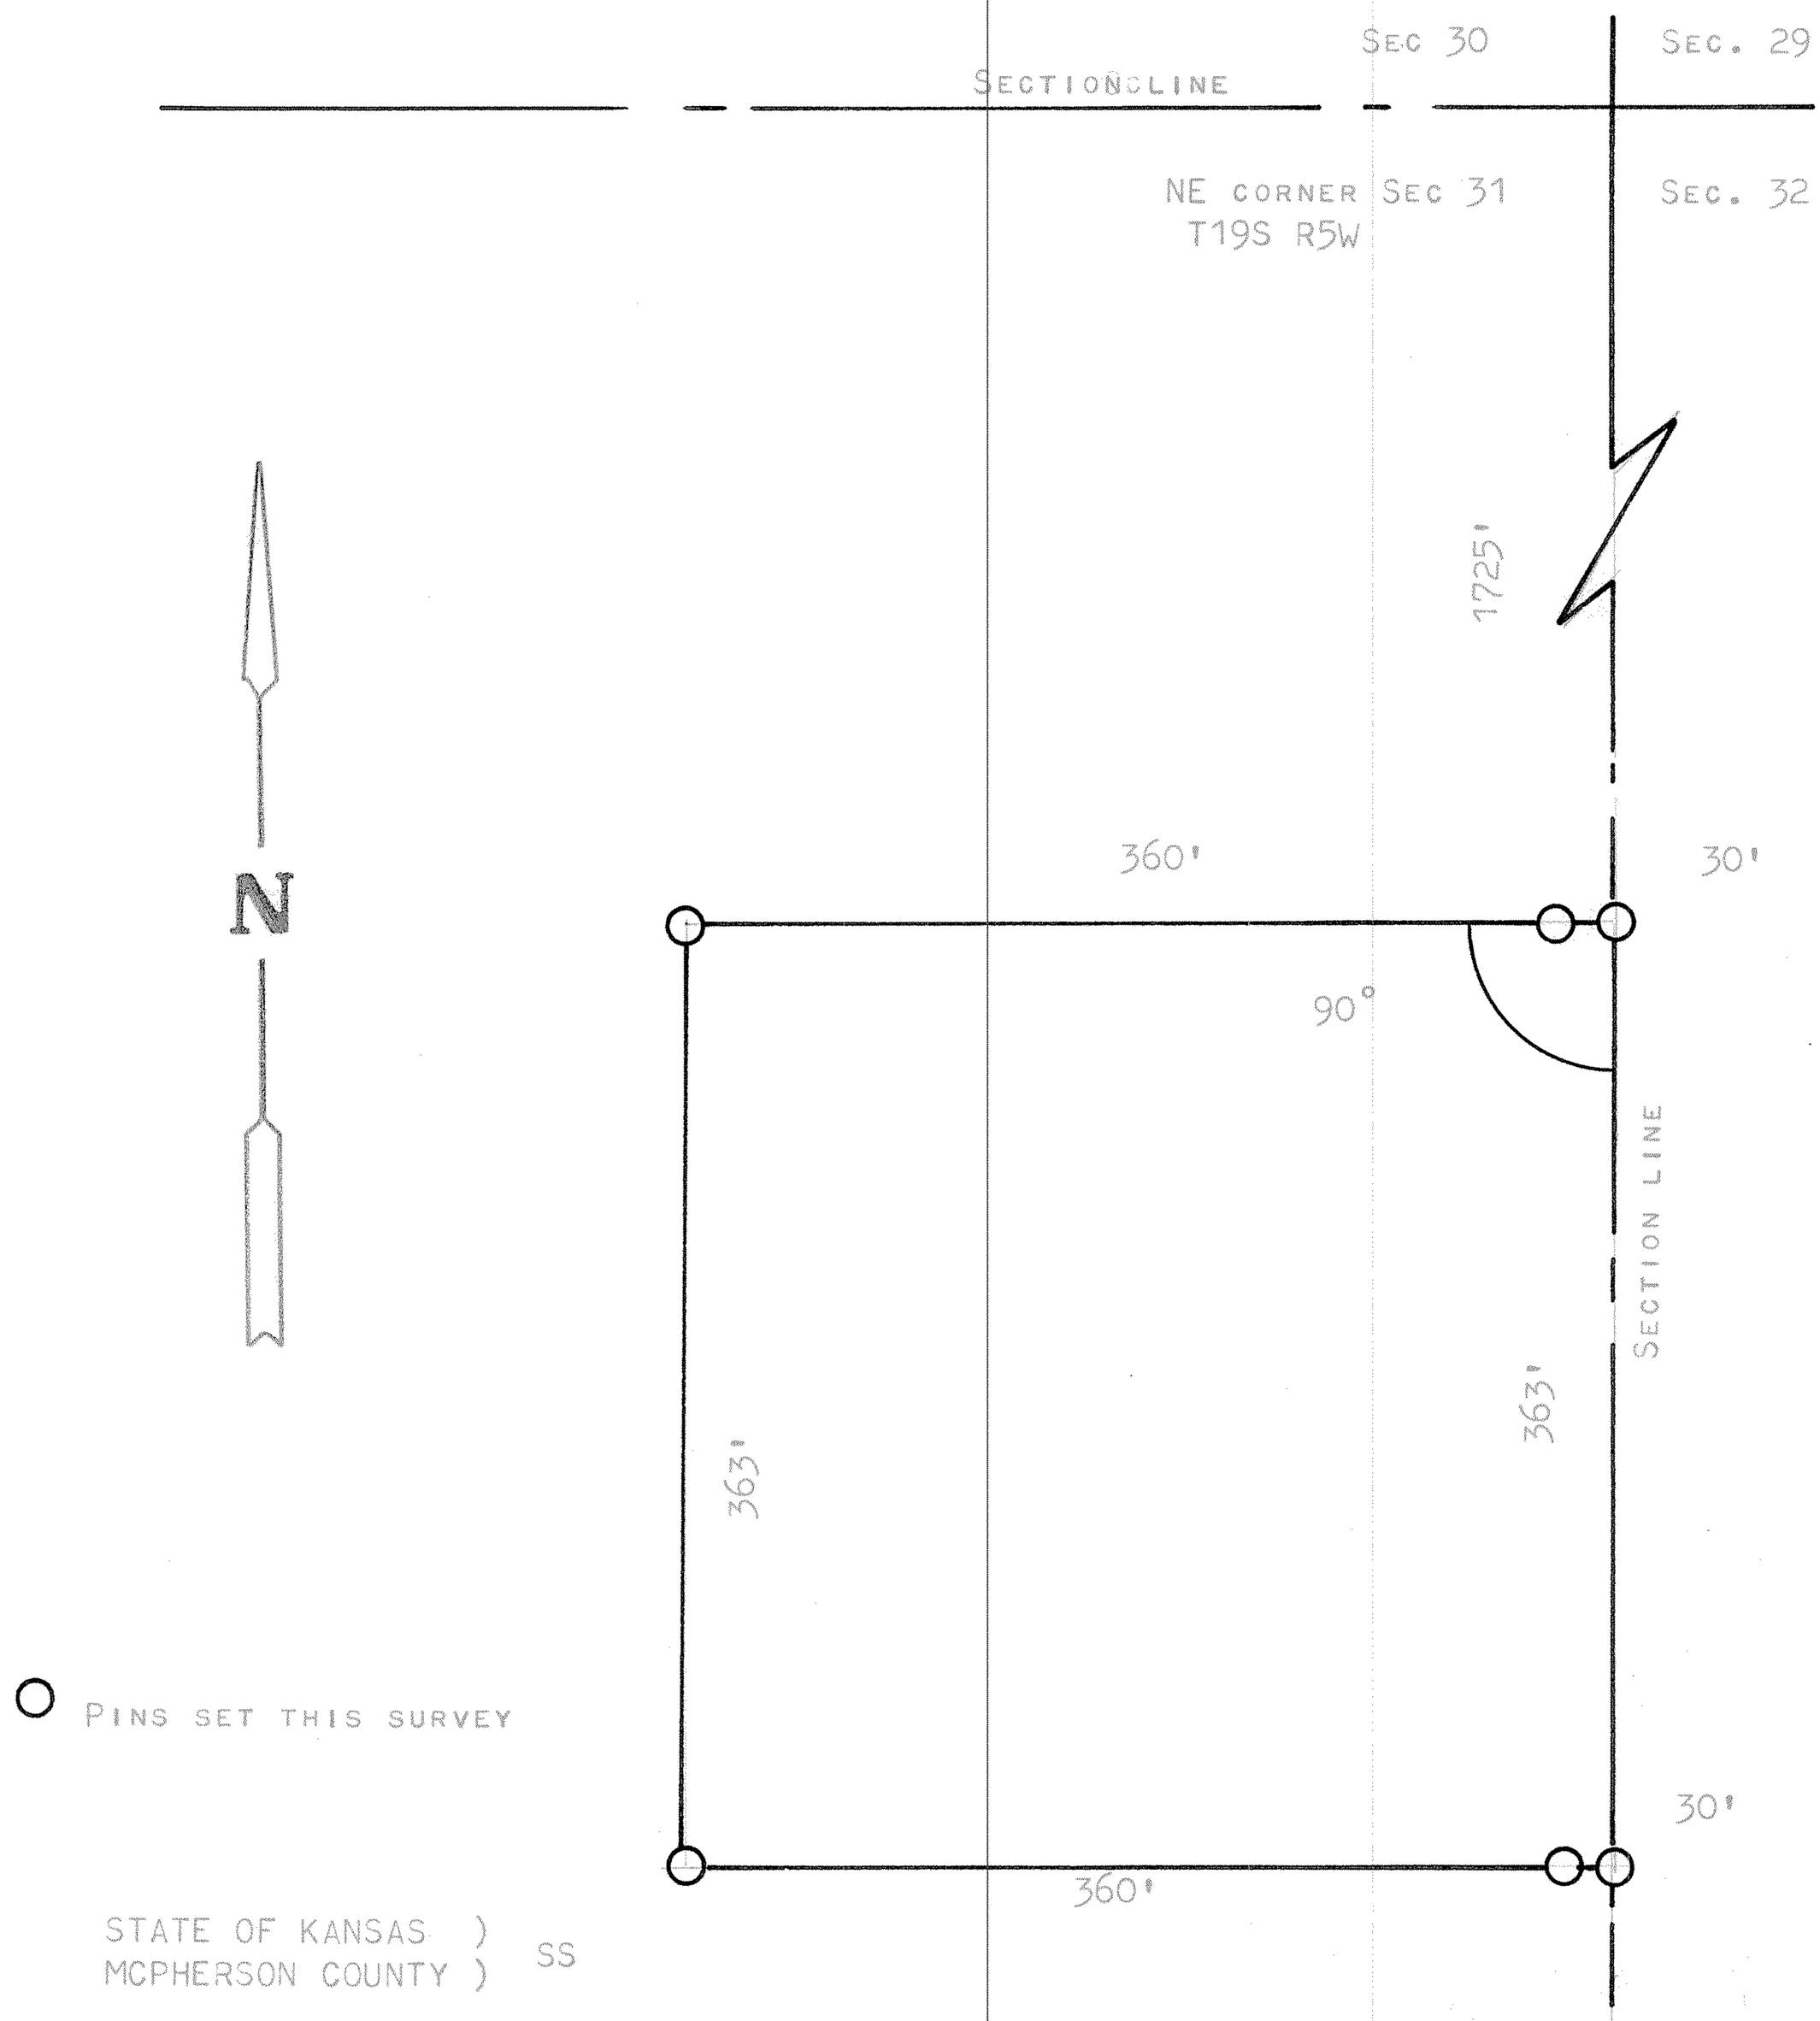

STATE OF KANSAS)
MCPHERSON COUNTY) SS

I, FRANCIS RANKIN, PROFESSIONAL ENGINEER OF THE STATE OF KANSAS DO HEREBY CERTIFY THAT UNDER MY SUERVISION S SURVEY WAS MADE OF A TRACT OF LAND IN THE NE 1/4 SECTION 31, T19S R5W OTHE 6TH P.M. AND DESCRIBED AS FOLLOWS;

COMMENCING AT THE NE CORNER OF SAID SECTION 31, T19S R5W; THENCE SOUTH ALONG THE SECTION LINE 1725 FEET TO PLACE OF BEGINNING; THENCE RIGHT ANGLE WEST 360 FEET; THENCE SOUTH PARALLEL WITH SECTION LINE 363.0 FEET; THENCE EAST TO SECTION LINE 360 FEET; THENCE NORTH ON SECTION LINE 363 FEET TO PLACE OF BEGINNING SAID TRACT OF LAND CONTAINS 3.0 ACRES MORE OR LESS, AND THAT THE ABOVE PLAT IS A TRUE EXHIBIT OF SAID SURVEY AS FAR AS IT IS KNOWN TO ME.

SURVEY CALLED FOR BY LA VERN WILLEMS

SIGNED THIS DAY OF 7 JUNE 1967

F. R. RANKIN
LICENSED
790
KANSAS
PROFESSIONAL ENGINEER

FRANCIS RANKIN
PROFESSIONAL ENGINEER
MCPHERSON, KANSAS

MICROFILM