http://www.adultpdf.com
Created by TIFF To PDF trial version, to remove this mark, please register this software.

SURVEY OF THE NORTH 25.00 ACRES OF THE N.W. 1/4, SECTION 5, T.19S., R.5W. OF THE 6TH P.M. IN McPHERSON COUNTY, KANSAS AS DESCRIBED ON THE ATTACHED SHEET.

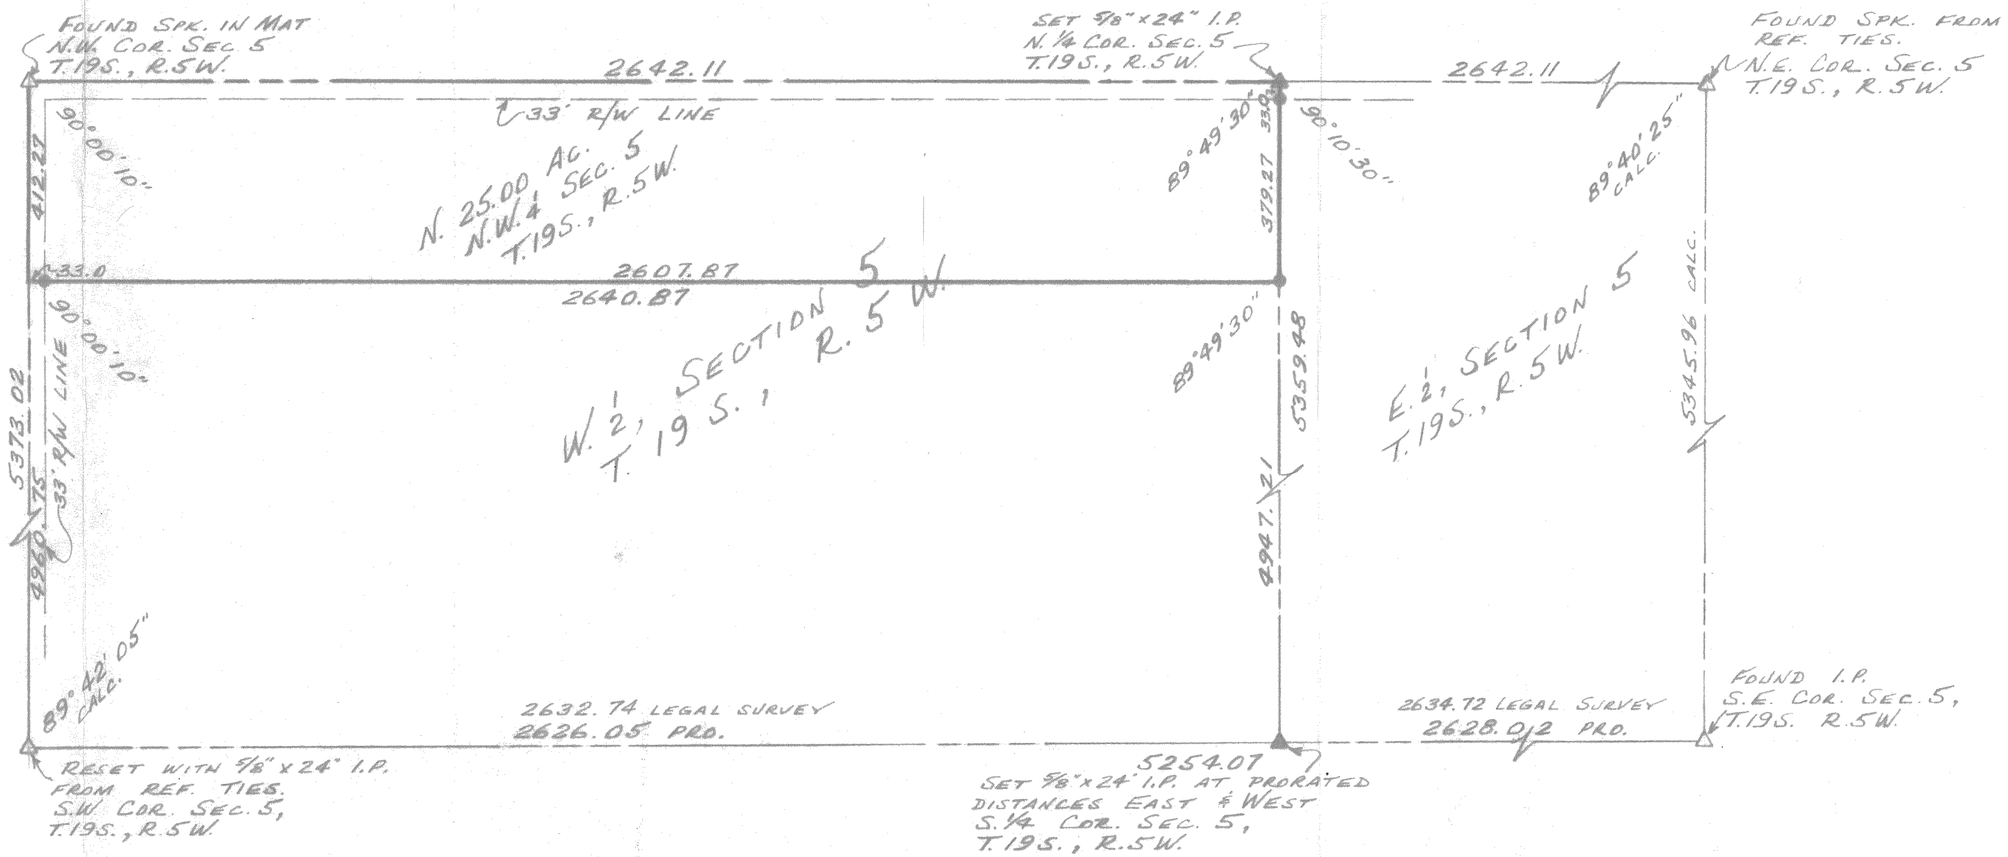

△ — GOV'T. CORNER FOUND
▲ — GOV'T CORNER SET
● — 5/8" x 24" IRON PIN SET

N

SCALE: 1" = 300'

I HEREBY CERTIFY THIS PLAT TO BE A TRUE CORRECT AND COMPLETE REPRESENTATION OF THE PROPERTY DESCRIBED ABOVE AND ON THE ATTACHED SHEET, AS SURVEYED BY ME, THIS 2ND DAY OF JUNE, 1980.

Daniel E. Garber
DANIEL E. GARBER R.L.S.

DANIEL E. GARBER REGISTERED LS-683 KANSAS LAND SURVEYOR

PREPARED FOR: DEAN QUACKENBUSH	
BY: GARBER SURVEYING SERVICE, P.A. 217 E. FIRST AVE. SUITE 9 HUTCHINSON, KANSAS 67501	
SCALE: 1" = 300'	DATE: 2 JUNE, 1980
DRAWN: DEG	PROJ. NO. G80-48

http://www.adultpdf.com
Created by TIFF To PDF trial version, to remove this mark, please register this software.

DESCRIPTION

The North 25.00 acres of the Northwest quarter of Section 5, Township 19 South, Range 5 West of the Sixth Principle Meridian described as follows:

Beginning at the Northwest corner of the N.W.¼ of Section 5, T.19 S., R.5 W. of the 6th P.M.; thence East along the North line of said N.W.¼ 2642.11 ft. to the Northeast corner of said N.W.¼; thence with a deflection angle 90°10'30" right-South along the East line of said N.W.¼ 412.27 ft.; thence with a deflection angle 89°49'30" right-West parallel with the North line of said N.W.¼ 2640.87 ft. to the West line of said N.W.¼; thence with a deflection angle 90°00'10" right-North along the West line of said N.W.¼ 412.27 ft. to the place of beginning containing 25.00 acres in McPherson County, Kansas subject to road right-of-way easements across the North and West 33.00 ft. thereof and any other easements of record.

Daniel E. Garber

Daniel E. Garber RLS