http://www.adultpdf.com
Created by TIFF To PDF trial version, to remove this mark, please register this software.

SURVEY OF A TRACT OF LAND IN THE E 1/2, SW 1/4 SECTION 16, T20S, R1W MC PHERSON, KANSAS

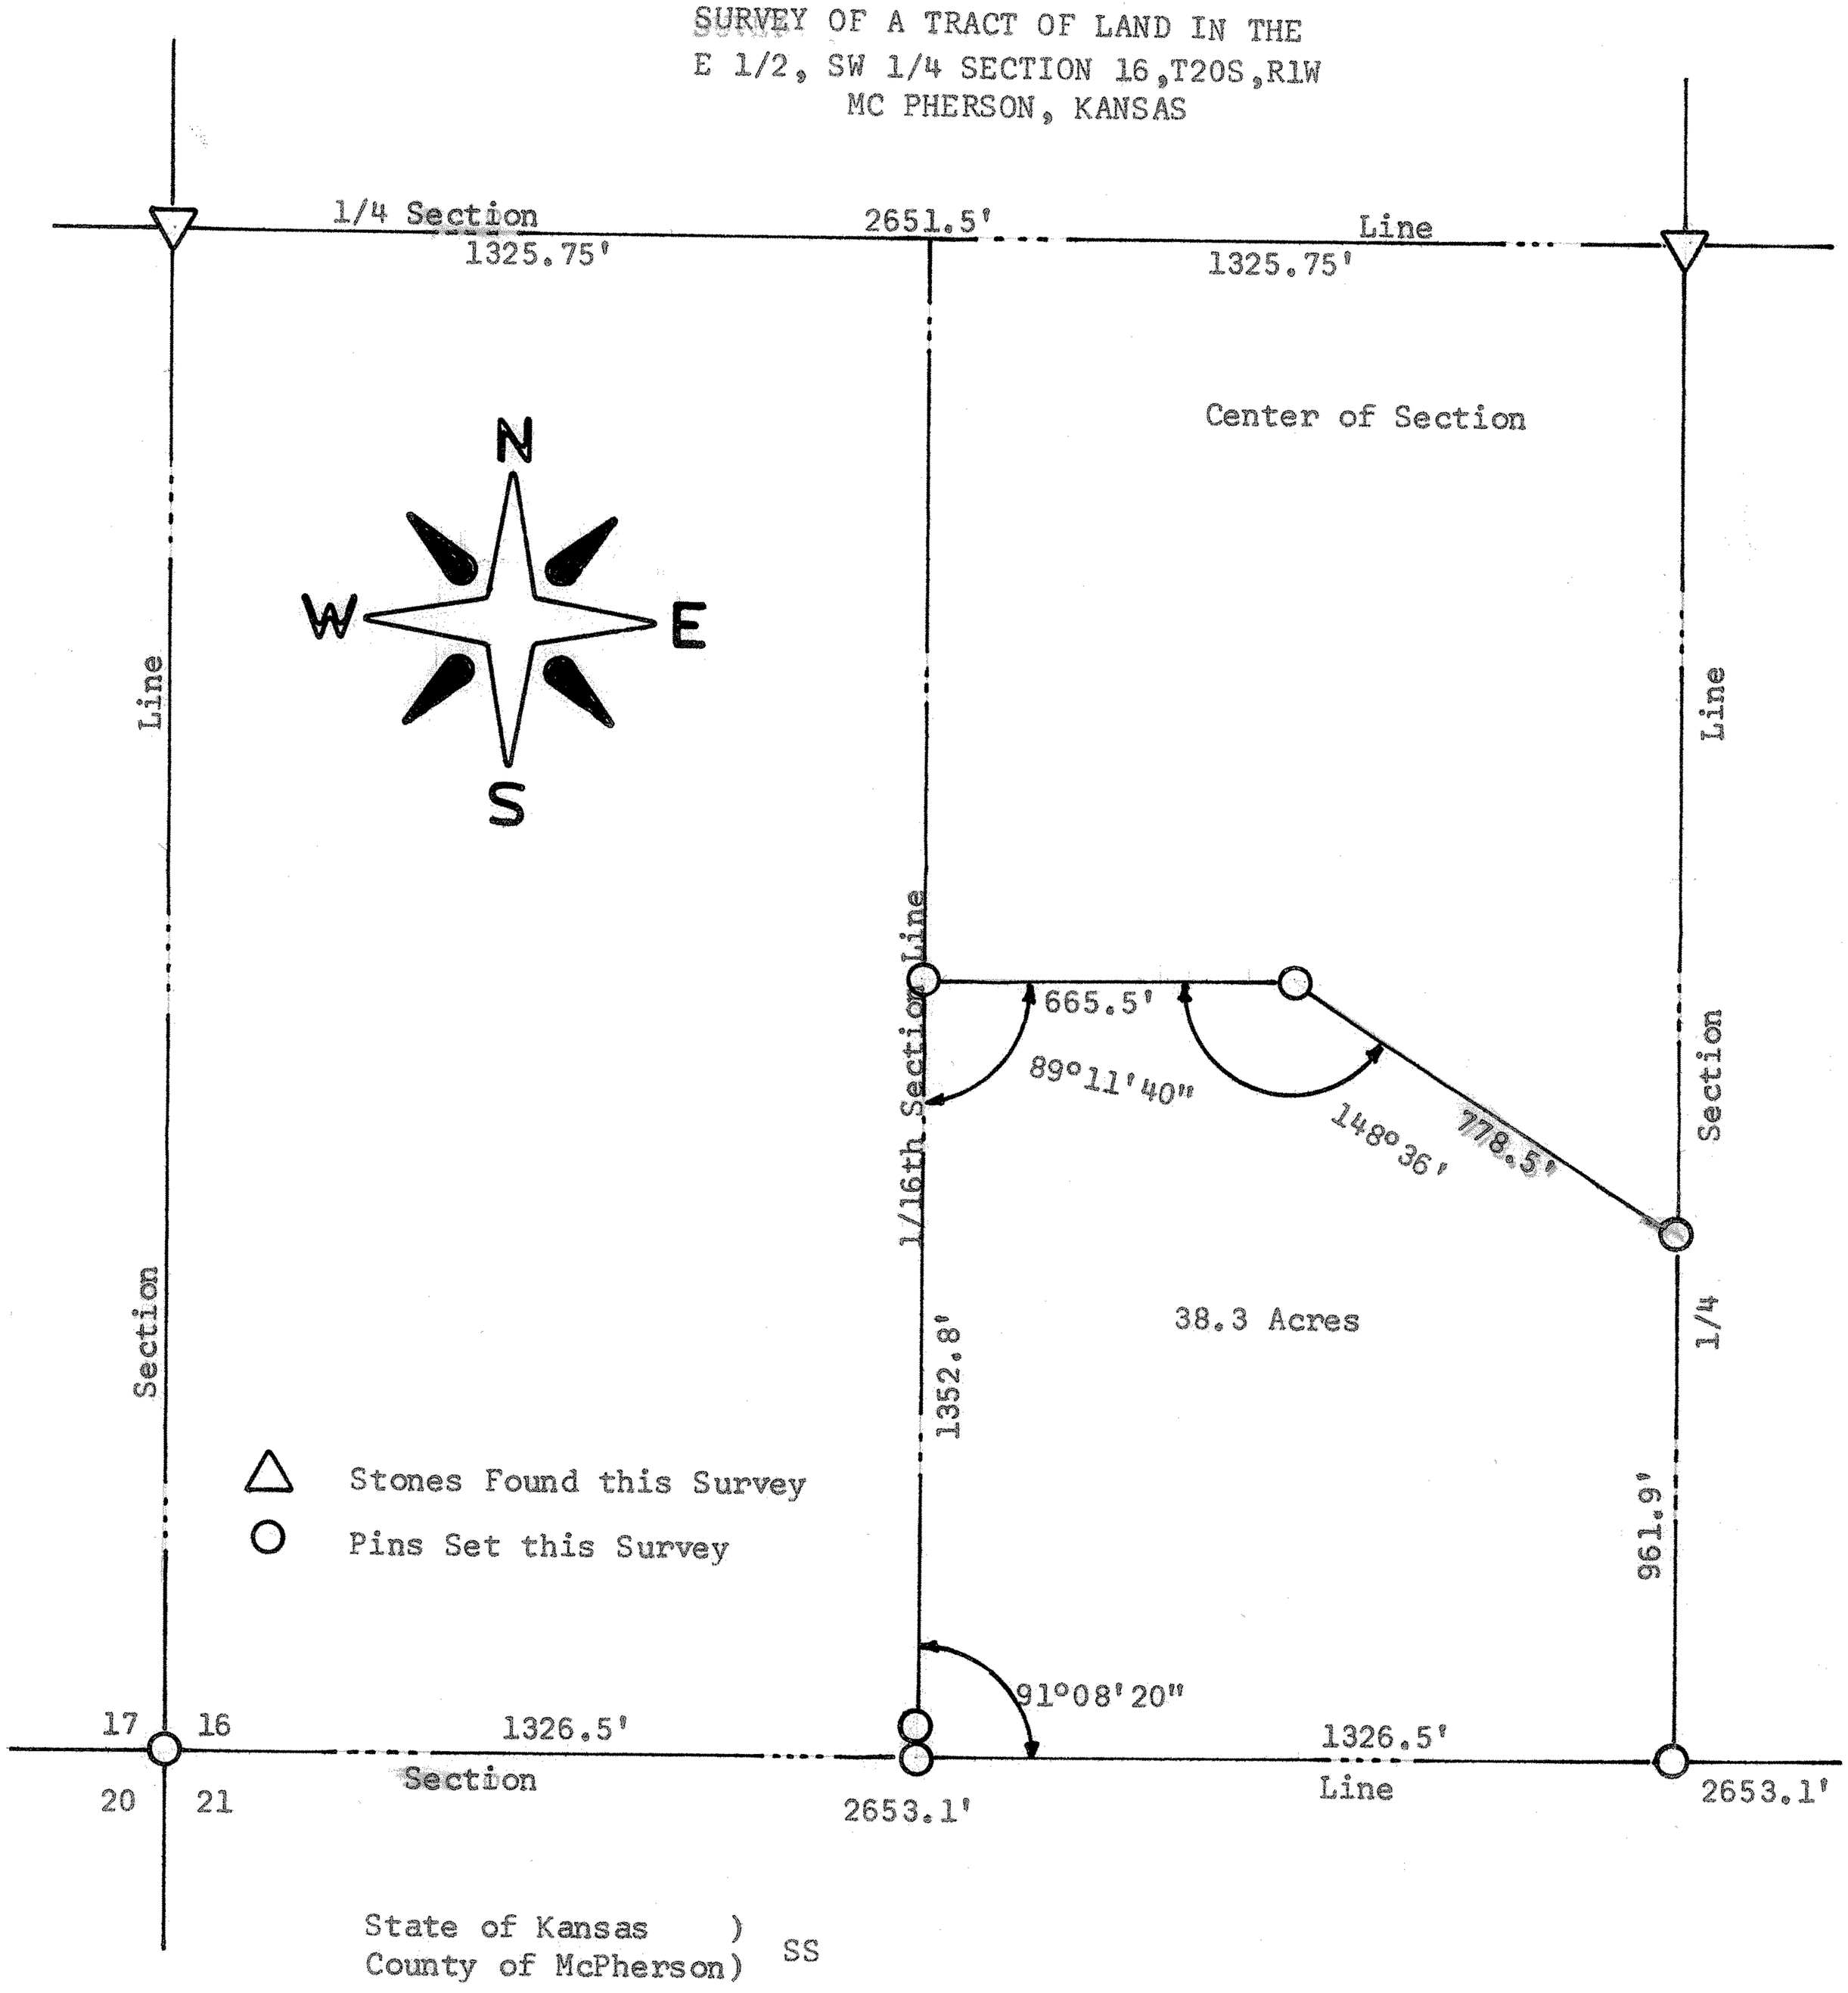

State of Kansas)
County of McPherson) SS

I, F. R. Rankin, County Engineer of McPherson County, Kansas, do hereby certify that under my supervision a survey was made in the E 1/2, SW 1/4 Section 16, T20S, R1W of the 6th P.M. and described as follows:
Beginning at the SW corner of the E1/2, SW1/4 of said Section 16; thence North on said 1/16 Section Line 1352.8 feet; thence East, interior angle of 89°11'40", a distance of 665.5 feet; thence southeasterly, interior angle of 148°36', a distance of 778.5 feet to the East line of said SW1/4; thence South 961.9 feet to the SE corner of said SW1/4; thence West 1326.5 feet to the place of beginning. The land herein described contains 38.3 acres more or less and the above plat is a true exhibit of said survey as far as it is known to me.
Survey requested by Richard Vogts
Signed this 4 day of September, 1970

F. R. Rankin
County Engineer
McPherson, Kansas

F. R. RANKIN LICENSED 799 KANSAS PROFESSIONAL ENGINEER

MICROFILM