http://www.adultpdf.com
Created by TIFF To PDF trial version, to remove this mark, please register this software.

Survey of Tract of land
SE1/4 Section 28 T20S R1W

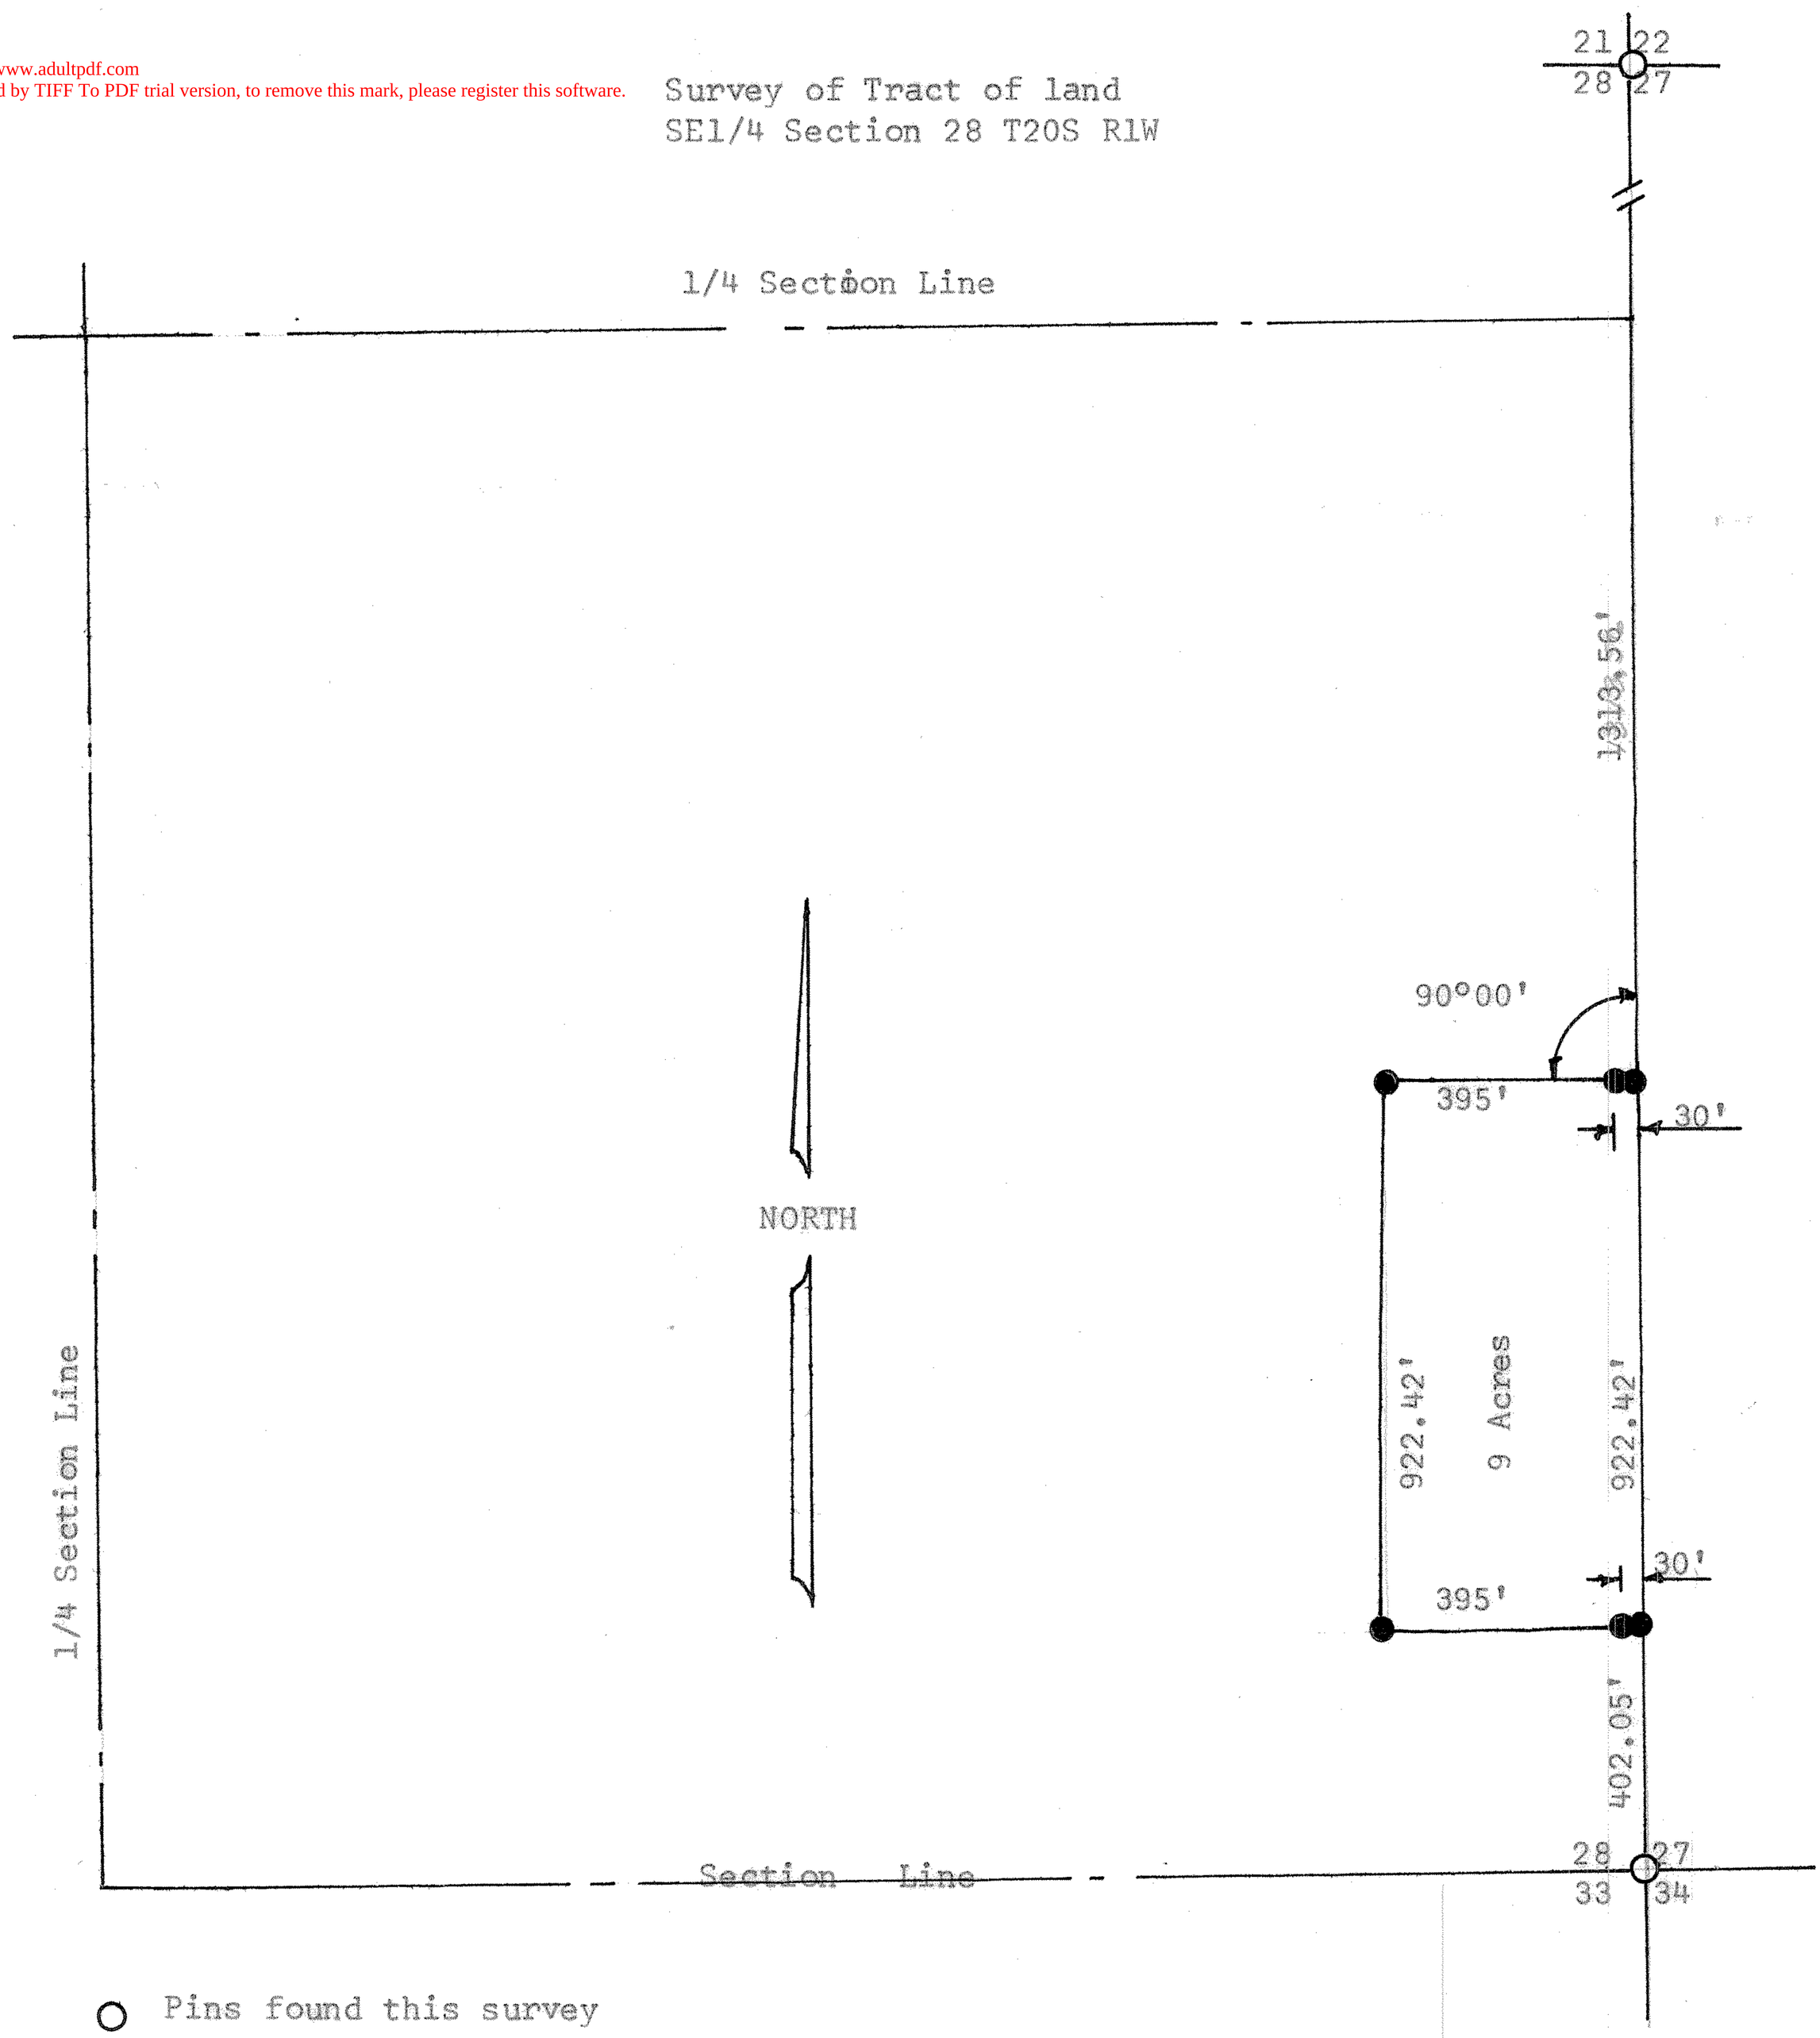

○ Pins found this survey
● Pins set this survey

State of Kansas)
County of McPherson) SS

I Francis Rankin Professional Engineer of the State of Kansas Do hereby certify that under my supervision a survey was made in the SE1/4 Section 28, T20S,R1W of the 6th. PM. And described as follows

Commencing at the southeast corner of said section, thence North 402.05' feet to a place of beginning. Thence 90°00' West 425' feet,thence North 922.42' feet, thence East 425' feet, thence South 922.42' feet to the place of beginning. The land herein described contains 9.0 Acres,

And the above plat is a true exhibit of said survey as far as it is known to me.

MICROFILM

Survey called for by Mrs. Esther Jahn

Signed this 8 day September, 1966

F. R. RANKIN LICENSED 799 KANSAS PROFESSIONAL ENGINEER

Francis Rankin
Professional Engineer
McPherson, Kansas