http://www.adultpdf.com
Created by TIFF To PDF trial version, to remove this mark, please register this software.

SURVEY OF A TRACT OF LAND
SE 1/4 Section 3, T20S, R1W

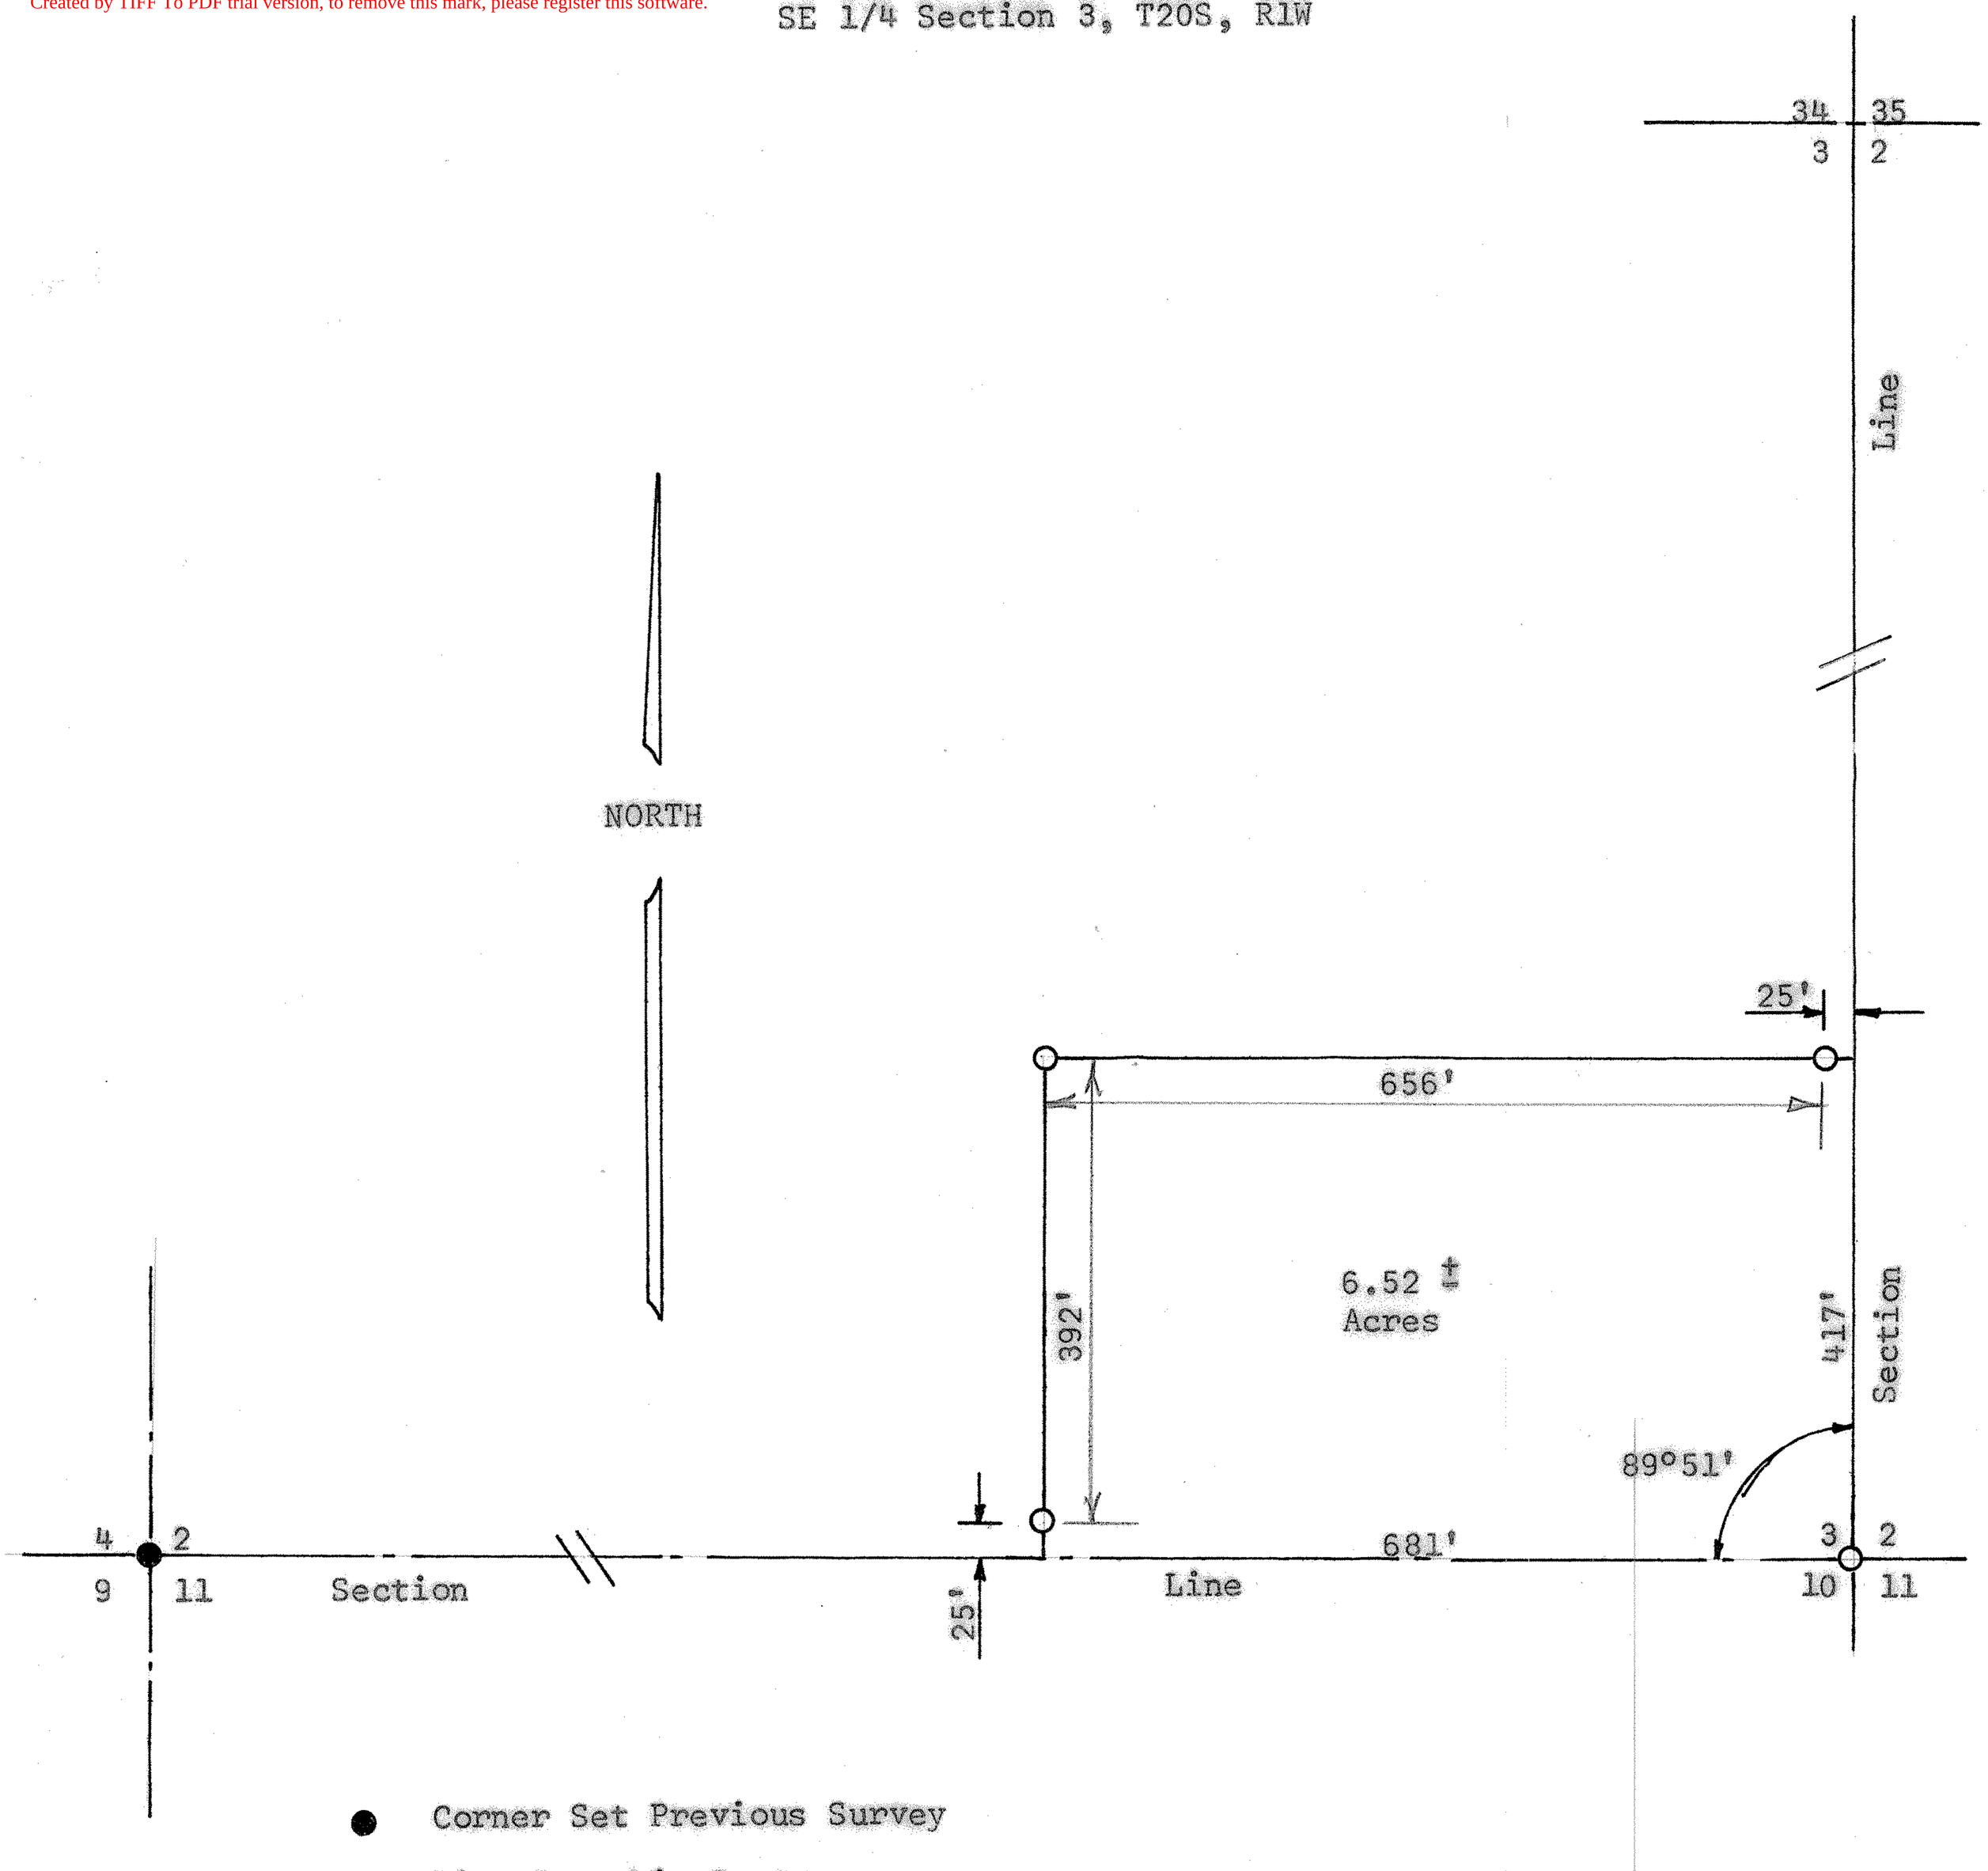

State of Kansas)
County of McPherson) SS

I, F. R. Rankin, County Engineer of McPherson County do hereby certify that under my supervision a survey was made in the SE 1/4 Section 3, T20S, R1W of the 6th P.M. and described as follows:

Beginning at the Southeast corner of said Section 3; thence West on Section Line 681 feet; thence North 417 feet; thenceEast681 feet to the East Section Line; thence South 417 feet to the place of beginning. The land herein described contains 6.52 ± acres and the above plat is a true exhibit of said survey as far as it is known to me.

Survey called for by Harold Landis

Signed this 4 October 1966

F. R. Rankin
County Engineer
McPherson, Kansas

MICROFILM