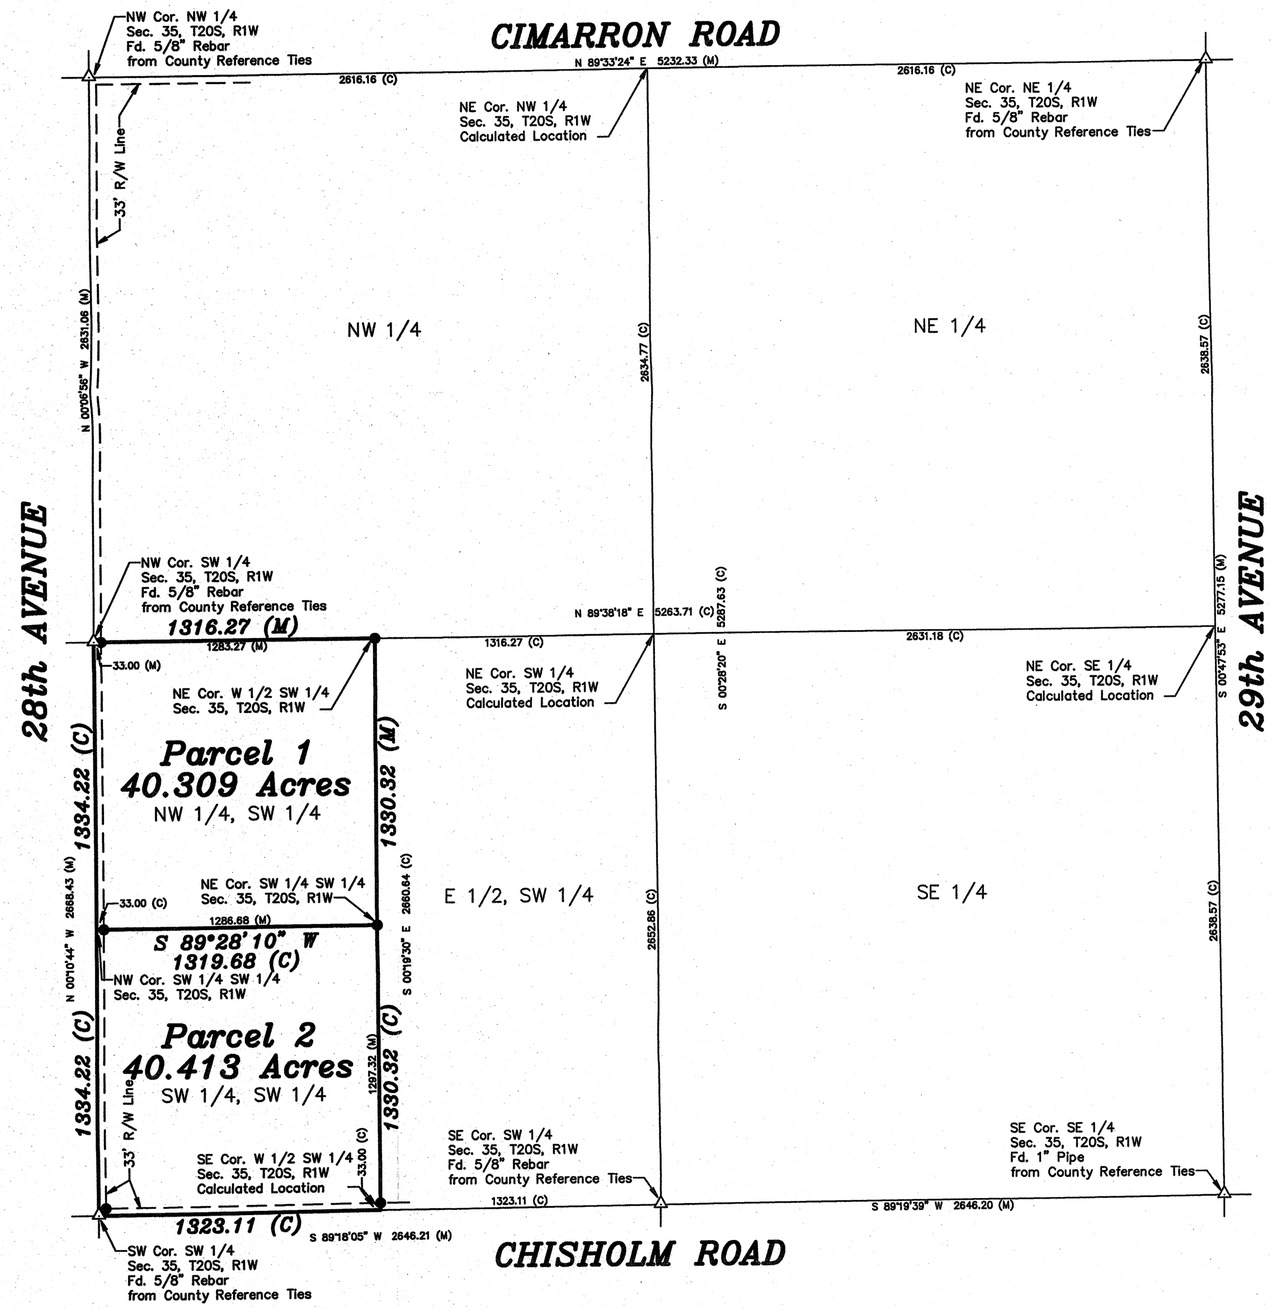

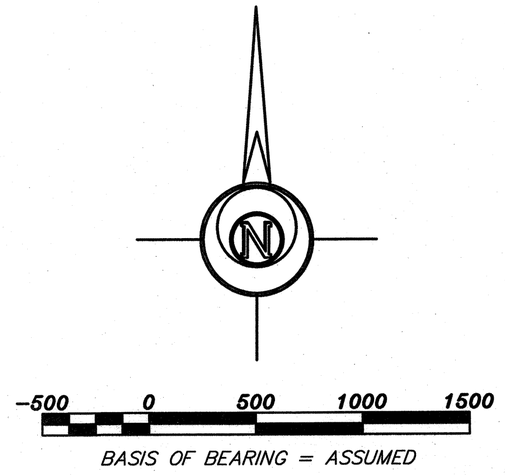

LEGEND

- △ – Sectional Monument Found
- ● – 5/8" x 24" Iron Rebar Set w/G.S.S. Cap
- (C) – Calculated
- (M) – Measured

DESCRIPTION PARCEL 1:

The Northwest Quarter of the Southwest Quarter of Section 35, Township 20 South, Range 1 West of the 6th Principal Meridian, McPherson County, Kansas, containing **40.309 Acres,** subject to road right–of–way easement across the West 33.00 feet and any other easements of record.

DESCRIPTION PARCEL 2

The Southwest Quarter of the Southwest Quarter of Section 35, Township 20 South, Range 1 West of the 6th Principal Meridian, McPherson County, Kansas, containing **40.413 Acres,** subject to road rights–of–way easements across the West and South 33.00 feet thereof and any other easements of record.

SURVEYOR'S CERTIFICATE:

I hereby certify this plat to be a true, correct and complete representation of the property described hereon, as surveyed under my supervision, this 6th day of January, 2011.

DANIEL E. GARBER REGISTERED LS-683 1-6-2011 KANSAS LAND SURVEYOR

Prepared For: **EVELYN REIMER TRUST**	*Description:* **THE W 1/2 OF THE SW 1/4 SEC. 35, T20S, R1W MCPHERSON COUNTY, KANSAS**

Prepared By: **Garber Surveying Service, P.A.**

GSS™

2908 North Plum St.
Hutchinson, Kansas 67502
Phone (620) 665-7032 • FAX (620) 663-7401

511 North Poplar Street
Newton, Kansas 67114
Phone (316) 283-5053 • FAX (316) 283-5073

Drawn By: SLR	Scale: 1"= 500'	Date of Field Work: December 26, 2010	Job No: G2010-696
Checked By: DEG	Date: 01/06/2011	Sheet 1 of 1 Sheet(s)	

Saved 1/6/2011 2:55:43 PM by SROWLAND
Plot Date & Time Monday, January 10, 2011 4:45:16 PM Dwg Path U:\LDD_GSSFILES\2010\20100696 C3d\dwg\20100696