http://www.adultpdf.com
Created by TIFF To PDF trial version, to remove this mark, please register this software.

SURVEY TRACT OF LAND IN THE
SE1/4, SECTION 6, T20S R1W
MCPHERSON, COUNTY
KANSAS

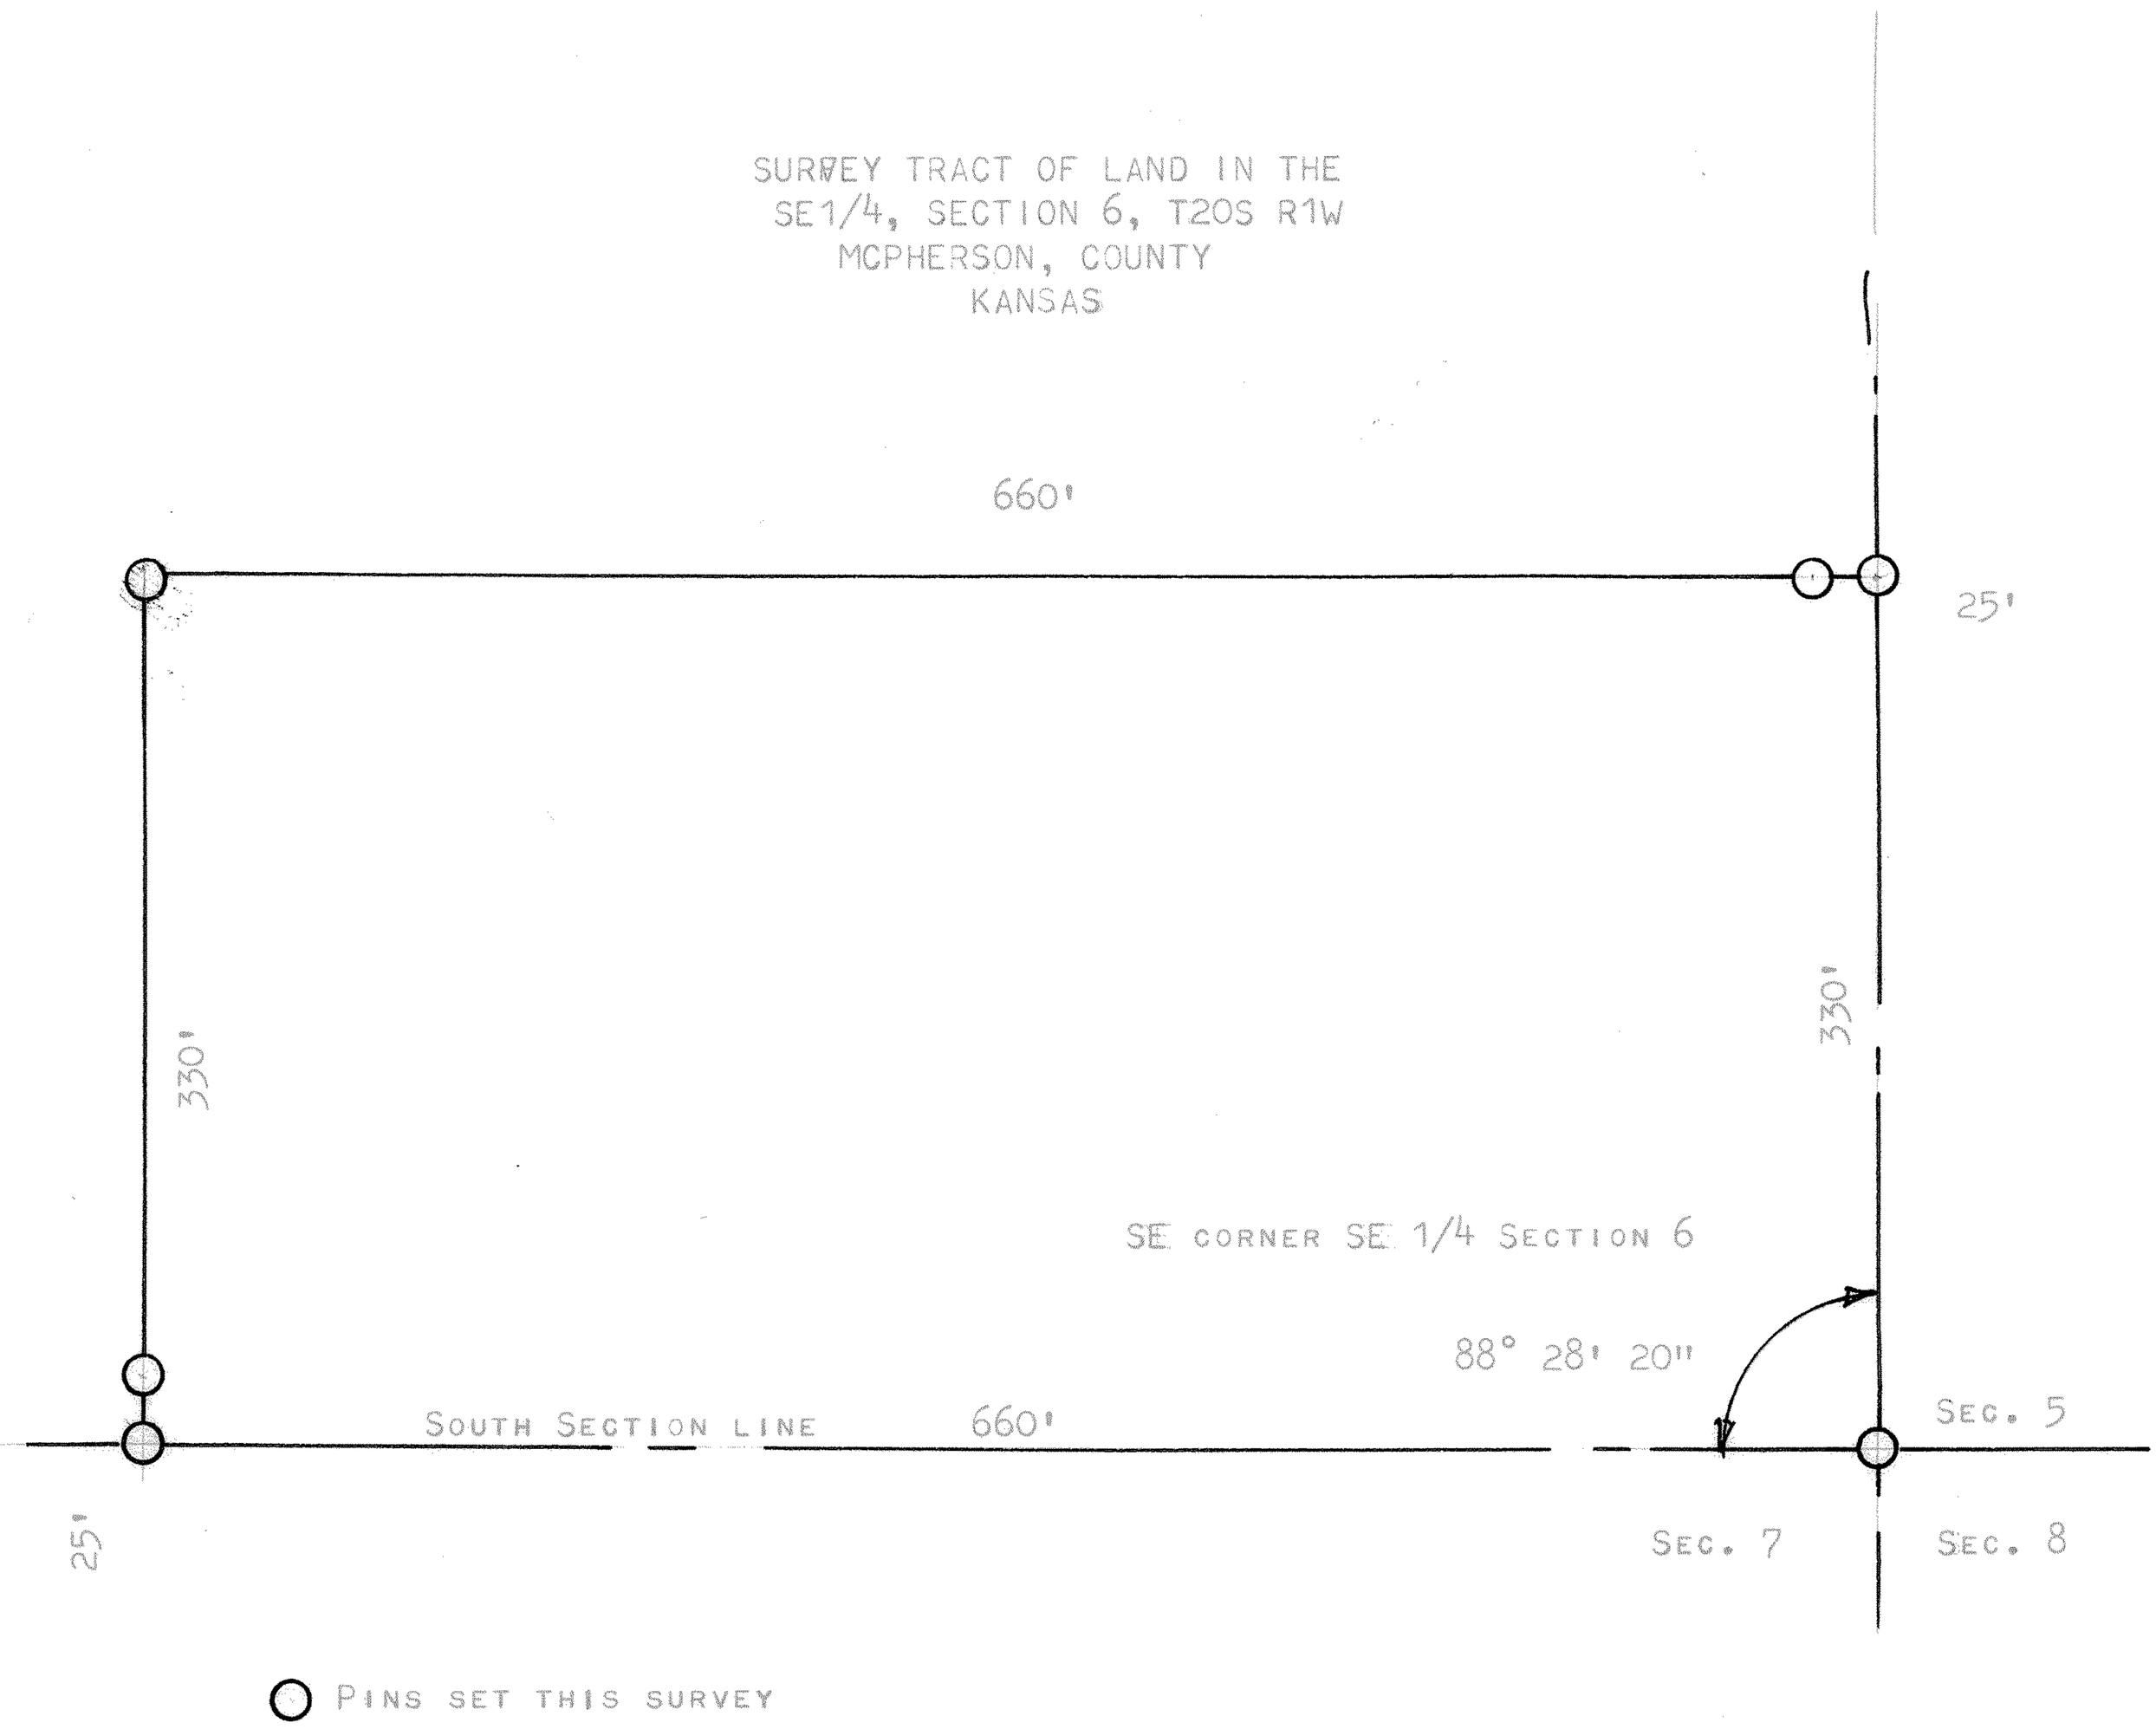

STATE OF KANSAS)
COUNTY OF MCPHERSON) SS

I, FRANCIS RANKIN, PROFESSIONAL ENGINEER OF THE STATE OF KANSAS, DO HEREBY CERTIFY THAT UNDER MY SUPERVISION A SURVEY WAS MADE IN THE SE 1/4, SECTION 6, T20S R1W, OF THE 6TH PM. AND DESCRIBED AS FOLLOWS;
BEGINNING AT THE SE CORNER OF SAID SE 1/4, SECTION 6, T20S R1W ; THENCE WEST ON SECTION LINE 660 FEET; THENCE NORTH PARALLEL WITH EAST SECTION LINE 330 FEET; THENCE EAST TO SECTION LINE 660 FEET; THENCE SOUTH ON SECTION LINE 330 FEET, TO PLACE OF BEGINNING, SAID TRACT OF LAND CONTAINS 5.0 ACRES MORE OR LESS, AND THAT THE ACCOMPANYING PLAT IS A TRUE EXHIBIT OF SAID SURVEY AS FAR AS IT IS KNOWN TO ME.

SURVEY CALLED FOR BY MILFORD J. PETERSON FOR A.L. PETERSON

SIGNED THIS 2 DAY OF MAY, 1967

F. R. Rankin
FRANCIS RANKIN
PROFESSIONAL ENGINEER
MCPHERSON, KANSAS

F. R. RANKIN
LICENSED
799
KANSAS
PROFESSIONAL ENGINEER

MICROFILM